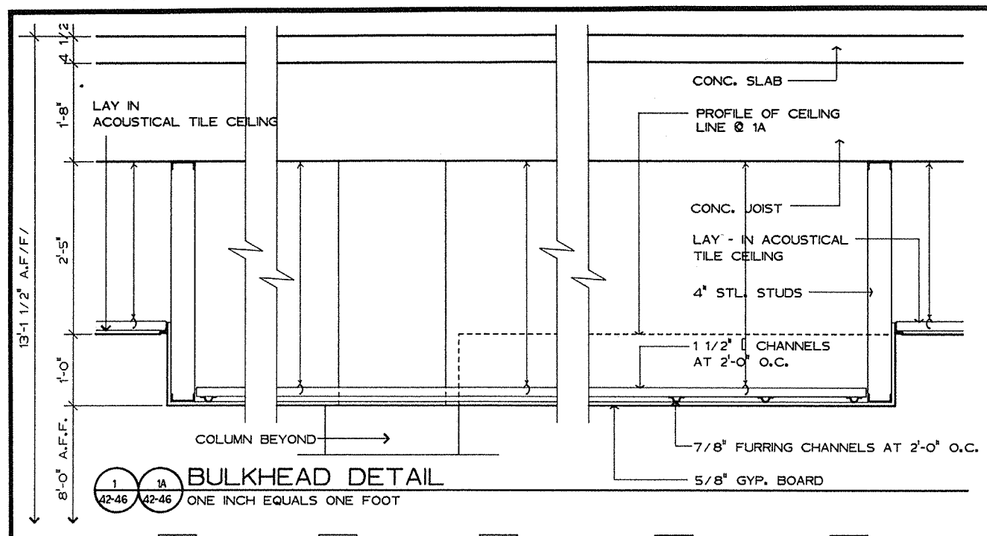

1 42-46 1A 42-46 BULKHEAD DETAIL
ONE INCH EQUALS ONE FOOT

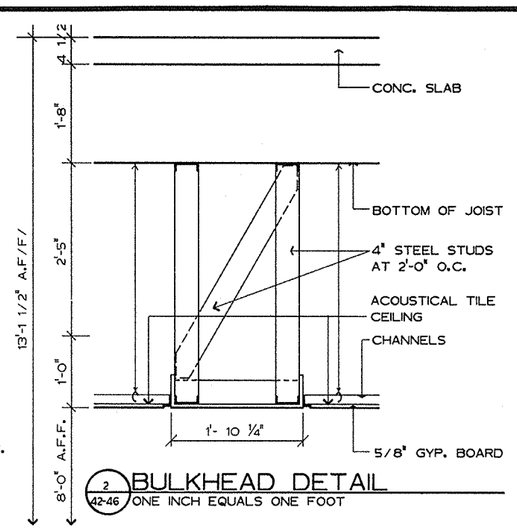

2 42-46 BULKHEAD DETAIL
ONE INCH EQUALS ONE FOOT

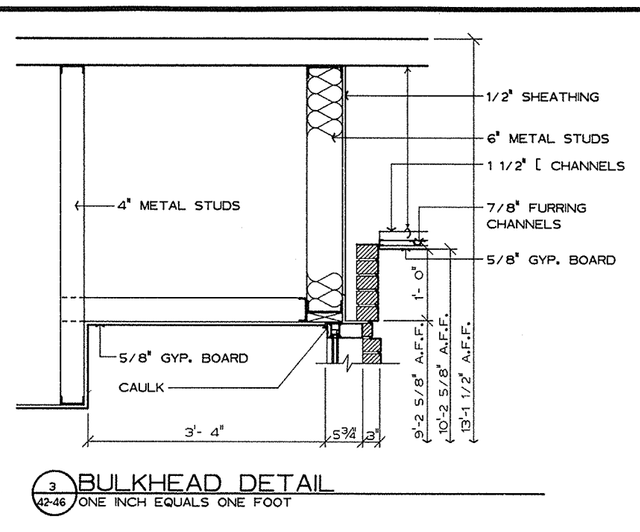

3 42-46 BULKHEAD DETAIL
ONE INCH EQUALS ONE FOOT

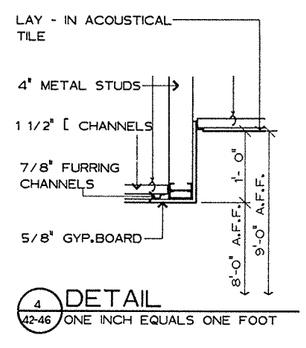

4 42-46 DETAIL
ONE INCH EQUALS ONE FOOT

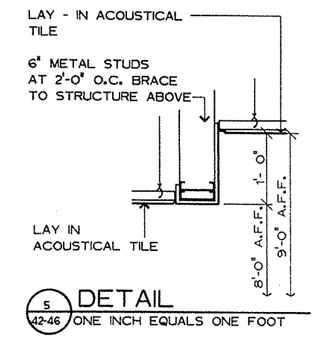

5 42-46 DETAIL
ONE INCH EQUALS ONE FOOT

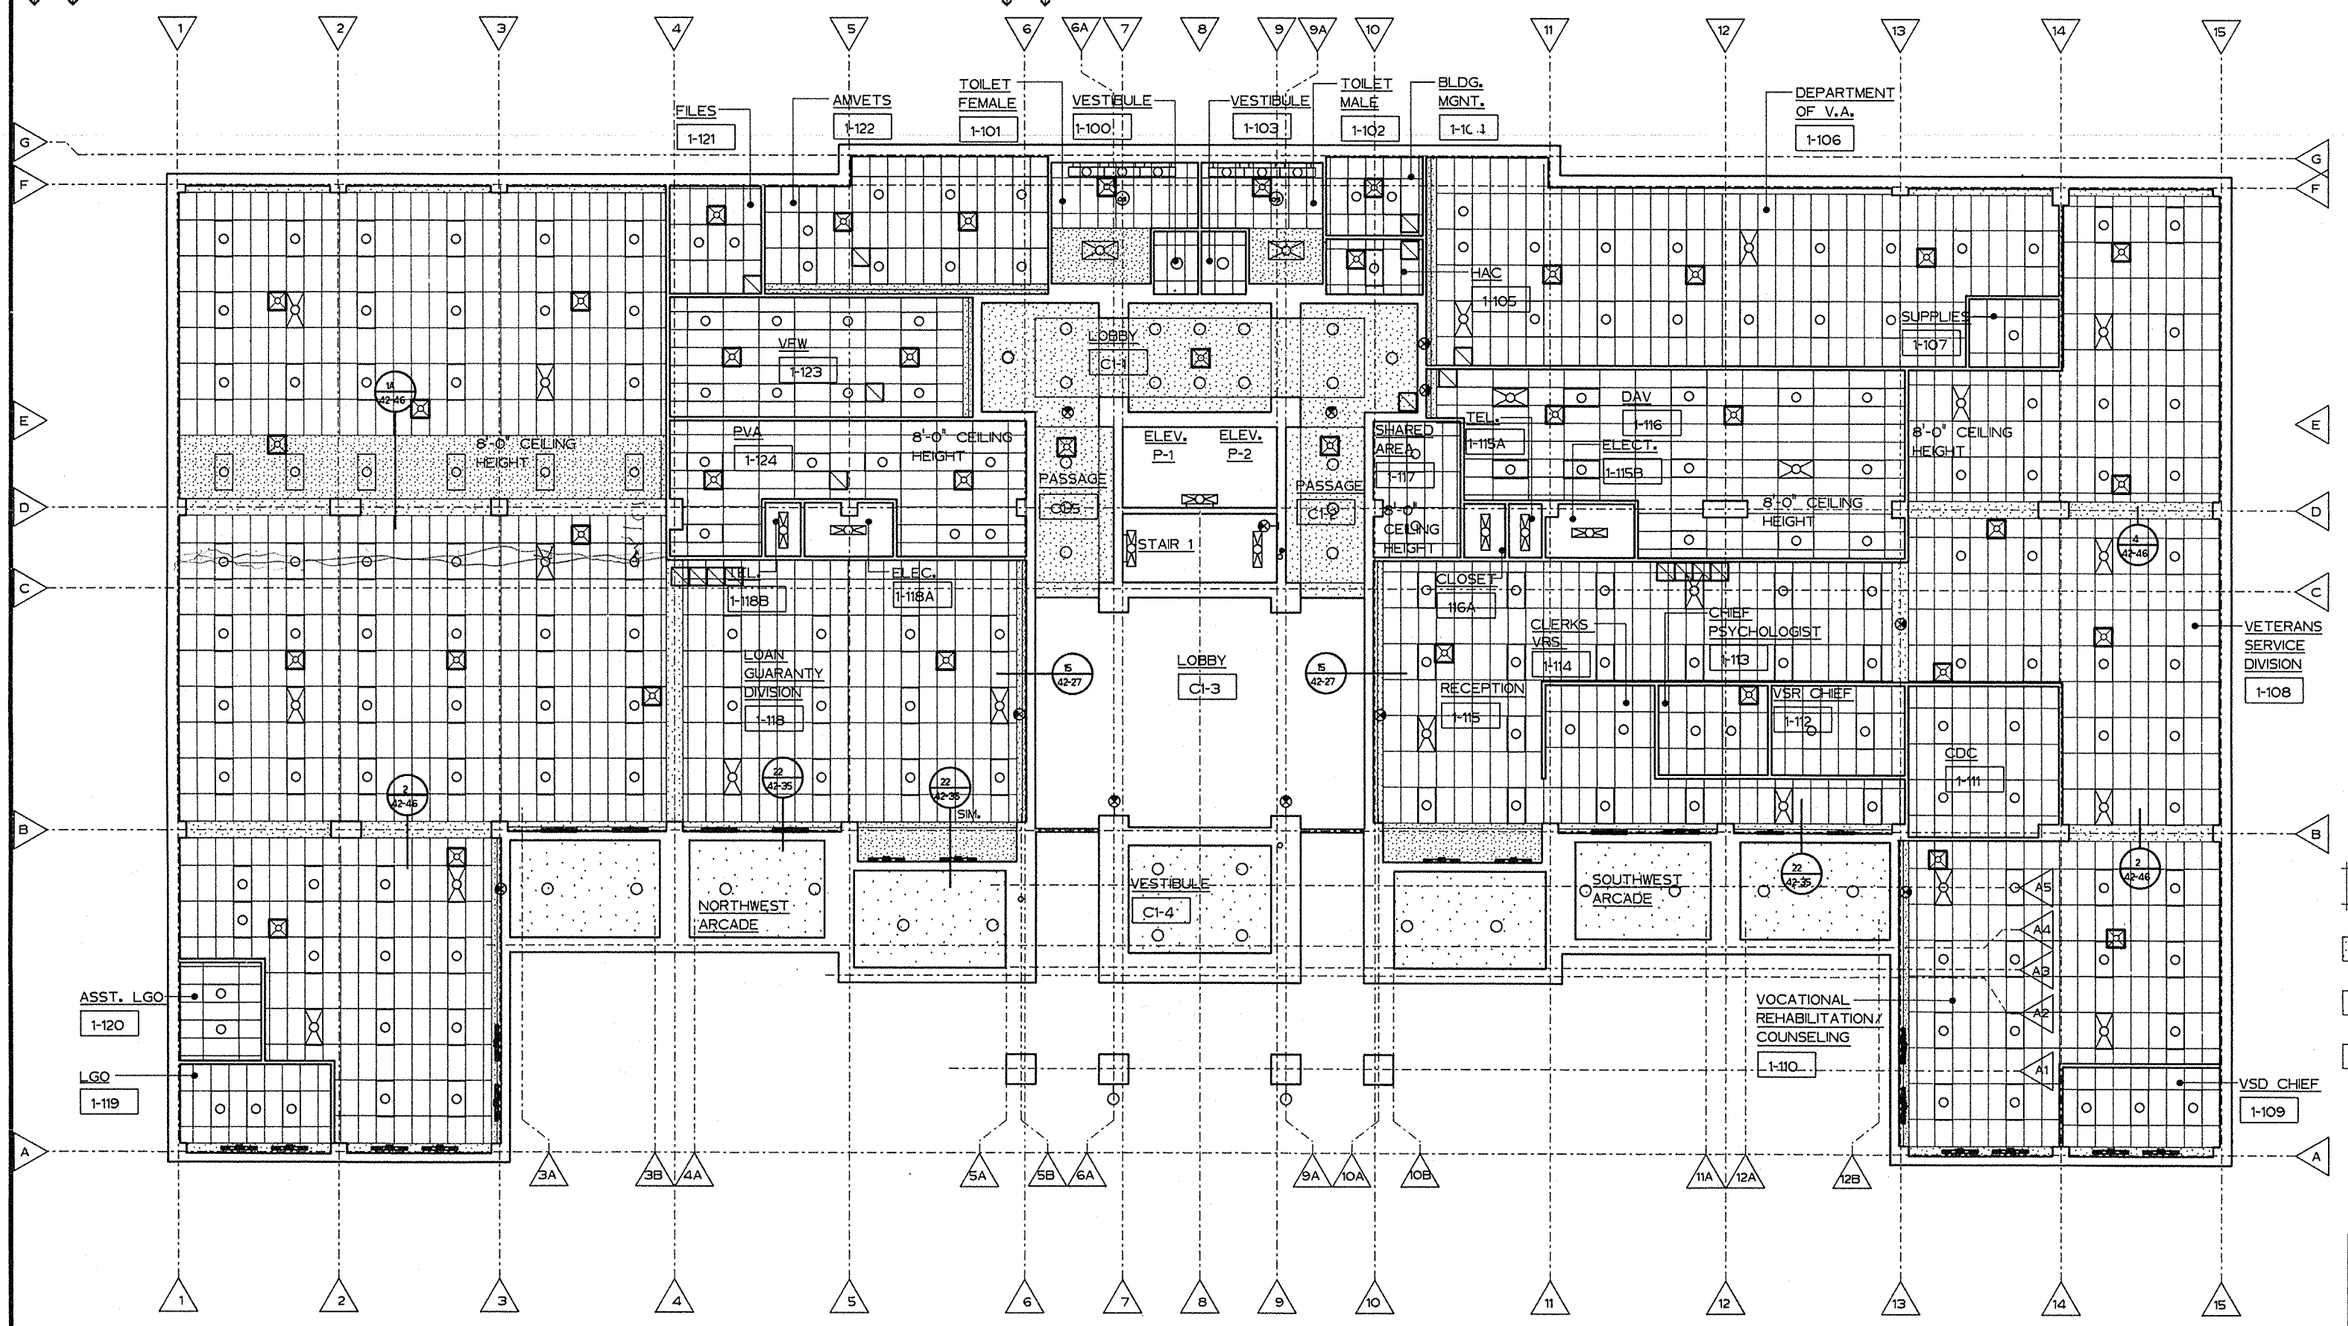

FIRST FLOOR REFLECTED CEILING PLAN
ONE EIGHTH INCH EQUALS ONE FOOT

LEGEND
- 2 X 4 LAY IN ACOUSTICAL TILE
- 5/8" GYP. BD. SUSPENDED CEILING
- SYNTHETIC STUCCO
- OPEN TO STRUCTURE ABOVE

NOTE:
CEILING HEIGHT SHALL BE 9'- 0" A.F.F. U.N.O.

Fully Sprinklered

Revisions	Date

2WR
Watson Watson Rutland / Architects Inc.
166 Commerce Street
P.O. Box 4834
Montgomery, Alabama 36104
205)263-6401

Drawing Title: First Floor Reflected Ceiling Plan
Approved: Area Project Manger
Project Title: Relocate Regional Office to Department Owned Grounds
Location: VMAC Montgomery,Al.
Building Number: 42
Checked:
Drawn:
Date: 27 JANUARY 92
Project No.: 322-002
DRAWING NO.: 42-46
Dwg 70 Of 134

Office of Facilities
Department of Veterans Affairs

VA FORM 08-6231A, JAN 1990