LEGEND

- PROPOSED ASPHALT
- PROPOSED CONCRETE
- PROPOSED LANDSCAPE RESTORATION
- NEW SITE LIGHTING
- NEW REMOVABLE BOLLARD
- NEW STANDARD BOLLARD
- NEW SECURITY CAMERA
- 0.5% PROPOSED SLOPE
- MEG MATCH EXISTING GRADE
- TC TOP OF CONCRETE ELEVATION
- TA TOP OF ASPHALT ELEVATION
- FL FLOW LINE ELEVATION
- BP NEW BURIED POWER
- UG NEW BURIED DATA/COMM/VIDEO
- bp EXISTING BURIED POWER
- bt EXISTING BURIED TELEPHONE
- ng EXISTING NATURAL GAS
- ss EXISTING SANITARY SEWER
- sd EXISTING STORMED DRAIN
- wm EXISTING WATER MAIN
- PROPOSED EXPANSION JOINT
- PROPOSED CONSTRUCTION JOINT
- PROPOSED CONTRACTION JOINT

COMPACTION NOTE: COMPACT EACH LAYER (SUBGRADE, BASE & SUBBASE) TO NOT LESS THAN 95 PERCENT OF THE MAXIMUM DENSITY DETERMINED IN ACCORDANCE WITH THE FOLLOWING TEST METHOD AASHTO T99 METHOD A. LANDSCAPE AREAS TO NOT LESS THAN 90 PERCENT OF THE MAXIMUM DENSITY DETERMINED IN ACCORDANCE WITH THE FOLLOWING TEST METHOD AASHTO T99 METHOD A.

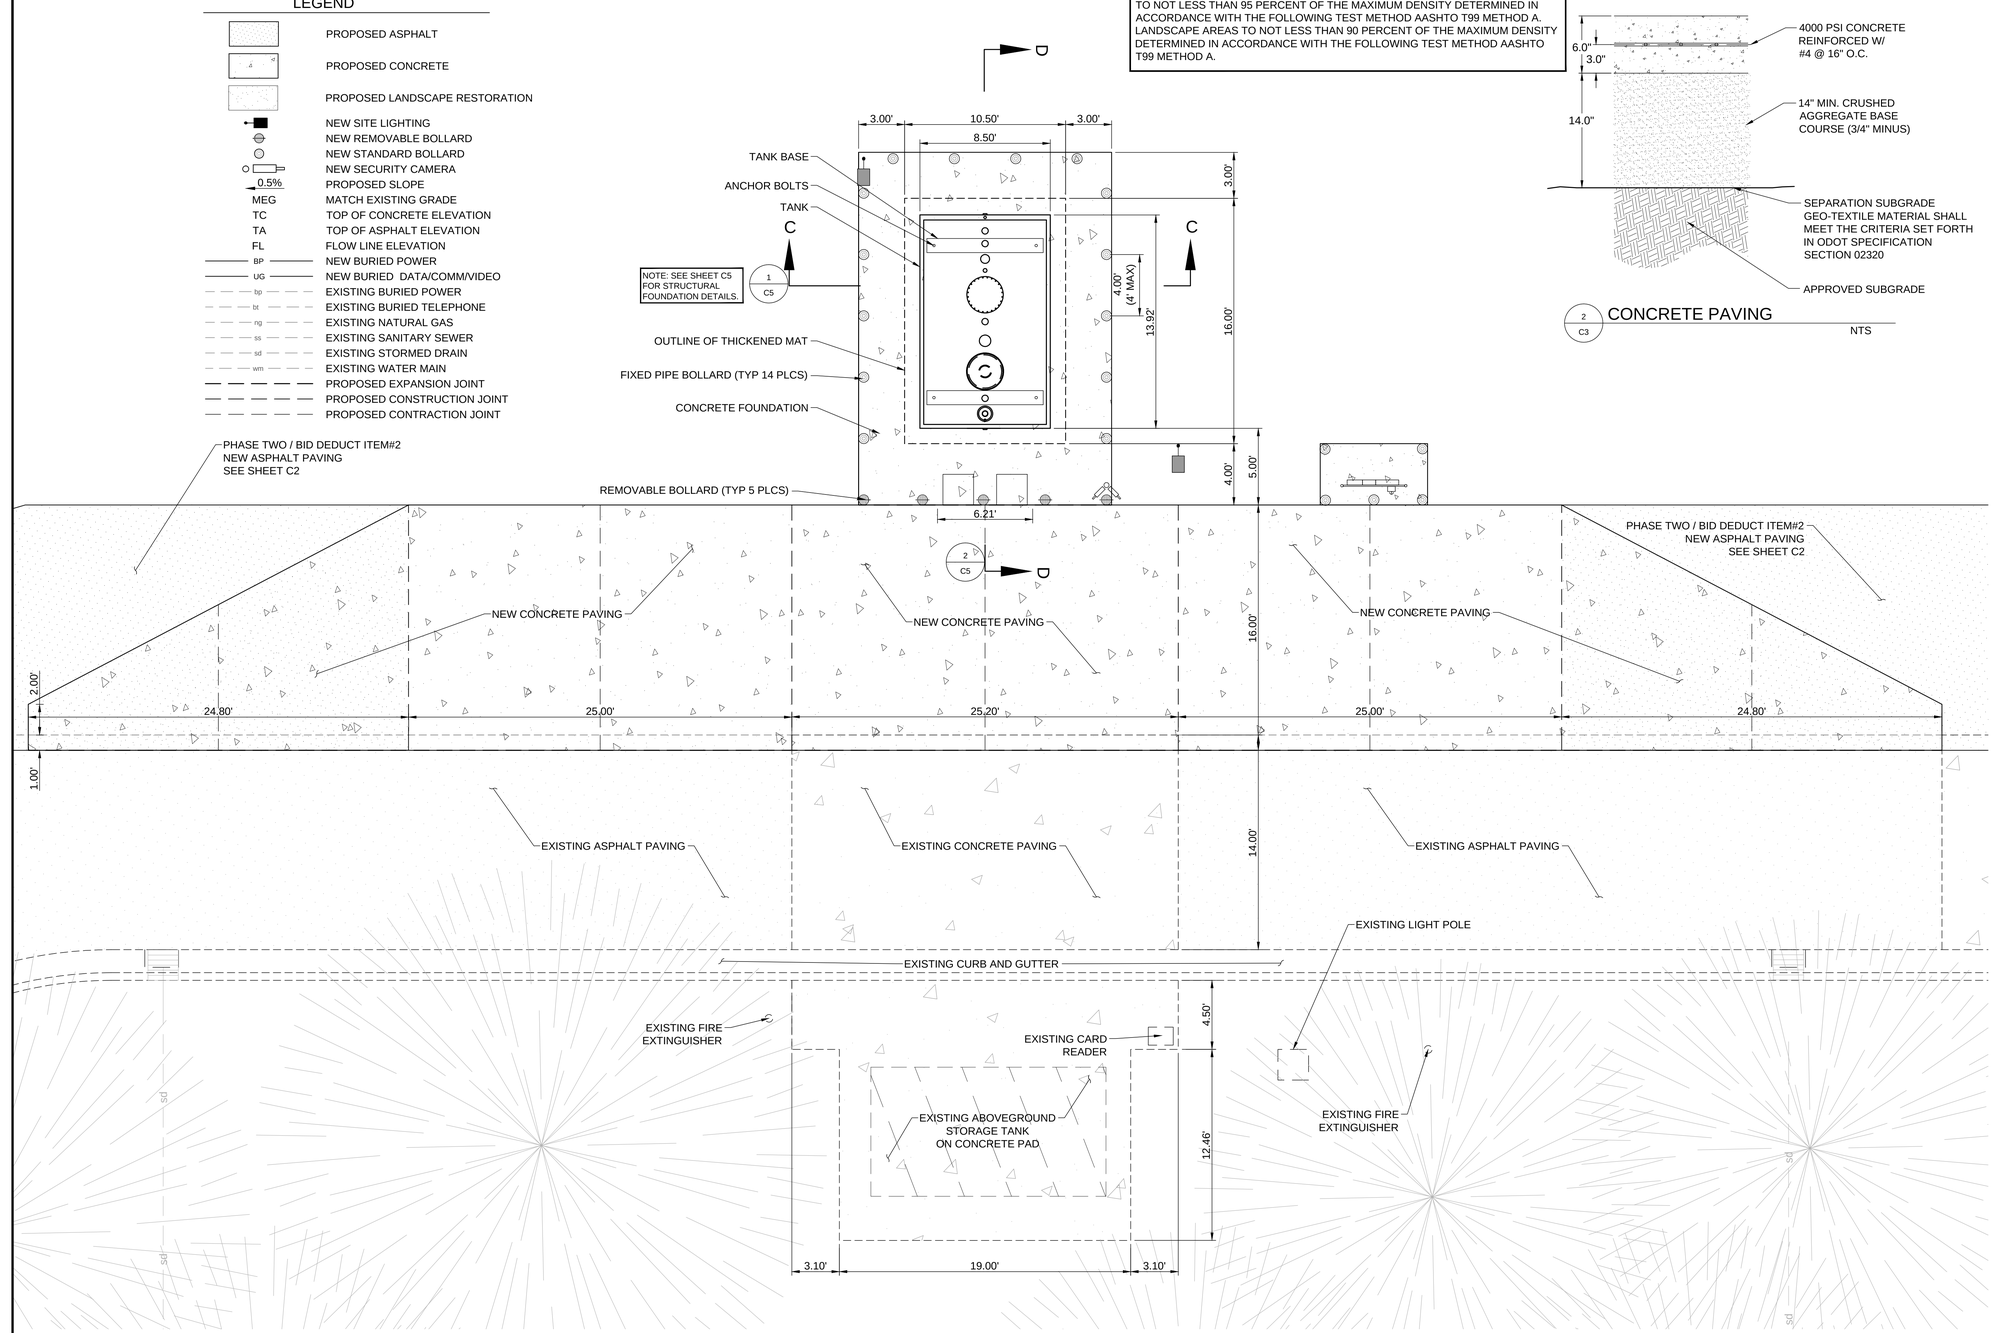

1 C3 FUEL TANK FOUNDATION PLAN
1" = 4'

NORTH REF

0 2' 4' 8'

2 C3 CONCRETE PAVING
NTS

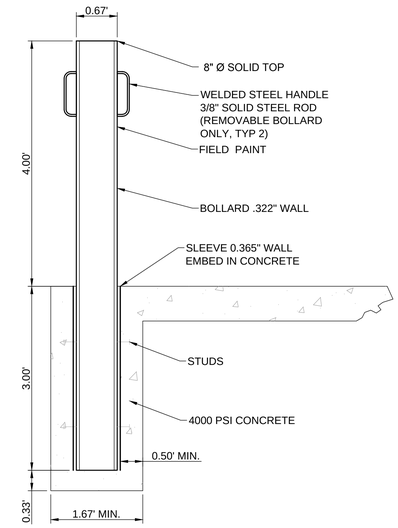

3 C3 REMOVABLE BOLLARD
NTS

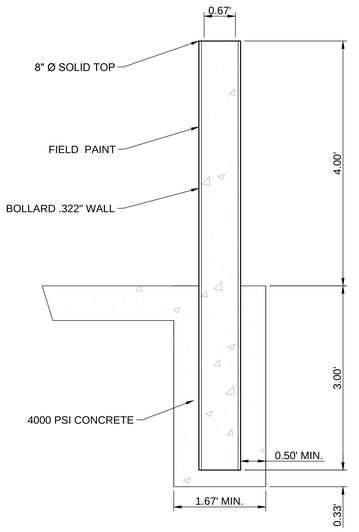

4 C3 FIXED PIPE BOLLARD
NTS

Revisions:	Date

CONSULTANTS:

REGISTERED PROFESSIONAL ENGINEER 8811 OREGON JULY 09, 2005 TODD SWINEHART 10/24/13 EXPIRATION DATE: 06/30/14

ARCHITECT/ENGINEERS:

CTA®
121 SOUTH MAIN STREET
LIVINGSTON, MONTANA
P:406-222-0104/F:406-222-1007
WWW.CTAGROUP.COM

Drawing Title: FUEL TANK FOUNDATION PLAN

Approved Project Director: APPROVED-BY-NAME, APPROVED-BY-TITLERANK, STATION-MNGT

Project Title: WHITE CITY VA
E85 FUELING STATION

Location: WHITE CITY MEDICAL CENTER, WHITE CITY, OREGON

Date: 10/24/13 | Checked: TRS | Drawn: RDI

Project Number: 692-342 VA701-13-J-0090(WC)

Building Number: WEST OF 243

Drawing Number: C3

Dwg. 4 of 9

Office of Construction and Facilities Management

Department of Veterans Affairs

K:\WCWSN20_E85\Civil\WCWC3.dwg 10-23-13 02:01:08 PM ronl

VA FORM 08-6231