GENERAL SHEET NOTES

A. ALL CAMERA TYPE AND LOCATIONS SHALL BE COORDINATED WITH THE COTR.

B. PROVIDE NURSE CALL DEVICES (LOCATED WITHIN PATIENT ROOMS) WITH PROVISIONS FOR COVERING OF CALL BUTTONS. COORDINATE WITH OWNER PRIOR TO ROUGH–IN.

C. NURSE CALL DEVICES SHALL BE SECURED WITH TAMPER RESISTANT SCREWS/FASTENERS.

KEYED SHEET NOTES

1. NO WORK IN THIS AREA.
2. INTERCOM MASTER STATION. COORDINATE THE EXACT LOCATION WITH THE COTR.
3. PROVIDE 3/4"Wx8'–0"H, FOR LENGTH SHOWN, FIRE RESISTANT TREATED PLYWOOD PAINTED WITH FIRE RETARDANT PAINT, ON BOTH SIDES AND EDGES. PLYWOOD SHALL BE INSTALLED WITH FIRE RESISTANT TREATED LABEL FACING INTO THE ROOM. THE PLYWOOD MAY BE PAINTED, EXCEPT FOR THE LABEL, PRIOR TO INSPECTION BY THE ELECTRICAL INSPECTOR. ONLY AFTER THE ELECTRICAL INSPECTOR HAS SIGNED OFF ON THIS ROOM SHALL THE LABEL BE PAINTED.

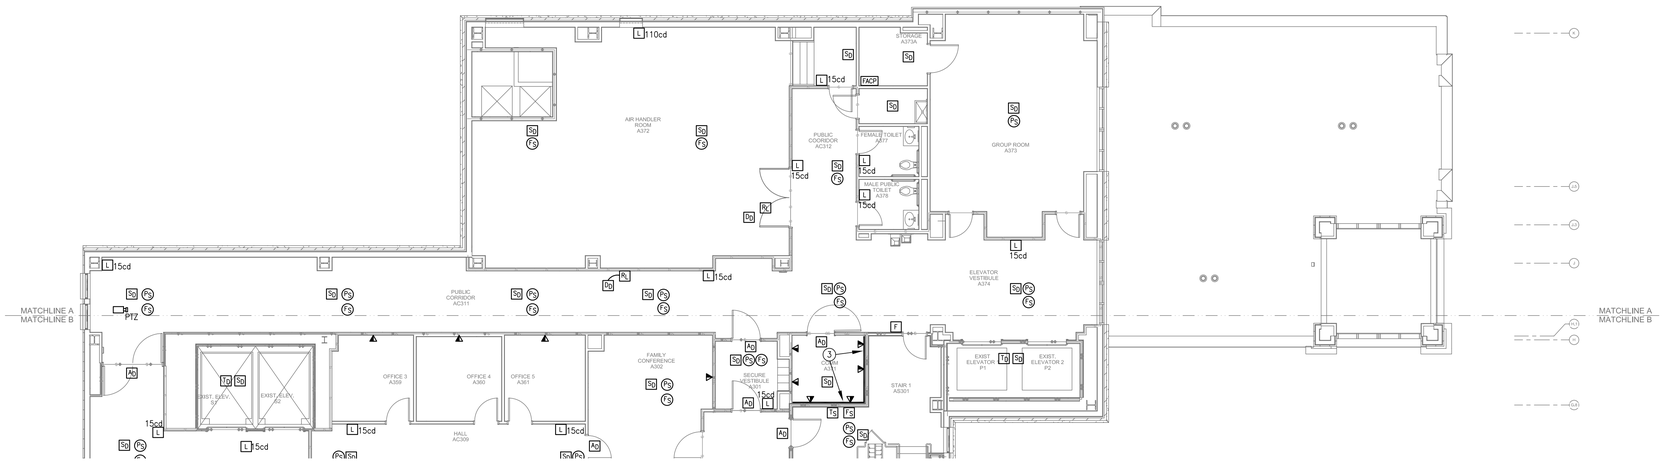

1 ELECTRICAL - PARTIAL THIRD FLOOR PLAN - SPECIAL SYSTEMS
1/8" = 1'-0"

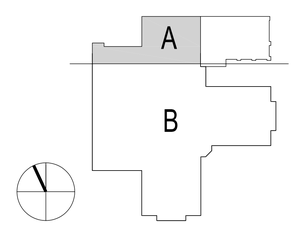

WALL RATING LEGEND

- 1 HOUR FIRE
- 1 HOUR FIRE AND SMOKE
- 2 HOUR FIRE
- 2 HOUR FIRE AND SMOKE
- 3 HOUR FIRE
- 3 HOUR FIRE AND SMOKE
- 4 HOUR FIRE
- 4 HOUR FIRE AND SMOKE
- SMOKE BARRIER
- SMOKE SUITE

REVISIONS	DATE
15% SCHEMATIC DESIGN SUBMISSION	9-1-10
COST ESTIMATOR SUBMISSION	9-29-10
50% OWNER SUBMISSION	10-13-10
50% OWNER UPDATED SUBMISSION - EXPANDED SCOPE	11-17-10
95% COST ESTIMATOR SUBMISSION	12-22-10
95% CONSTRUCTION DOCUMENTS	1-3-11
UPDATED 95% CONTRACT DOCUMENTS	1-16-11
100% CONTRACT DOCUMENTS	3-8-11

PROJECT TEAM

ARCHITECTURE:
HDR Architecture, Inc.
440 South Church Street
Suite 1000
Charlotte, NC 28202
www.hdrinc.com
704-338-6700

STRUCTURAL:
HDR Architecture, Inc.
17111 Preston Road
Suite 300
Dallas, Texas 75248
www.hdrinc.com
972-960-4000

MECHANICAL/ELECTRICAL/ PLUMBING/ FIRE PROTECTION :
Charlotte Engineers
5838 Monroe Road, Suite 100.
Charlotte, NC 28212
www.charlotteengineers.com
704-531-3000

Charlotte Engineers, LLP
5838 Monroe Road, Suite 100
Charlotte, NC 28212
PH 531 3000
FAX 531 3004 FAX

CIVIL / LANDSCAPE:
ColeJenest & Stone
200 South Tryon
Suite 1400
Charlotte, NC 28202
www.colejeneststone.com
704-376-1555

ColeJenest & Stone

ARCHITECTS/ENGINEERS

NORTH CAROLINA PROFESSIONAL ENGINEER SEAL 22512 DAVID R. DAIGNAULT 3/9/11

HDR Architecture Inc. Project Number: 202067 - 143442

HDR Architecture Inc.
440, S. Church Street, Suite 1000, Charlotte, NC 28202
Phone: 704.338.6700 Fax: 704.338.6760

Drawing Title
ELECTRICAL - PARTIAL THIRD FLOOR PLAN - SPECIAL SYSTEMS

Approved : Project Director

Project Title
W.G. (Bill) Hefner Veterans Affairs Medical Center
MENTAL HEALTH INPATIENT (PHASE II) PROJECT

Location
Department of Veterans Affairs
1601 Brenner Ave. Salisbury, NC 28144

Date	Checked by	Drawn
03-8-11	DRD	ACA

Project Number
VA246-P-0579

Building Number
–

Drawing number
E--302A

Office of Construction and Facilities Management
Department of Veterans Affairs

C:\n\143442A-2-3-11E.rvt
2/14/2011 9:50:11 AM

J:\12894 Hefner VAMC-Inpatient Addition Phase 2\Elec\E-302A.dwg, 3/11/2011 4:50:38 PM, aabernethy