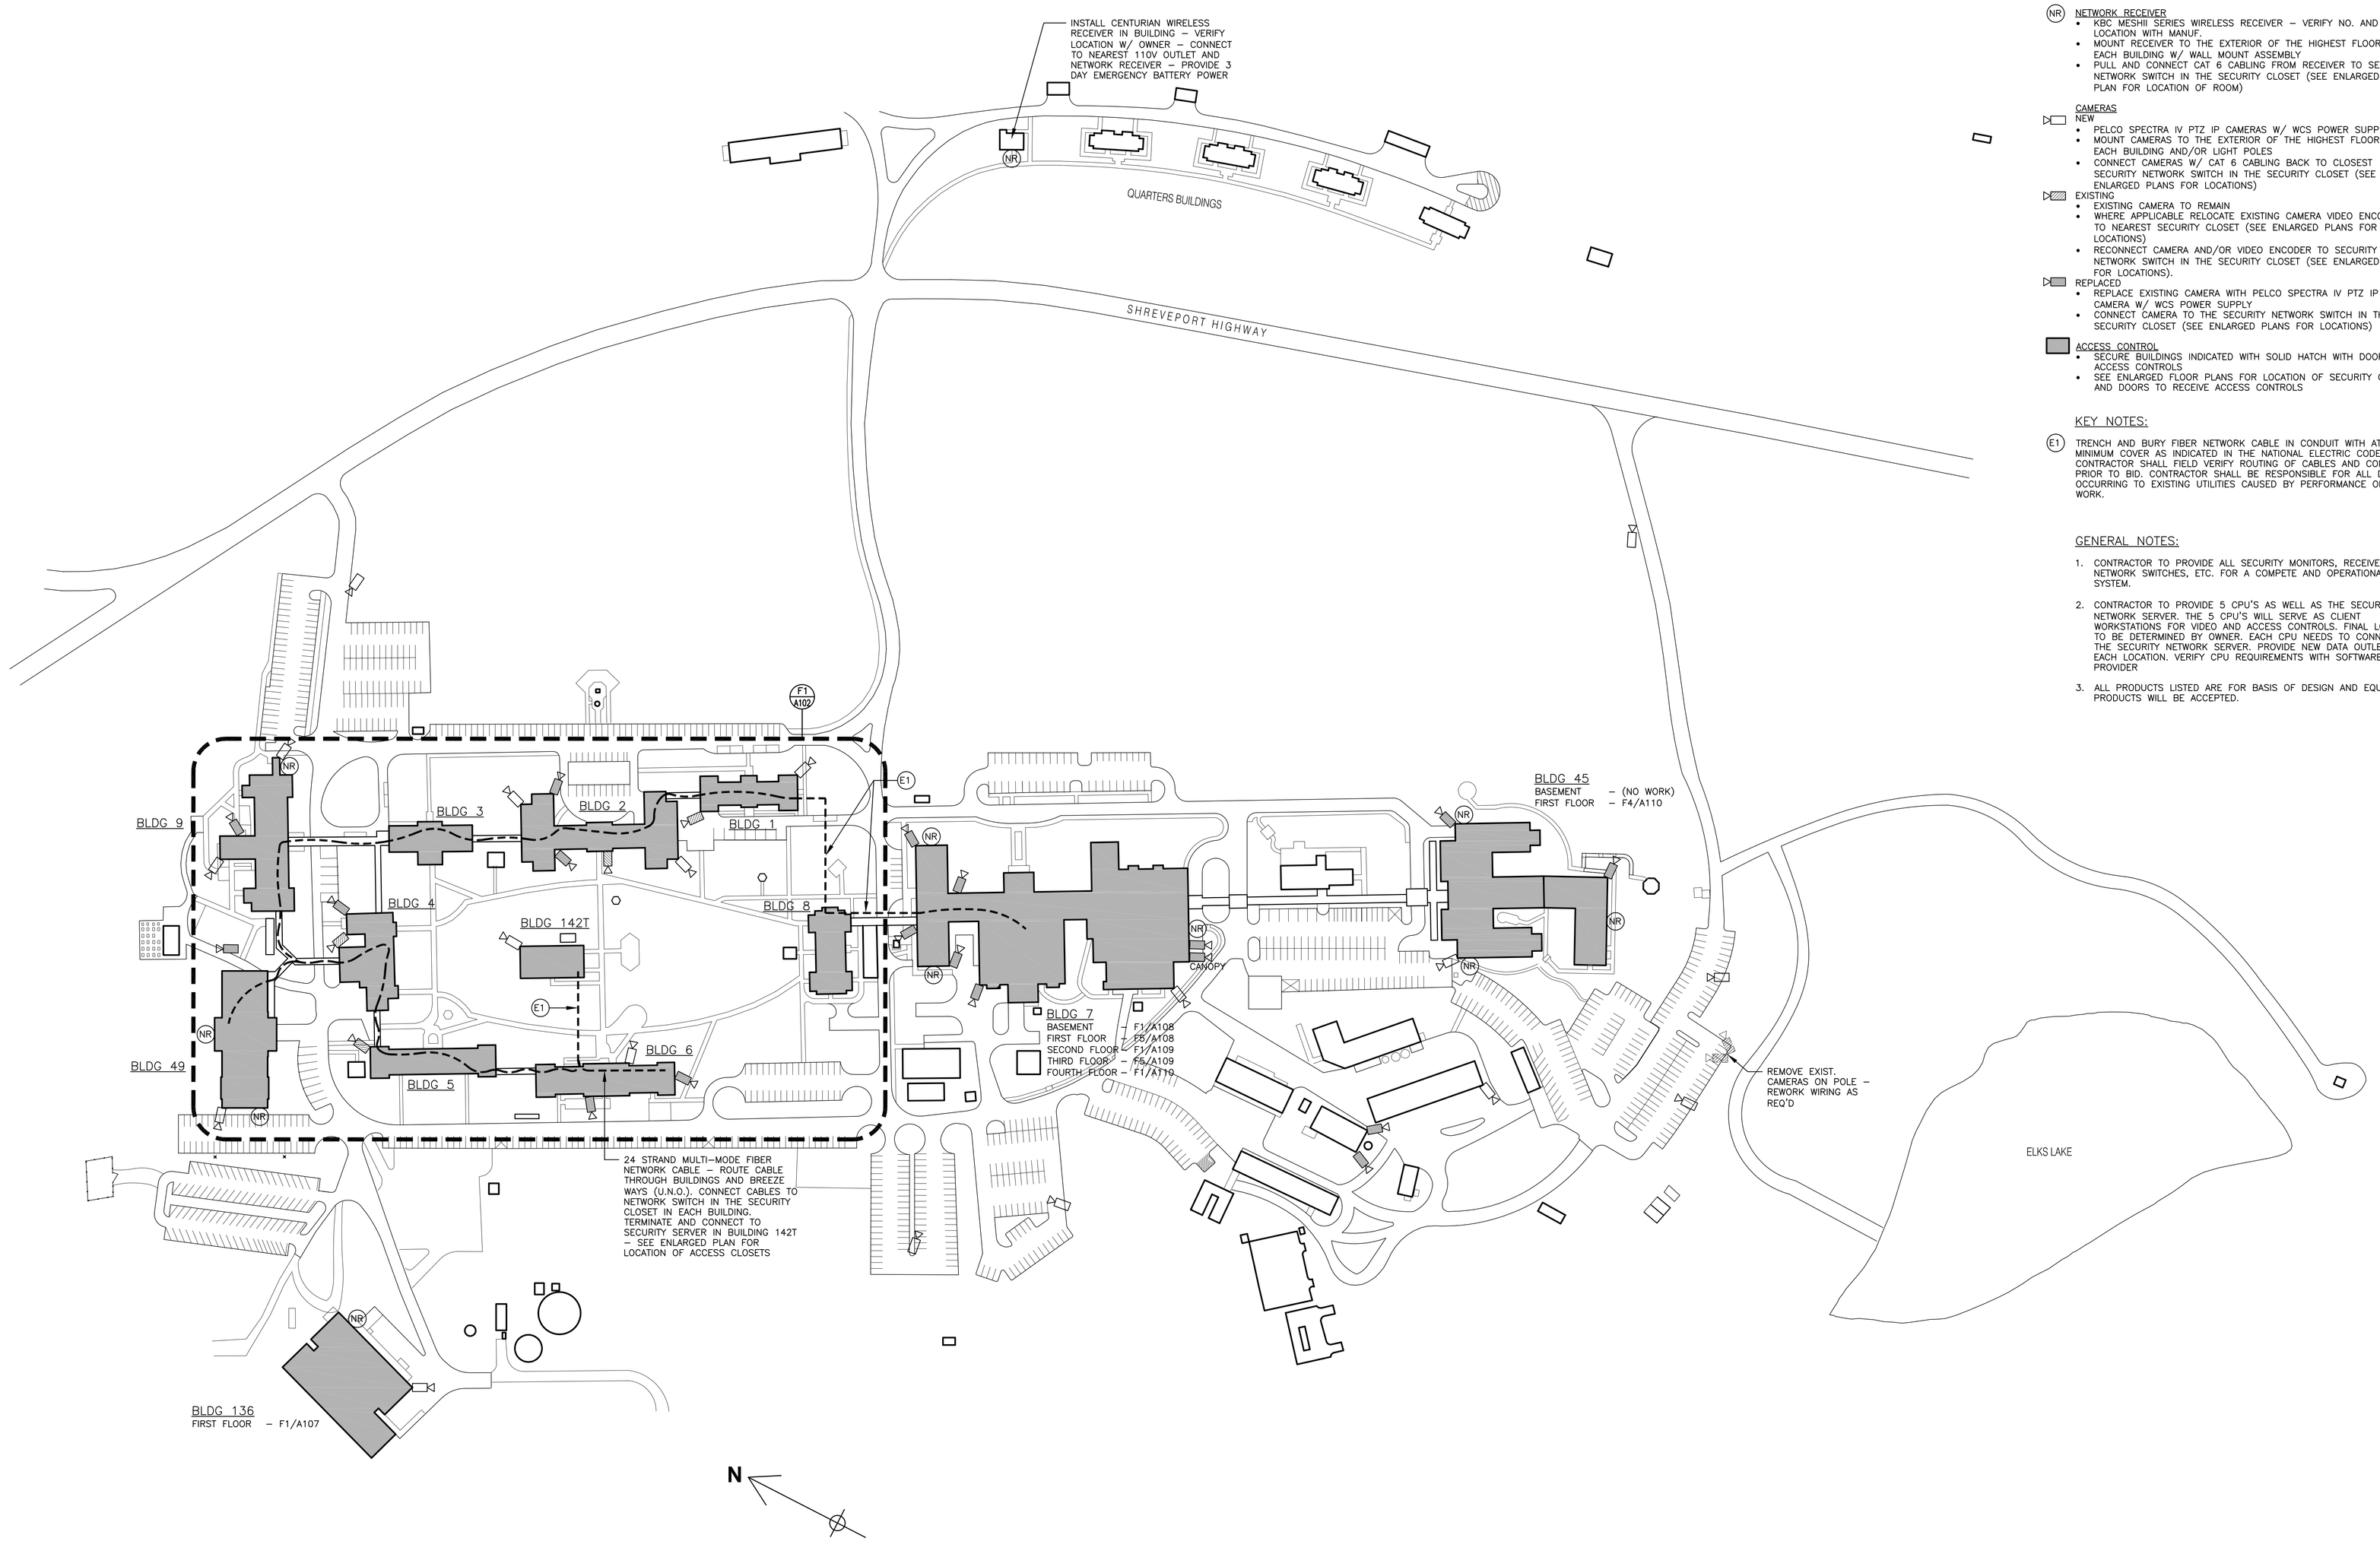

SITE PLAN KEY:

(NR) NETWORK RECEIVER
- KBC MESHII SERIES WIRELESS RECEIVER – VERIFY NO. AND LOCATION WITH MANUF.
- MOUNT RECEIVER TO THE EXTERIOR OF THE HIGHEST FLOOR OF EACH BUILDING W/ WALL MOUNT ASSEMBLY
- PULL AND CONNECT CAT 6 CABLING FROM RECEIVER TO SECURITY NETWORK SWITCH IN THE SECURITY CLOSET (SEE ENLARGED FLOOR PLAN FOR LOCATION OF ROOM)

CAMERAS

NEW
- PELCO SPECTRA IV PTZ IP CAMERAS W/ WCS POWER SUPPLY
- MOUNT CAMERAS TO THE EXTERIOR OF THE HIGHEST FLOOR IN EACH BUILDING AND/OR LIGHT POLES
- CONNECT CAMERAS W/ CAT 6 CABLING BACK TO CLOSEST SECURITY NETWORK SWITCH IN THE SECURITY CLOSET (SEE ENLARGED PLANS FOR LOCATIONS)

EXISTING
- EXISTING CAMERA TO REMAIN
- WHERE APPLICABLE RELOCATE EXISTING CAMERA VIDEO ENCODER TO NEAREST SECURITY CLOSET (SEE ENLARGED PLANS FOR LOCATIONS)
- RECONNECT CAMERA AND/OR VIDEO ENCODER TO SECURITY NETWORK SWITCH IN THE SECURITY CLOSET (SEE ENLARGED PLANS FOR LOCATIONS).

REPLACED
- REPLACE EXISTING CAMERA WITH PELCO SPECTRA IV PTZ IP CAMERA W/ WCS POWER SUPPLY
- CONNECT CAMERA TO THE SECURITY NETWORK SWITCH IN THE SECURITY CLOSET (SEE ENLARGED PLANS FOR LOCATIONS)

ACCESS CONTROL
- SECURE BUILDINGS INDICATED WITH SOLID HATCH WITH DOOR ACCESS CONTROLS
- SEE ENLARGED FLOOR PLANS FOR LOCATION OF SECURITY CLOSET AND DOORS TO RECEIVE ACCESS CONTROLS

KEY NOTES:

(E1) TRENCH AND BURY FIBER NETWORK CABLE IN CONDUIT WITH AT LEAST MINIMUM COVER AS INDICATED IN THE NATIONAL ELECTRIC CODE. CONTRACTOR SHALL FIELD VERIFY ROUTING OF CABLES AND CONDUIT PRIOR TO BID. CONTRACTOR SHALL BE RESPONSIBLE FOR ALL DAMAGE OCCURRING TO EXISTING UTILITIES CAUSED BY PERFORMANCE OF NEW WORK.

GENERAL NOTES:

1. CONTRACTOR TO PROVIDE ALL SECURITY MONITORS, RECEIVERS, NETWORK SWITCHES, ETC. FOR A COMPETE AND OPERATIONAL SYSTEM.
2. CONTRACTOR TO PROVIDE 5 CPU'S AS WELL AS THE SECURITY NETWORK SERVER. THE 5 CPU'S WILL SERVE AS CLIENT WORKSTATIONS FOR VIDEO AND ACCESS CONTROLS. FINAL LOCATION TO BE DETERMINED BY OWNER. EACH CPU NEEDS TO CONNECT TO THE SECURITY NETWORK SERVER. PROVIDE NEW DATA OUTLET AT EACH LOCATION. VERIFY CPU REQUIREMENTS WITH SOFTWARE PROVIDER
3. ALL PRODUCTS LISTED ARE FOR BASIS OF DESIGN AND EQUAL PRODUCTS WILL BE ACCEPTED.

F1 | SITE PLAN
1"=100'

Revisions: | Date

CONSULTANTS:

William Alford Tuck No. 4453 State of Louisiana REGISTERED ARCHITECT

ARCHITECT/ENGINEERS:

3616 Masonic Drive
Alexandria, LA 71301
Ph: 318.445.3151
Fx: 318.445.3988
Em: adg@adgllc.net
Alliance DESIGN GROUP, LLC

Drawing Title: SITE PLAN
Approved Project Director:
Project Title: SITE SECURITY PHASE I VETERAN AFFAIRS MEDICAL CENTER
Location: ALEXANDRIA LA
Date: 10.20.13 | Checked: AJG | Drawn: AJG
Project Number: VA256-C-1137-C24155
Building Number: NA
Drawing Number: A101
Dwg. 2 of 12

Office of Construction and Facilities Management
Department of Veterans Affairs | Palo Alto Health Care System

VA FORM 08-6231