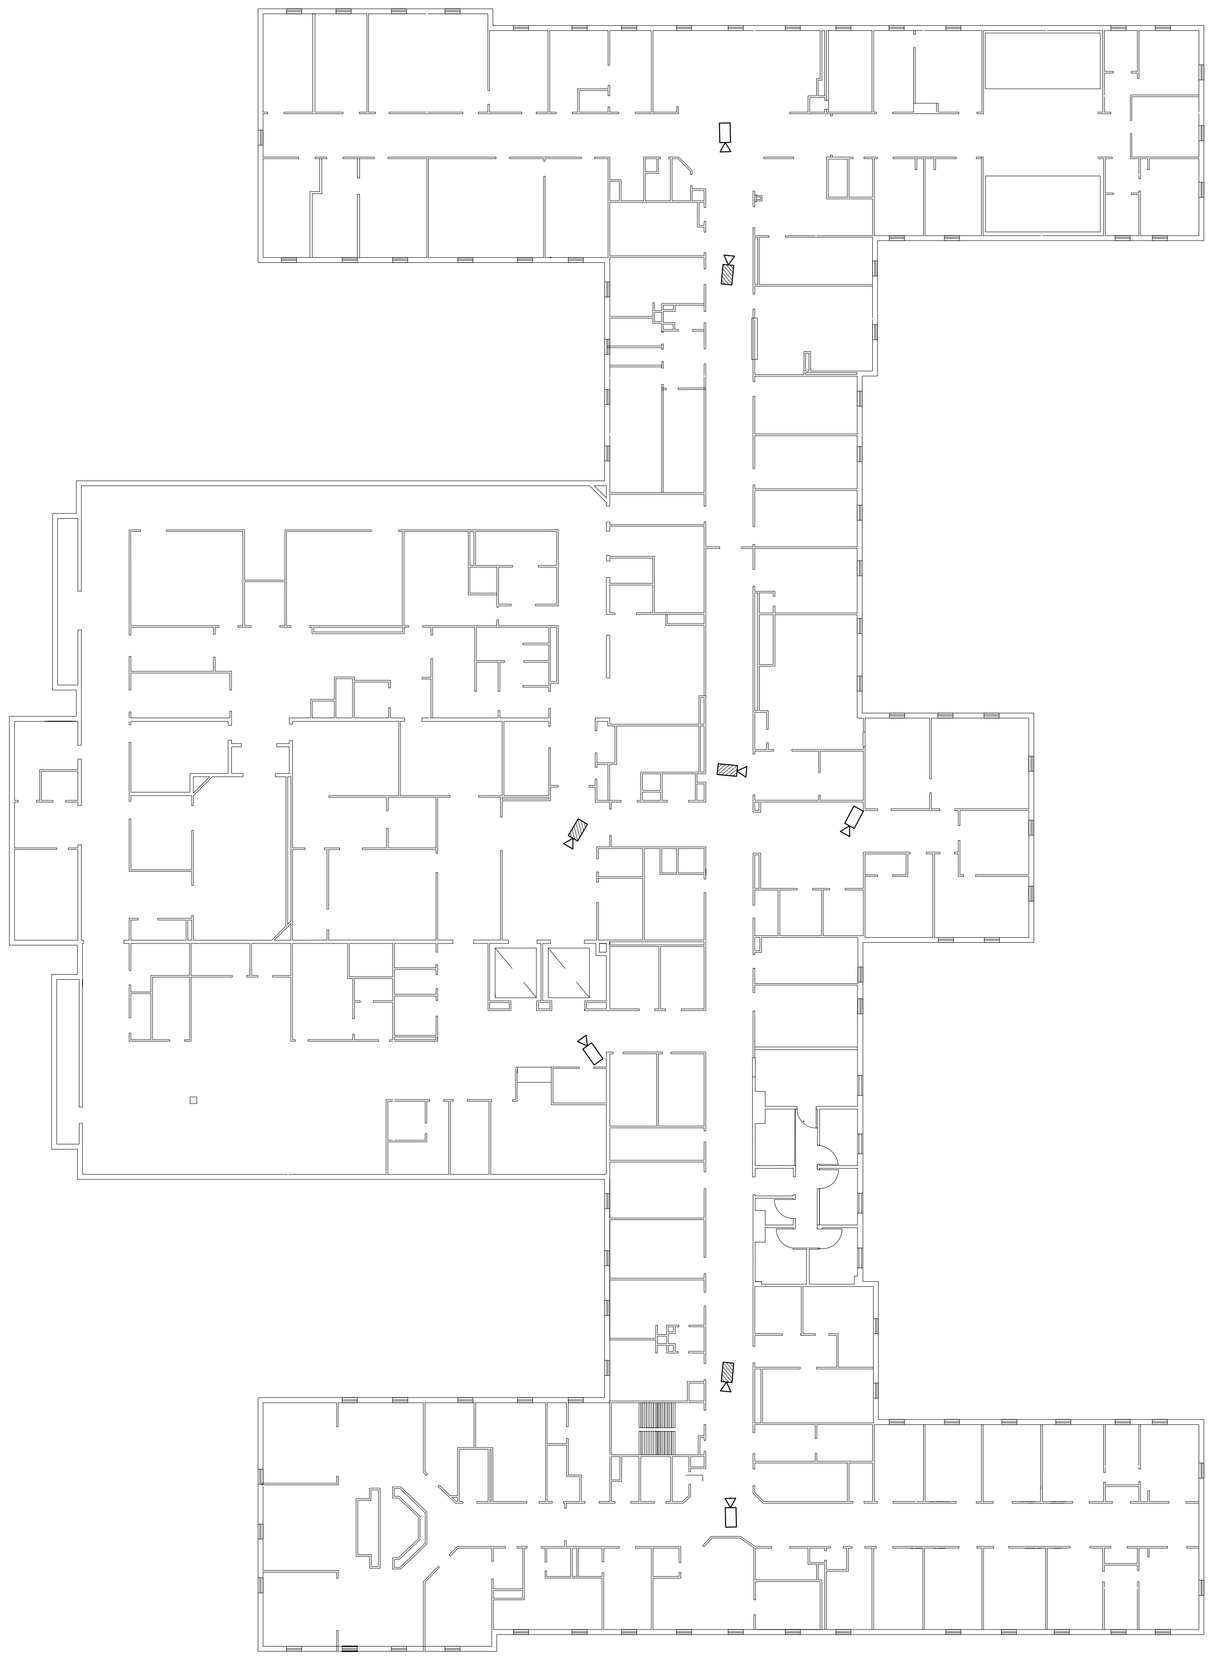

FLOOR PLAN KEY:

DURESS ALARM
- PROVIDE 300 WIRELESS DURESS ALARM BUTTONS FOR THE ENTIRE CAMPUS – COORDINATE INSTALLATION LOCATIONS WITH OWNER
- INSTALL CENTURIAN WIRELESS RECEIVER IN SECURITY CLOSET IN EACH BUILDING
- CONNECT RECEIVER TO A 110V OUTLET
- CONNECT TO SECURITY NETWORK SWITCH W/ CAT 6 CABLING

ACCESS CONTROL

(X-X-X) NEW
- NEW ACCESS CONTROLS ON EXIST. DOOR – SEE DOOR SCHED. ON SHEET A111 FOR NEW HARDWARE
- SEE WIRING DIAGRAM ON SHEET A111 FOR HARDWARE CONNECTIONS

(AC) EXISTING
- EXISTING ACCESS CONTROLS TO REMAIN
- RELOCATE EXIST. ACCESS CONTROLLER AND POWER SUPPLIES TO SECURITY CLOSET

(DC) DOOR CONTACT
- INSTALL DOOR CONTACT AT DOOR FRAME HEAD
- CONNECT DOOR CONTACT TO INPUT MODULE LOCATED IN THE SECURITY CLOSET
- CONNECT MODULE TO DOOR ACCESS CONTROLLER

SECURITY CLOSET

NEW
- INSTALL POWER SUPPLIES IN THE CLOSET FOR ACCESS CONTROLS – CONNECT TO EMERGENCY POWER
- INSTALL MERCURY BOARD ACCESS CONTROLLERS
- INSTALL CENTURIAN WIRELESS RECEIVER AND CONNECT TO EMERGENCY POWER
- INSTALL SECURITY NETWORK PoE SWITCH AND CONNECT TO EMERGENCY POWER
- EXTEND AND HARDWIRE ALL DEVICES TO NEAREST 120V EMERGENCY PANELBOARD (INDICATED WITH A *). PROVIDE 2) 1P–20A CIRCUIT BREAKERS
- SEE WIRING DIAGRAM ON A111 FOR HARDWARE CONNECTIONS
- INSTALL ALL HARDWARE INSIDE A WALL MOUNTED LOCKABLE NETWORK CABINET

EXISTING
- INSTALL SECURITY NETWORK PoE SWITCH AND CONNECT TO EMERGENCY POWER
- CONNECT EXIST. ACCESS CONTROLLERS TO SECURITY NETWORK SWITCH
- CONNECT EXIST. ACCESS CONTROLLER AND EXIST. POWER SUPPLY TO EMERGENCY POWER
- INSTALL CENTRURIAN WIRELESS RECEIVER AND CONNECT TO EMERGENCY POWER
- EXTEND AND HARDWIRE DEVICES TO NEAREST 120V EMERGENCY PANELBOARD (INDICATED WITH A *). PROVIDE 2) 1P–20A CIRCUIT BREAKERS
- SEE WIRING DIAGRAM ON A111 FOR HARDWARE CONNECTIONS
- INSTALL ALL HARDWARE INSIDE A WALL MOUNTED LOCKABLE NETWORK CABINET

CAMERAS

NEW
- PELCO SPECTRA IV PTZ IP CAMERAS
- MOUNT CAMERAS TO THE CEILING
- CONNECT CAMERAS WITH CAT 6 CABLING BACK TO THE SECURITY NETWORK SWITCH IN THE SECURITY CLOSET

EXISTING
- EXISTING CAMERA TO REMAIN
- WHERE APPLICABLE RELOCATE EXISTING CAMERA VIDEO ENCODER TO NEAREST SECURITY CLOSET
- RECONNECT CAMERA AND/OR VIDEO ENCODER TO SECURITY NETWORK SWITCH IN THE SECURITY CLOSET.

REPLACED
- REPLACE EXISTING CAMERA WITH PELCO SPECTRA IV PTZ IP CAMERA
- CONNECT CAMERA TO THE SECURITY NETWORK SWITCH IN THE SECURITY CLOSET

F1 BLDG 7 – FOURTH FLOOR
1/16"=1'-0"

F4 BLDG 45 – FIRST FLOOR
1/16"=1'-0"

Revisions:	Date

CONSULTANTS:

ARCHITECT/ENGINEERS:

3616 Masonic Drive
Alexandria, LA 71301
Ph: 318.445.3151
Fx: 318.445.3988
Em: adg@adgllc.net

Alliance DESIGN GROUP, LLC

William Alford No. 4453 STATE OF LOUISIANA REGISTERED ARCHITECT

Drawing Title: BUILDING 7 PLAN	Project Title: SITE SECURITY PHASE I VETERAN AFFAIRS MEDICAL CENTER
Approved: Project Director	Location: ALEXANDRIA LA
Date: 10.20.13	Checked: AJG
Drawn: AJG	Project Number: VA256-C-1137-C24155
Building Number: NA	Drawing Number: A110
Dwg. 11 of 12	

Office of Construction and Facilities Management

Department of Veterans Affairs — Palo Alto Health Care System

VA FORM 08-6231