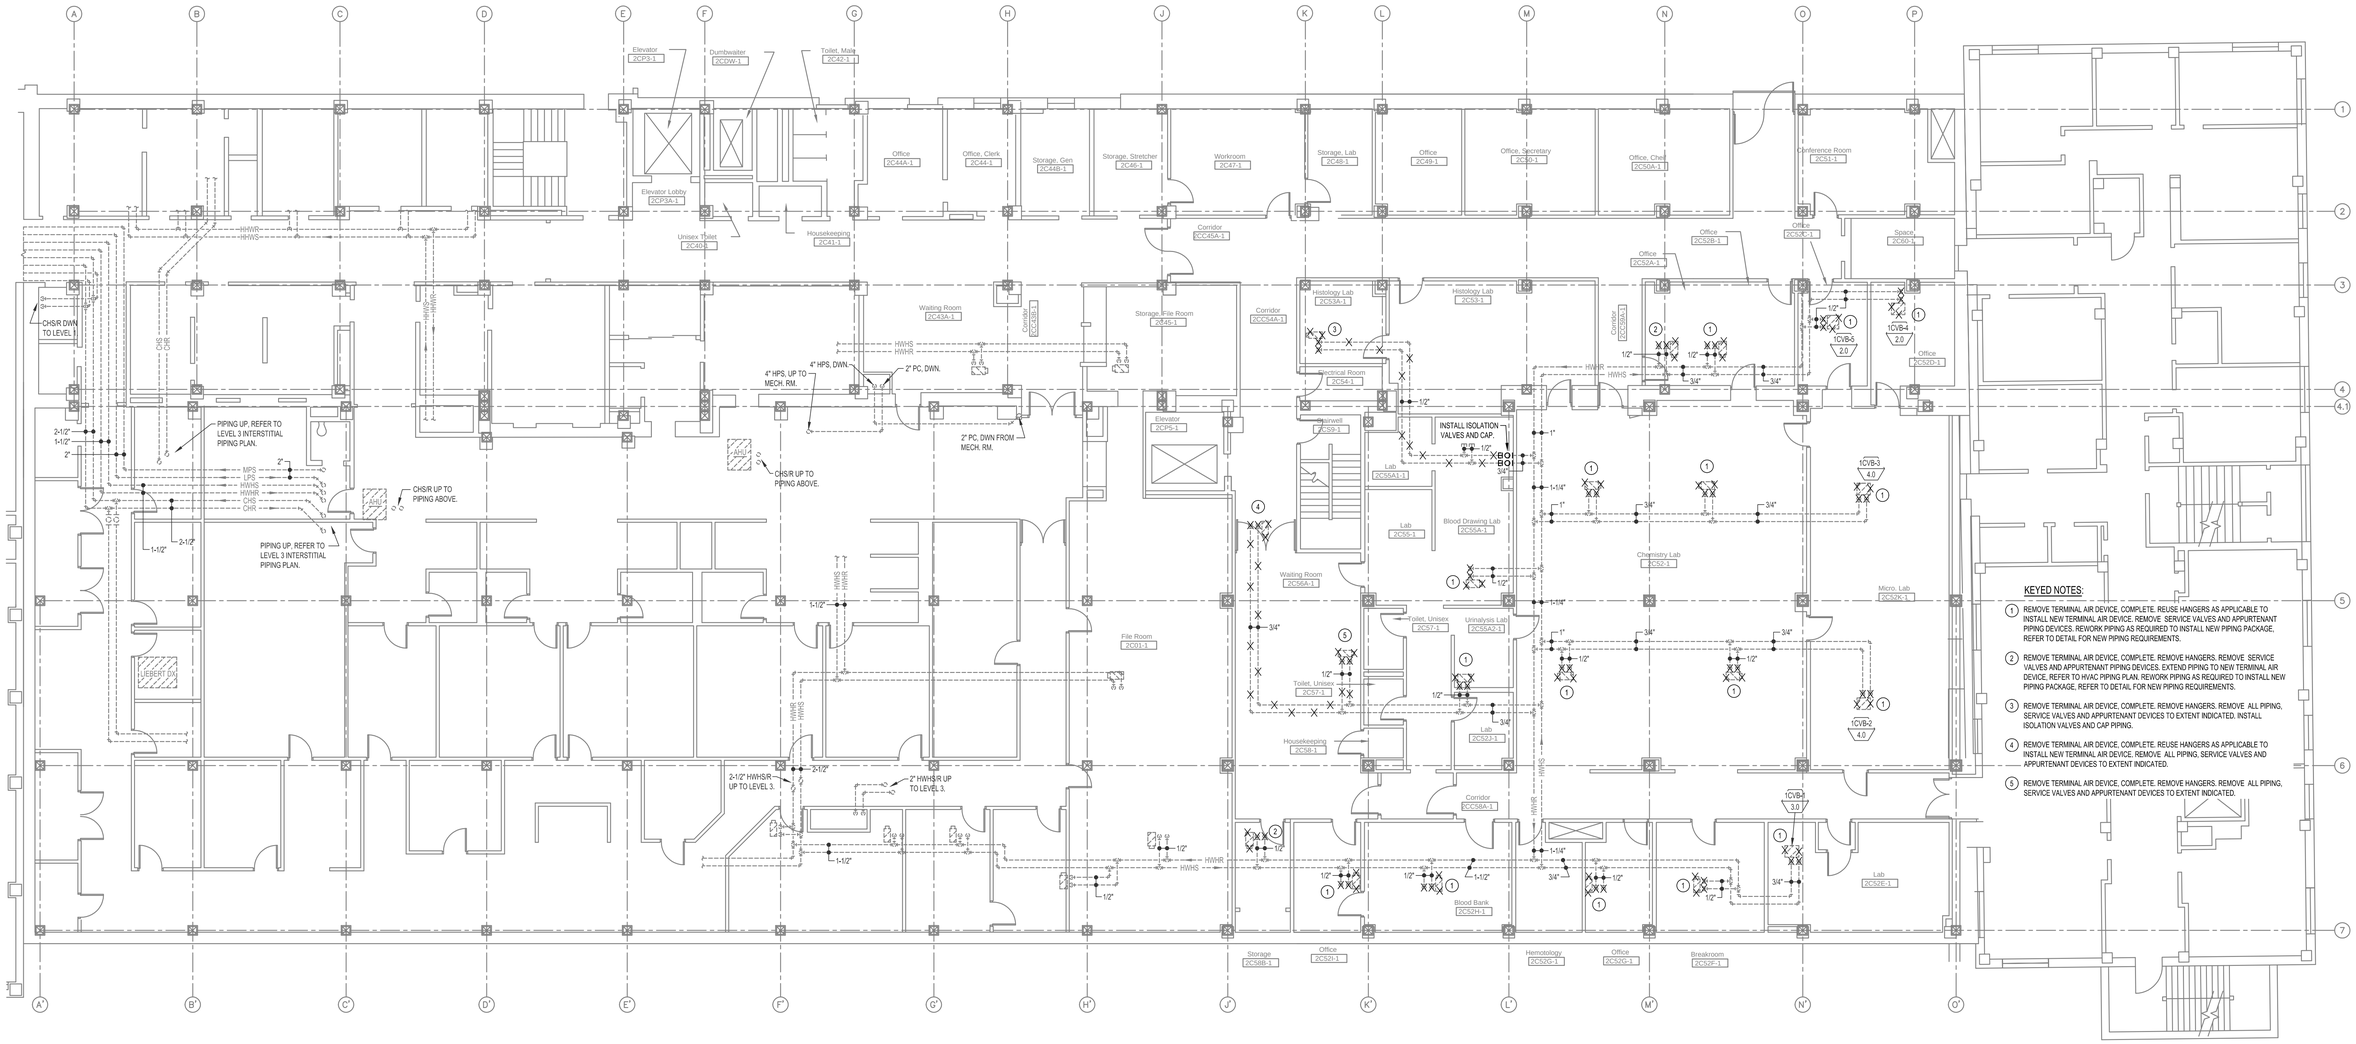

KEYED NOTES:

1. REMOVE TERMINAL AIR DEVICE, COMPLETE. REUSE HANGERS AS APPLICABLE TO INSTALL NEW TERMINAL AIR DEVICE. REMOVE SERVICE VALVES AND APPURTENANT PIPING DEVICES. REWORK PIPING AS REQUIRED TO INSTALL NEW PIPING PACKAGE. REFER TO DETAIL FOR NEW PIPING REQUIREMENTS.
2. REMOVE TERMINAL AIR DEVICE, COMPLETE. REMOVE HANGERS. REMOVE SERVICE VALVES AND APPURTENANT PIPING DEVICES. EXTEND PIPING TO NEW TERMINAL AIR DEVICE. REFER TO HVAC PIPING PLAN. REWORK PIPING AS REQUIRED TO INSTALL NEW PIPING PACKAGE. REFER TO DETAIL FOR NEW PIPING REQUIREMENTS.
3. REMOVE TERMINAL AIR DEVICE, COMPLETE. REMOVE HANGERS. REMOVE ALL PIPING, SERVICE VALVES AND APPURTENANT DEVICES TO EXTENT INDICATED. INSTALL ISOLATION VALVES AND CAP PIPING.
4. REMOVE TERMINAL AIR DEVICE, COMPLETE. REUSE HANGERS AS APPLICABLE TO INSTALL NEW TERMINAL AIR DEVICE. REMOVE ALL PIPING, SERVICE VALVES AND APPURTENANT DEVICES TO EXTENT INDICATED.
5. REMOVE TERMINAL AIR DEVICE, COMPLETE. REMOVE HANGERS. REMOVE ALL PIPING, SERVICE VALVES AND APPURTENANT DEVICES TO EXTENT INDICATED.

1 LEVEL 2, WING C: HVAC PIPING DEMO PLAN

1/8"=1'-0"

The seal appearing on this document was authorized by Robert M. Davis on 8/19/2013. Alteration of a sealed document without proper notification to the responsible engineer is an offense under the Oklahoma Engineering Practice Act.

LICENSED PROFESSIONAL ENGINEER — ROBERT M. DAVIS — 23575 — OKLAHOMA

8/19/2013

ASBESTOS NOTE:
IF THE EXECUTION OF THIS WORK REQUIRES THE DISTURBING OF ANY SUBSTANCE WHICH APPEARS TO BE ASBESTOS OR WHICH MAY CONTAIN ASBESTOS FIBER, NOTIFY THE OWNER BEFORE CONTINUING WORK AT THE SUSPECT LOCATION. ANY MATERIAL TESTING POSITIVE SHALL BE REMOVED BY THE OWNER BEFORE WORK CONTINUES.

NOTE: EXISTING CONDITIONS SHOWN WERE DERIVED FROM OWNER FURNISHED DRAWINGS AND FIELD OBSERVATIONS. SOME BUILDING FEATURES AND MEP SYSTEMS ARE NOT SHOWN FOR CLARITY. FIELD VERIFY BUILDING CONSTRUCTION. FIELD VERIFY THE LOCATION, SIZE AND QUANTITY OF ALL EQUIPMENT.

NOTE: REFER TO DETAILS AND SCHEMATICS FOR PIPING, VALVES, FITTINGS AND OTHER APPURTENANCES REQUIRED, BUT NOT SHOWN FOR CLARITY.

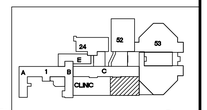

KEY PLAN
SCALE: NO SCALE

PROJECT NORTH

REVISIONS:	DESCRIPTION:	DATE:

Dept. of Veterans Affairs
Jack C. Montgomery
Medical Center
1011 Honor Height Drive
Muskogee, Oklahoma 74401

ENGINEER:	CONSULTANTS:
RMD CONSULTING, LLC 2815 VALLEY VIEW LANE, STE. 214 DALLAS, TX 75234 P: 972-488-8077 F: 972-488-8174 OK REG. ENGINEERING FIRM: 5183	ARCHITECT: ARCHITECTURAL CONCEPTS, INC. 669 AIRPORT FREEWAY, STE. 300 HURST, TX 76053 P: 817-285-8885 F: 817-285-8021

APPROVED:	APPROVED: Interior Designer	APPROVED: Safety Manager	APPROVED: Medical Center Director
APPROVED:	APPROVED:	APPROVED: Infection Control Nurse	APPROVED: Associate Director
APPROVED:	APPROVED:	APPROVED: Industrial Hygienist	APPROVED: Chief of Staff
APPROVED:	APPROVED:	APPROVED: President A.F.G.E. 2250	APPROVED: Chief of Engineering Service

DRAWING TITLE: LEVEL 2, WING C: HVAC PIPING DEMO PLAN

PROJECT TITLE: REPLACE LABORATORY AIR HANDLING UNITS

PROJECT NO.	CONTRACT NO.	DESIGNED BY:	DRAWN BY:	CHECKED BY:
623-11-107	VA256-12-C-0295			

BUILDING NO.	AUTOCAD FILE NAME:	LOCATION
CLINICAL		Jack C. Montgomery VA Medical Center

DATE: 8/19/2013
SCALE: AS SHOWN
DRAWING NO.: MPD1.0
DWG. 12 OF 40

DEPARTMENT OF VETERANS AFFAIRS