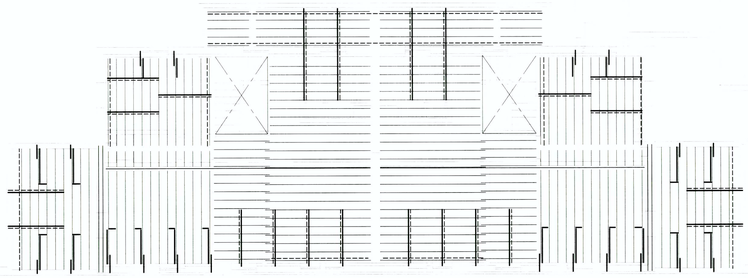

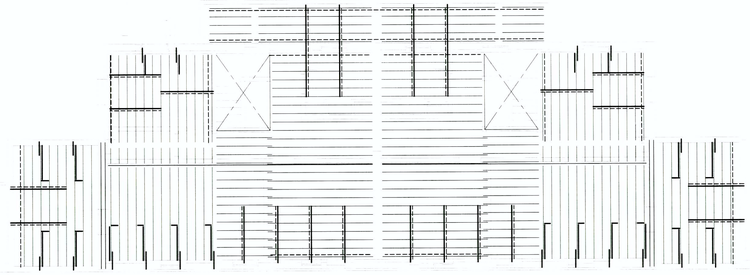

SEE SHT SF-102B
SEE SHT SF-102A

SEE SHT SF-102B
SEE SHT SF-102A

one sixteenth inch = one foot
16

one thirty second inch = one foot
16

Revisions:	Date

CONSULTANTS:

STRUCTURAL:	DEGENKOLB ENGINEERS; 235 MONGOMERY STREET., SUITE 500; SAN FRANCISCO, CA 94104
MECHANICAL:	HTC ENGINEERS; 1529 CYPRESS ST., SUITE 103; WALNUT CREEK, CA 94596
ELECTRICAL:	BAY AREA CONSULTING ENGINEERS; 311 CALIFORNIA STREET, SUITE 720; SAN FRANCISCO, CA 94104
CIVIL ENGINEER:	GHD CIVIL ENGINEERS; 2235 MERCURY WAY, SUITE 150; SANTA ROSA, CA 95407
ESTIMATING:	CUMMING CORPORATION; 1970 BROADWAY, SUITE 630; OAKLAND, CA 94612
SURVEYORS:	MARTIN M. RON ASSOCIATES, INC.; 859 HARRISON ST., SUITE 200; SAN FRANCISCO, CA 94107
UTILITY LOCATORS:	CRUZ BROTHERS LOCATORS; P.O. BOX 66768; SCOTTS VALLEY, CA 95067

ARCHITECT/ENGINEERS:

HGA.
Architecture | Engineering | Planning
Hammel, Green and Abrahamson, Inc.
170 Maiden Lane - Fifth Floor
San Francisco, California USA 94108
Telephone 415.814.6910
Facsimile 415.962.2598

REGISTERED PROFESSIONAL ENGINEER
ANDREW R. SZOT
No. 4809
Exp. 6/30/11
STRUCTURAL
STATE OF CALIFORNIA
11/21/12

REGISTERED PROFESSIONAL ENGINEER
STATE OF CALIFORNIA

N
TRUE

Drawing Title
BUILDING 9 & 10
SECOND FLOOR FRAMING PLAN
Scale: **1/4" = 1'-0"**

Approved: Project Director

Project Title
VA Medical Center
Seismic Replacement And Retrofit

Location
San Francisco, CA

Date
10 / 22 / 2012

Checked

Drawn

Project Number
2941-001-00

Building Number
9, 10 & 22

Drawing Number
SF-102

Office of Facilities Management

Department of Veterans Affairs