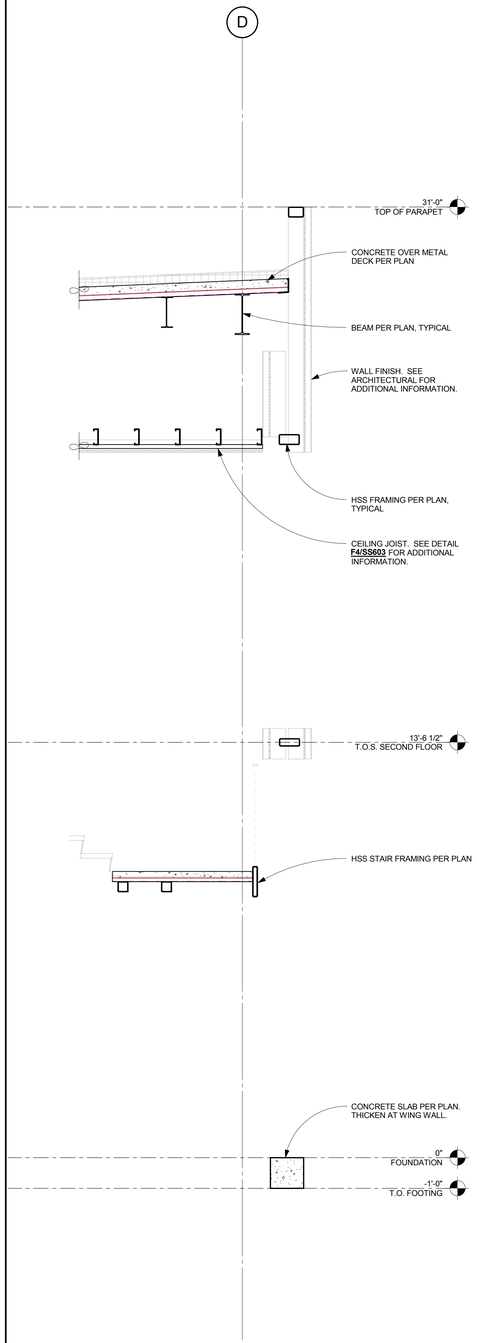

F1 | WALL SECTION
SB201 | SS405 | 1/2" = 1'-0"

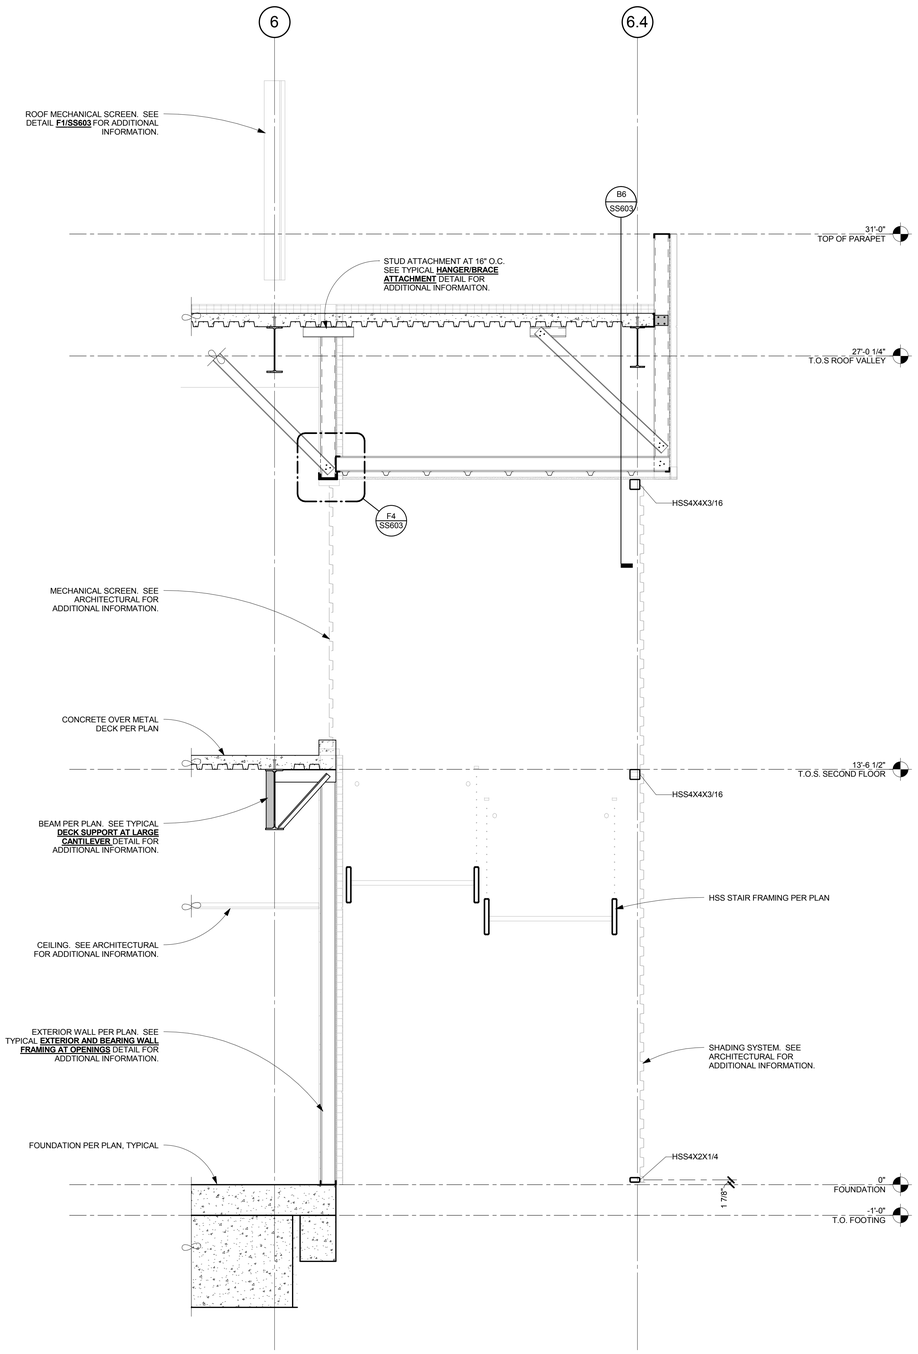

F2 | WALL SECTION
SB201 | SS405 | 1/2" = 1'-0"

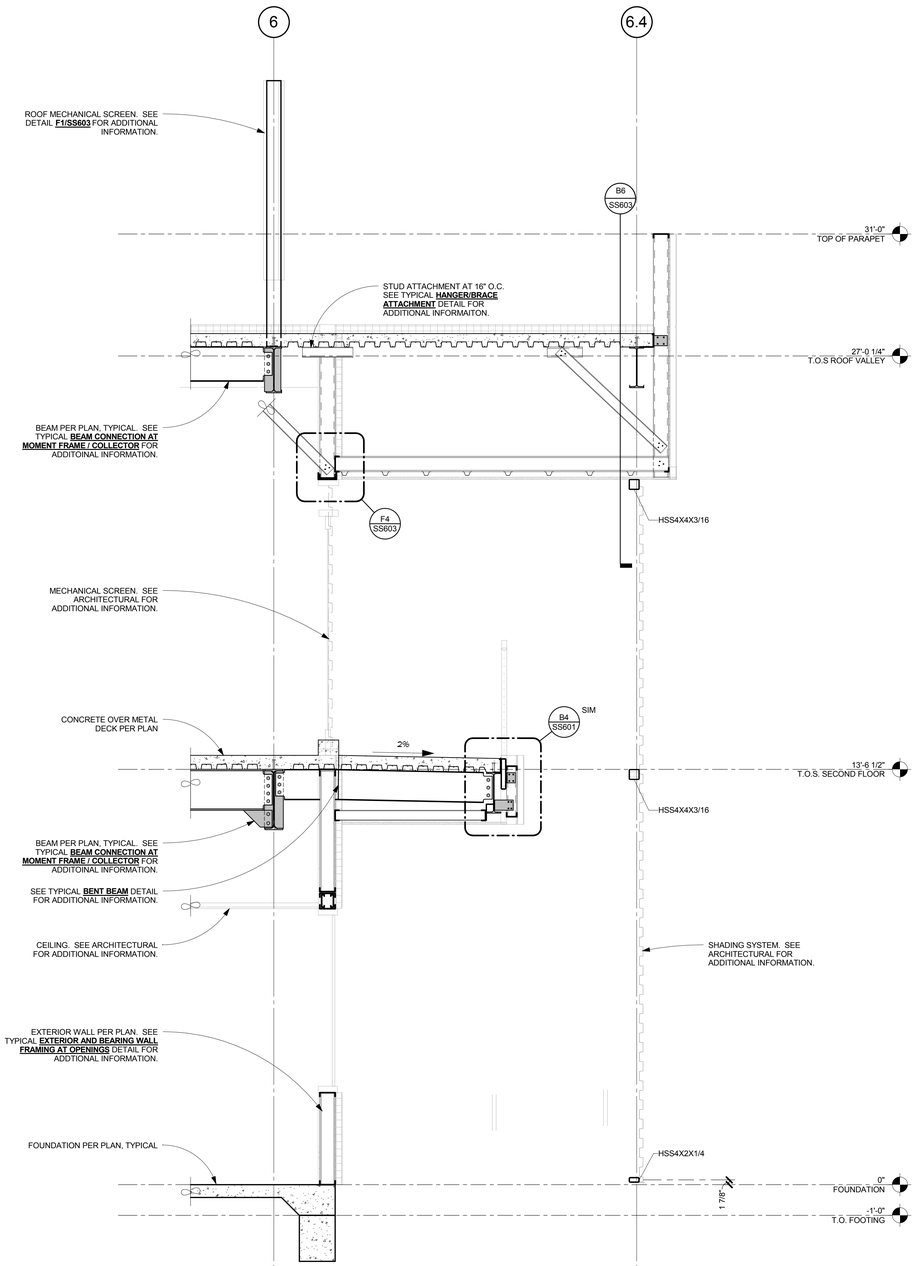

F6 | WALL SECTION
SB201 | SS405 | 1/2" = 1'-0"

CONSULTANTS:

BROOKS-RANSOM ASSOCIATES
Structural Engineers Civil Engineers
www.BrooksRansom.com
7415 N. Palm Ave., Suite 100
Fresno, California 93711
phone: 559-449-8404 fax: 559-449-8404

11008.02

REGISTERED PROFESSIONAL ENGINEER
RAYMOND R. RANSOM
No. S2386
EXPIRES 3-31-16
CIVIL
STRUCTURAL
CALIFORNIA

ARCHITECT/ENGINEERS:

HMC Architects
1827 E. Fir Avenue / Studio 103 / Fresno, CA 93720
T 559 322 2444/ www.hmcarchitects.com
HMC PROJECT #1393002-000

Drawing Title: WALL SECTIONS
Approved: Project Director

Project Title: Mental Health Psychosocial Rehab Recovery and Health Care for Homeless Veteran Center
Location: 2615 E. CLINTON AVE, FRESNO, CA 93703
Date: 08/11/2014
Checked: Checker
Drawn: Author

Project Number: 570-217
Building Number: 37
Drawing Number: SS405
Dwg. 104 of 197

Office of Construction and Facilities Management:
Department of Veterans Affairs