LIFE SAFETY GENERAL NOTES:

1	ALL EXISTING PENETRATIONS, VERTICAL AND HORIZONTAL, LOCATED ON THE FIRST FLOOR ARE TO BE PROVIDED WITH AN APPROVED THROUGH - PENETRATION FIRESTOP SYSTEM HAVING A SMOKE RESISTANCE AND/OR FIRE RESISTANCE RATING EQUAL TO OR GREATER THAN THE ASSEMBLY PENETRATED. SPRAY FIRE PROOF ALL EXISTING STRUCTURAL STEEL SUPPORTING OPENINGS IN THE FLOOR / CEILING ASSEMBLY, (2 HOUR FIRE RATING). THIS WORK SHALL BE COMPLETED PRIOR TO ANY OTHER CONSTRUCTION BEING STARTED.
2	ALL EXISTING PENETRATIONS, VERTICAL AND HORIZONTAL, LOCATED ON THE FIRST FLOOR ARE TO BE PROVIDED WITH AN APPROVED THROUGH - PENETRATION FIRESTOP SYSTEM HAVING A SMOKE RESISTANCE AND/OR FIRE RESISTANCE RATING EQUAL TO OR GREATER THAN THE ASSEMBLY PENETRATED. ALL NEW PENETRATIONS SHALL BE SEALED, TEMPORARY OR PERMANENTLY, AS SOON AS POSSIBLE TO REDUCE SPREAD OF CONSTRUCTION DEBRIS AND FOR INFECTION CONTROL ON THE FLOOR ABOVE AND BELOW.

GENERAL NOTES:

1. ALIGN FINISH OF NEW WALL WITH FACE OF EXISTING COLUMN.
2. CONTRACTOR TO FIELD VERIFY EXACT CLEAR DIMENSIONS NEEDED FOR CHASE OPENINGS TO ACCOMODATE NEW AND EXISTING TO REMAIN SYSTEMS.
3. ALL EXPOSED COLUMNS TO BE WRAPPED WITH PARTITION TYPE S9 UNLESS NOTED OTHERWISE.

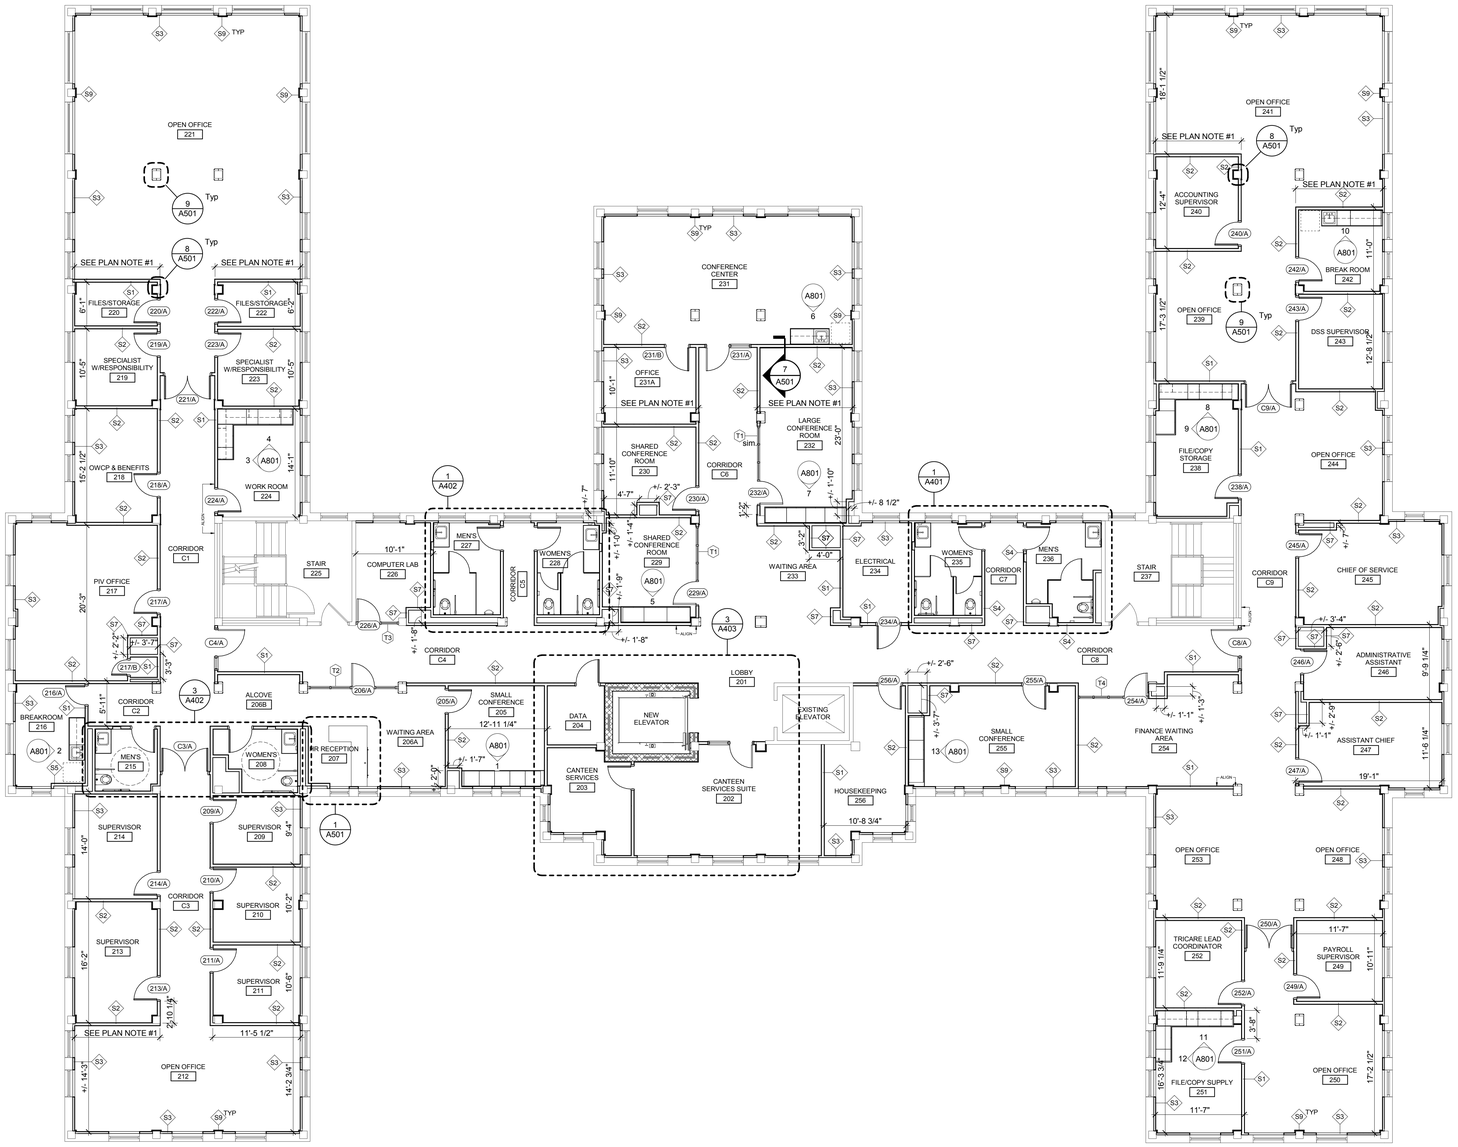

1 SECOND FLOOR PLAN - NEW WORK
1/8" = 1'-0"

NORTH

FULLY SPRINKLERED BID DOCUMENTS

Revisions:	Date

CONSULTANTS:

HOPE FURRER Associates, Inc.

ARCHITECTS/ENGINEERS:

A|E works
6587 HAMILTON AVENUE
PITTSBURGH, PENNSYLVANIA 15206
PH: 412.287.7333 FAX: 412.287.7334
www.ae-works.com

REGISTERED ARCHITECT PENNSYLVANIA RAYMOND W. WITT RA-AE-013

Drawing Title	SECOND FLOOR PLAN - NEW WORK
Approved: Project Director	
Project Title	BUILDING 9 - SECOND FLOOR RENOVATION
Location:	1400 Blackhorse Hill Road Coatesville, PA 19320
Date	05 / 12 / 14
Checked	BB
Drawn	AK
Project Number	542-13-105
Building Number	9
Drawing Number	A102
Dwg.	42 **of** 125

Office of Construction and Facilities Management
Department of Veterans Affairs

VA FORM 08-6231