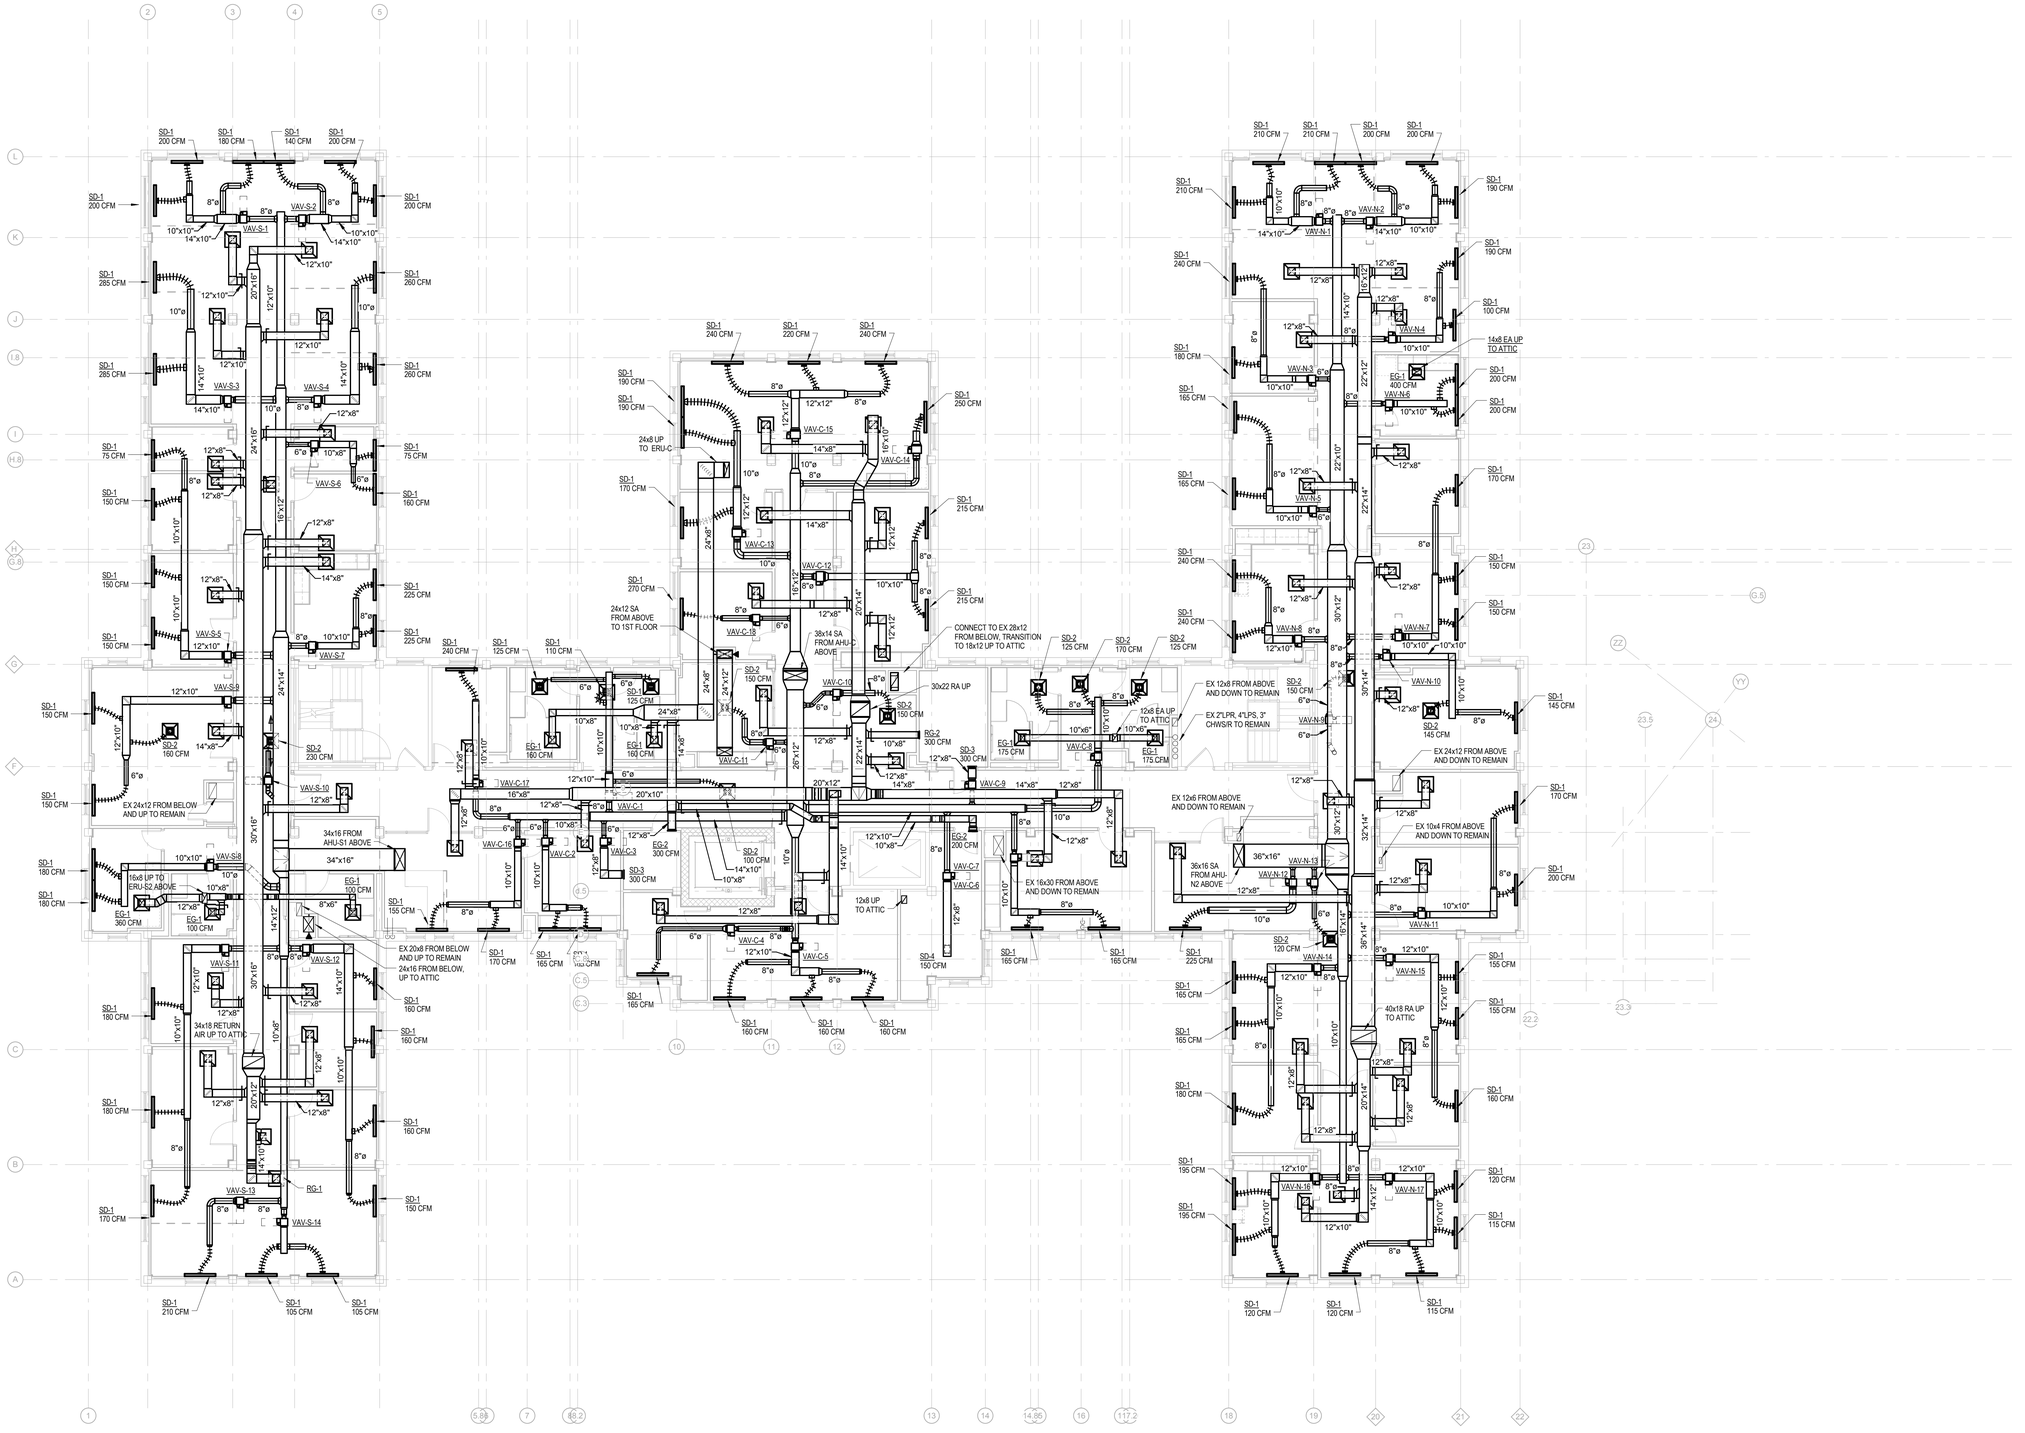

1 SECOND FLOOR PLAN - DUCTWORK
1/8" = 1'-0"

NORTH

FULLY SPRINKLERED BID DOCUMENTS

Revisions:	Date

CONSULTANTS:

HOPE FURRER Associates, Inc.

COMMONWEALTH OF PENNSYLVANIA REGISTERED PROFESSIONAL SCOTT P. LIZOTTE ENGINEER PE061442

ARCHITECTS/ENGINEERS:

A|E works
6587 HAMILTON AVENUE
PITTSBURGH, PENNSYLVANIA 15206
PH: 412.287.7333 FAX: 412.287.7334
www.ae-works.com

Drawing Title: SECOND FLOOR PLAN - DUCTWORK

Approved: Project Director

Project Title: BUILDING 9 - SECOND FLOOR RENOVATION

Location: 1400 Blackhorse Hill Road Coatesville, PA 19320

Date	Checked	Drawn
05 / 12 / 14	SPL	SPL

Project Number: 542-13-105

Building Number: 9

Drawing Number: H102

Dwg. 86 **of** 125

Office of Construction and Facilities Management

Department of Veterans Affairs

VA FORM 08-6231