ABBREVIATIONS

AB	ANCHOR BOLT	GA	GAUGE	SAN	SANITARY
ABV	ABOVE	GAL	GALLON	SCH	SCHEDULE
AC	ACOUSTICAL/AIR CONDITIONING	GALV	GALVANIZED	SCWD	SOLID CORE WOOD
ACT	ACOUSTIC TILE	GC	GENERAL CONTRACTOR	SECT	SECTION
AD	AREA DRAIN	GEN	GENERAL, GENERATOR	SF	SQUARE FOOT
ADD'L	ADDITIONAL	GL	GLASS	SGT	STRUCTURAL GLAZED TILE
ADJT	ADJACENT	GMP	GALVANIZED METAL PIPE	SH	SHOWER
ADJ	ADJUSTABLE	GM	GAS METER	SHT	SHEET
A/E	ARCHITECT/ENGINEER	GOVT	GOVERNMENT	SIM	SIMILAR
AFF	ABOVE FINISH FLOOR	GR	GRADE	SJ	SAW JOINT
AFG	ABOVE FINISH GRADE	GRAN	GRANULAR	SK	SINK
AGG	AGGREGATE	GRBM	GRADE BEAM	SL	SLEEVE
AL, ALUM	ALUMINUM	GRD	GROUND	SPC	SPECIAL
ALT	ALTERNATE	GUT	GUTTER	SPEC	SPECIFICATION
ANOD	ANODIZED	GWB	GYPSUM WALLBOARD	SQ	SQUARE
AP	ACCESS PANEL	GYP	GYPSUM	SS	STAINLESS STEEL
APP'D	APPROVED, APPLIED			STA	STATION
APPROX	APPROXIMATE	H	HIGH	STD	STANDARD
ARCH	ARCHITECTURAL	HB	HOSE BIBB	STL	STEEL
ASPH	ASPHALT	HCP	HANDICAPPED	STLJ	STEEL JOISTS
AVG	AVERAGE	HDBD	HARDBOARD	STRUC	STRUCTURAL
		HD	HEAVY DUTY	SUSP	SUSPENDED
B	BASELINE	HDR	HEADER	SW	SHORT WAY
B/B	BACK TO BACK	HDW	HARDWARE	SYM	SYMMETRY, SYMMETRICAL
B/C	BOTTOM OF CURB	HM	HOLLOW METAL		
BD	BOARD	HORIZ	HORIZONTAL		
B/F	BOTTOM OF FOOTING	HP	HIGH POINT	T	TREAD
BIT	BITUMINOUS	HR	HOUR, HANDRAIL	T&B	TOP & BOTTOM
BLDG	BUILDING	HT	HEIGHT	TB	TEST BORING/TOP OF BEAM
BLKG	BLOCKING	HTG	HEATING	TBM	TEMPORARY BENCH MARK
BM	BENCHMARK, BEAM	HW	HEADWALL	T/C	TOP OF CONCRETE, TOP OF CURB
BOT	BOTTOM	HWD	HARDWOOD	T/COL	TOP OF COLUMN
BP	BASE PLATE			TD	TRENCH DRAIN
BRK	BRICK	ID	INSIDE DIAMETER	TEL	TELEPHONE
BRG	BEARING	IF	INSIDE FACE	TEMP	TEMPORARY, TEMPERATURE
BSMT	BASEMENT	IN	INCH	TERR	TERRAZZO
BTWN	BETWEEN	INFO	INFORMATION	THK	THICK
BUR	BUILT-UP ROOF	INV	INVERT	T/J	TOP OF JOIST
BW	BOTH WAYS	INCL	INCLUDE	TKBD	TACKBOARD
		INSUL	INSULATION	T/M	TOP OF MASONRY
℄	CENTERLINE	INT	INTERIOR	T/S	TOP OF SLAB
CAB	CABINET			T/W	TOP OF WALL
CB	CATCH BASIN	J	JOIST	TYP	TYPICAL
CEM	CEMENT	JAN	JANITOR		
CG	CORNER GUARD	JF	JOINT FILLER		
CH	CABINET HEATER	JT	JOINT		
CJ	CONTROL JOINT				
CKBD	CHALKBOARD	KD	KNOCKDOWN		
CLG	CEILING	KIP	KILO-POUND	UC	UNDERCUT
CLR	CLEAR	KO	KNOCKOUT	UG	UNDERGROUND
CMU	CONCRETE MASONRY UNIT			UL	UNDERWRITERS LABORATORY
CMP	CORRUGATED METAL PIPE	L	ANGLE, LONG	UNO	UNLESS NOTED OTHERWISE
CO	CLEANOUT, CONTRACTING OFFICER	LAB	LABORATORY	UR	URINAL
COL	COLUMN	LAM	LAMINATE		
COMB	COMBINATION	LAV	LAVATORY		
COMP	COMPOSITION, COMPACTED	LB	POUND	VA	VETERAN'S AFFAIRS
CONC	CONCRETE	LF	LINEAL FOOT	VAR	VARIES
CONN	CONNECTION	LH	LEFT HAND	VPRD	VAPOR RETARDER
CONST	CONSTRUCTION	LL	LIVE LOAD	VCT	VINYL COMPOSITION TILE
CONST JT	CONSTRUCTION JOINT	LLH	LONG LEG HORIZONTAL	VCP	VITRIFIED CLAY PIPE
CONT	CONTINUOUS	LLV	LONG LEG VERTICAL	VERT	VERTICAL
CONTR	CONTRACTOR	LP	LOW POINT	VEST	VESTIBULE
COORD	COORDINATE	LTG	LIGHTING	VIF	VERIFY IN FIELD
COR	CORNER, CONTRACTING OFFICER'S REPRESENTATIVE	LTWT	LIGHTWEIGHT	VTR	VENT THRU ROOF
CORR	CORRUGATED, CORRIDOR	LW	LONG WAY	VWC	VINYL WALL COVERING
CRS	COURSE				
CSK	COUNTERSUNK	M	METER		
CT	CERAMIC TILE	MAS	MASONRY	W	WIDE
CTR	CENTER	MAT	MATERIAL	W/	WITH
CU	CUBIC	MAX	MAXIMUM	WC	WATER CLOSET
		MB	MAIL BOX	WD	WOOD
		MECH	MECHANICAL	WH	WALL HYDRANT
D	DEEP	MEZZ	MEZZANINE	WL	WIND LOAD
DES	DESIGN	MFR	MANUFACTURER	WM	WATER METER
DET	DETAIL, DETENTION	MH	MANHOLE	W/O	WITHOUT
DF	DRINKING FOUNTAIN	MIN	MINIMUM	WP	WATERPROOFING
DIA (OR ∅)	DIAMETER	MISC	MISCELLANEOUS		
DIAG	DIAGONAL, DIAGRAM	MM	MILLIMETER		
DIM	DIMENSION	MO	MASONRY OPENING	WSCT	WAINSCOT
DIP	DUCTILE IRON PIPE	MOD	MODULAR, MODIFY	WWF	WELDED WIRE FABRIC
DL	DEAD LOAD	MOV	MOVABLE		
DMPF	DAMPPROOFING	MR	MOP RECEPTOR	YD	YARD DRAIN
DN	DOWN	MTD	MOUNTED		
DR	DOOR	MULL	MULLION		
DS	DOWNSPOUT	MUNT	MUNTIN		
DT	DRAIN TILE				
DTA	DOVETAIL ANCHOR	N/A	NOT APPLICABLE		
DWG	DRAWING	NF	NEAR FACE		
		NIC	NOT IN CONTRACT		
EB	EXPANSION BOLT	NO	NUMBER		
EF	EACH FACE	NOM	NOMINAL		
EIFS	EXTERIOR INSULATING	NS	NORTH SOUTH		
	FINISH SYSTEM	NTS	NOT TO SCALE		
EJ	EXPANSION JOINT				
EL	ELEVATION	OC	ON CENTER		
ELEC	ELECTRIC	OD	OUTSIDE DIAMETER		
ELEV	ELEVATOR	OF	OUTSIDE FACE		
EMG	EMERGENCY	OH	OVERHEAD		
ENCL	ENCLOSE	O/O	OUT TO OUT		
E/P	EDGE OF PAVEMENT	OPHD	OPPOSITE HAND		
EQ	EQUAL	OPNG	OPENING		
EQUIP	EQUIPMENT	OPP	OPPOSITE		
ES	EMERGENCY SHOWER				
ESEW	EMERGENCY SHOWER	P	PROPERTY LINE		
	& EYE WASH	PAV	PAVING		
EST	ESTIMATE	PFN	PRE-FINISHED		
EW	EACH WAY, EYE WASH,	PKG	PACKAGE, PARKING		
	EAST WEST	PL	PLATE		
EWC	ELECTRIC WATER COOLER	PLAM	PLASTIC LAMINATE		
EXH	EXHAUST	PLAS	PLASTER, PLASTIC		
EXP	EXPOSED, EXPANSION	PLBG	PLUMBING		
EXIST	EXISTING	PLF	POUNDS PER LINEAR FOOT		
EXT	EXTERIOR	PLYWD	PLYWOOD		
		PNL	PANEL		
FAS	FASTEN(ER)	PRF	PRE-FORMED		
FB	FACE BRICK	PROP	PROPOSED		
FD	FLOOR DRAIN	PSF	POUNDS PER SQUARE FOOT		
FDN	FOUNDATION	PSI	POUNDS PER SQUARE INCH		
FE	FIRE EXTINGUISHER	PT	PAINT		
FEC	FIRE EXTINGUISHER CABINET	PTN	PARTITION		
FF	FINISH FLOOR, FAR FACE	PTW	PRESSURE TREATED WOOD		
FFE	FINISH FLOOR ELEVATION				
FFL	FINISH FLOOR LINE	QT	QUARRY TILE		
FH	FIRE HYDRANT				
FHC	FIRE HOSE CABINET	R	RADIUS, RISER		
FHR	FIRE HOSE RACK	RBT	RABBET		
FIN	FINISH	RCP	REINFORCED CONCRETE PIPE		
FL	FENCE LINE	RD	ROOF DRAIN		
FLEX	FLEXIBLE	REF	REFERENCE		
FLG	FLASHING	REFR	REFRIGERATOR		
FLR	FLOOR	REINF	REINFORCED, REINFORCING		
F/C	FACE OF CONCRETE	REQD	REQUIRED		
F/F	FACE TO FACE, FLOOR TO FLOOR	RES	RESILIENT		
F/M	FACE OF MASONRY	REV	REVISED, REVISION		
F/S	FACE OF STUDS	RFG	ROOFING		
FP	FIREPROOFING	RH	RIGHT HAND		
FR	FRAME	RL	ROOF LEADER		
FS	FULL SIZE, FLOOR SINK	RM	ROOM		
FT	FOOT	RND	ROUND		
FTG	FOOTING	RO	ROUGH OPENING		
FUR	FURRING	R/W	RIGHT OF WAY		

SYMBOLS

- ℄ — CENTER LINE
- ELEVATION INDICATOR
- CENTER LINE INDICATOR
- CONTRACT LIMIT LINE
- EXISTING TO REMAIN LINE
- FEATURES ABOVE LINE INDICATOR
- HIDDEN FEATURES LINE
- NEW LINE
- SMOKE BARRIER LINE (S)
- BREAK, ROUND (USER DEFINES SIZE)
- BREAK, STRAIGHT (SEE SECTION INDICATORS, BUILDING, WITH BREAK STANDARDS)
- D1 / 1.AE501 — DETAIL INDICATOR
- D1 / 1.AE501 — DETAIL INDICATOR
- D2 / A-512 — DETAIL INDICATOR FOR SMALL CONDITIONS
- 2" — DIMENSION LINE
- F5 DRAWING BLOCK TITLE, 1/4" = 1'-0" — DRAWING BLOCK TITLE, TYPICAL
- A1 / 1.AE201 — ELEVATION INDICATOR, EXTERIOR
- F1 / F7 / 1.AE201 / F3 / F5 — ELEVATION INDICATOR, INTERIOR, MULTIPLE VIEW
- A1 / 1.AE201 — ELEVATION INDICATOR, INTERIOR, SINGLE VIEW
- D1 / 1.AE301 — BUILDING SECTION INDICATOR
- 1 1 / A — DOOR SCHEDULE INDICATOR
- 1 A
- 234 — FURNITURE, FIXTURE, & EQUIPMENT INDICATOR
- 0 4' 8' 16' — GRAPHIC SCALE, 1/8"=1'-0"
- ROOM NAME / ### — ROOM NAME AND NUMBER
- 1 / A — COLUMN GRID
- 1 — KEYNOTE
- 2 — WALL OR PARTITION TYPE
- FEC — FIRE EXTINGUISHER CABINET
- CG — CORNER GUARD
- N — NORTH ARROW
- MATCHLINE

NOTE:
THIS LEGEND IS COMPRISED OF STANDARD SYMBOLS AND ABBREVIATIONS AND APPLIES TO THIS SET OF DRAWINGS TO THE EXTENT APPLICABLE.

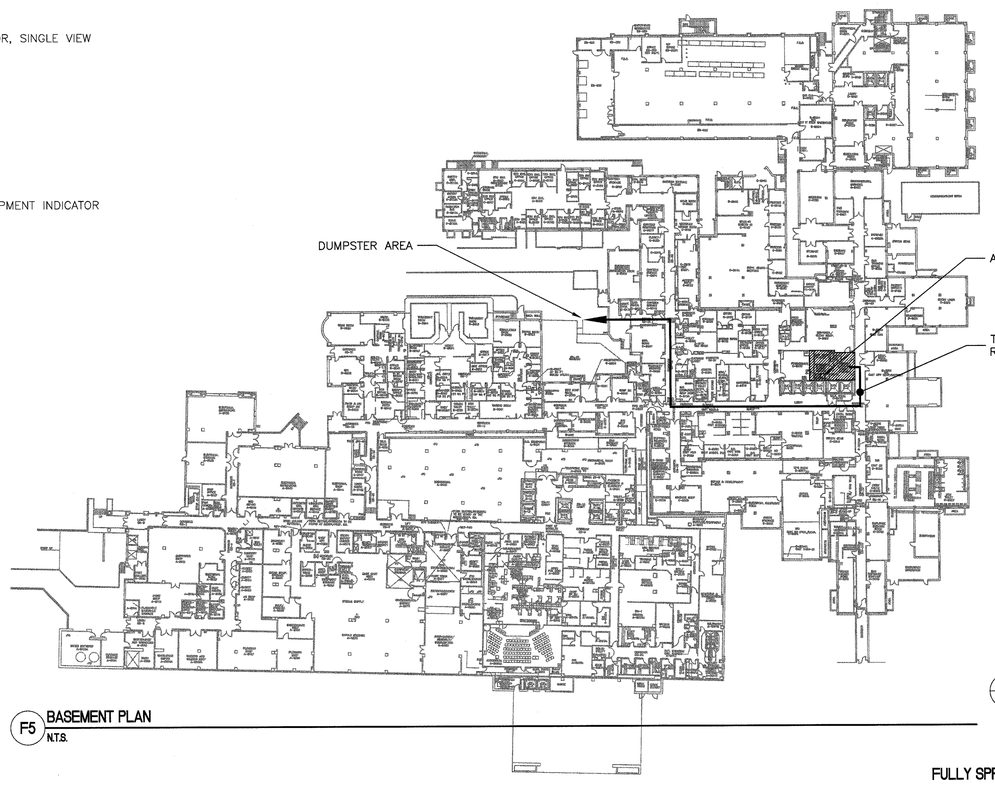

F5 BASEMENT PLAN
N.T.S.

FULLY SPRINKLERED BUILDING
BID DOCUMENTS - FOR CONSTRUCTION

Revisions:	Date

CONSULTANTS:

STATE OF INDIANA — BLAINE CAMIEL VAN GANSBEKE, 24,763, LICENSED PROFESSIONAL ENGINEER — 20 OCT 2014

ARCHITECT/ENGINEERS:
PARADIGM
ENGINEERS AND CONSTRUCTORS
200 Envoy Circle #201, Louisville KY 40299 – PH: 502.339.8511 – www.paradigmusa.com

Drawing Title: ABBREVIATIONS, SYMBOLS, AND TEMPORARY TRASH REMOVAL PLAN
Approved Project Director:
Project Title: REPLACE TRASH CHUTE
Location: RICHARD L. ROUDEBUSH VAMC, 1481 W 10TH STREET, INDIANAPOLIS IN 46202
Date: 10-07-2014 | Checked: JCP | Drawn: LSS
Project Number: 583-13-160
Building Number: 1
Drawing Number: A-001

Office of Construction and Facilities Management
Department of Veterans Affairs

VA FORM 08-6231