NOTES:

1. EXISTING SPRINKLERS AND ASSOCIATED SPRINKLER PIPING NOT WITHIN THE SCOPE OF WORK SHALL REMAIN OPERATIONAL THROUGH PERMANENT OR TEMPORARY MEANS THROUGHOUT CONSTRUCTION.

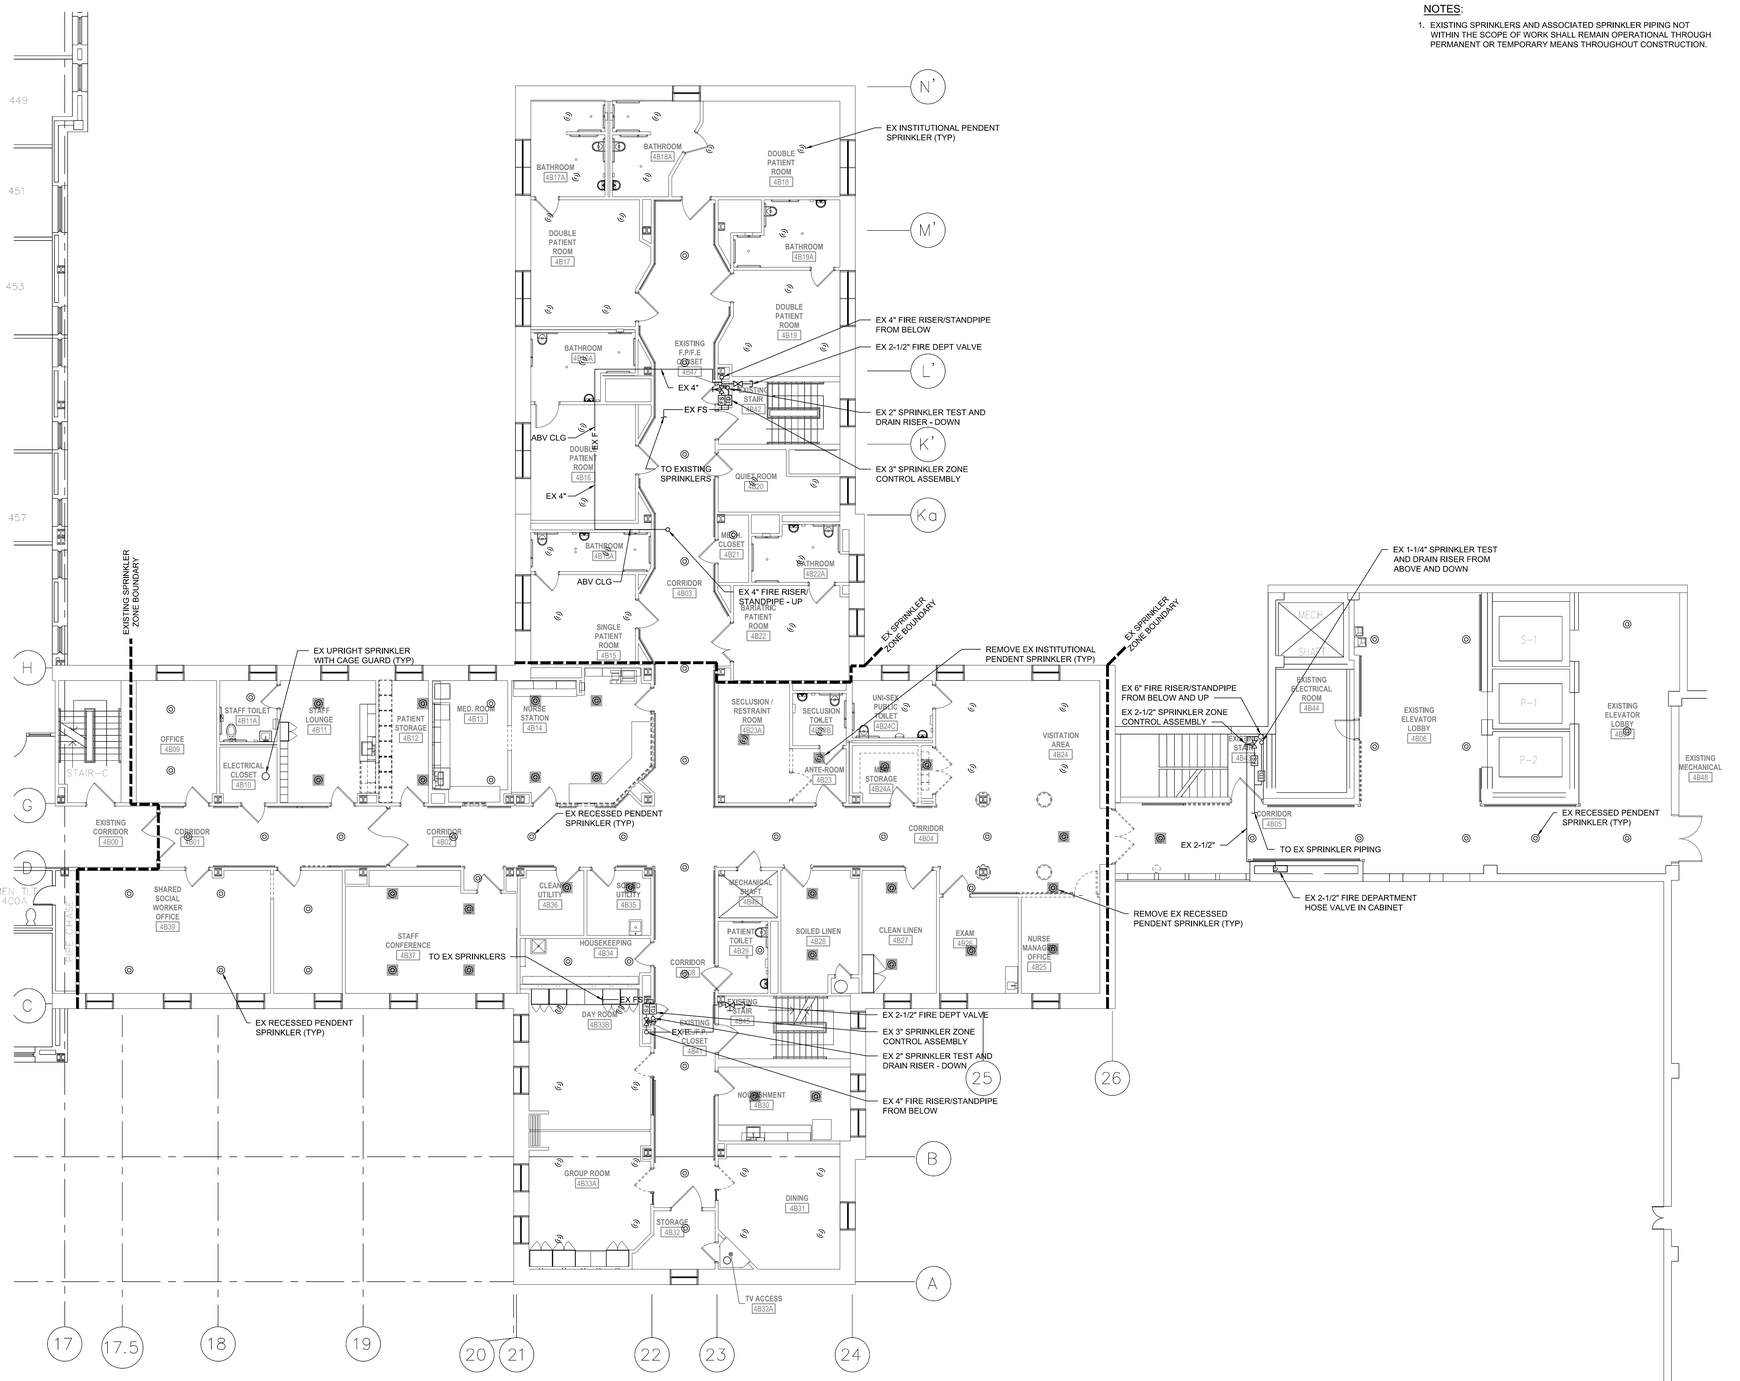

1 PARTIAL FOURTH FLOOR DEMOLITION PLAN

Scale: 1/8" = 1'-0"

0 4' 8' 16'

Project North True North

three inches = one foot
one and one half inches = one foot
one inch = one foot
three quarters inch = one foot
one half inch = one foot
three eighths inch = one foot
one quarter inch = one foot
one eighth inch = one foot

Revisions:	Date

CONSULTANTS:
H.F. LENZ COMPANY
1407 Scalp Avenue Johnstown, PA 15904
Phone: 814-269-9300 FAX: 814-269-9301
cadd@hflenz.com www.hflenz.com
Engineers • Planners • Surveyors • Energy Consultants

ARCHITECT/ENGINEERS:
architecture planning interior design
IKM Incorporated
One PPG Place
Pittsburgh, PA 15222
412-281-1337
www.ikminc.com

Drawing Title
PARTIAL FOURTH FLOOR DEMOLITION PLAN - FIRE PROTECTION

Approved: Project Director

Project Title
Clarksburg VAMC Fourth Floor B Acute Inpatient Mental Health Lock Down Conversion

Location
VAMC Clarksburg West Virginia

Date: **March 13, 2015** | Checked: **TME** | Drawn: **JAM**

VA Project Number
540-11-106
IKM Project Number
11-024.1

Building Number

Drawing Number
F101
Dwg. X of X

Office of Construction and Facilities Management
Department of Veterans Affairs

VA FORM 08-6231