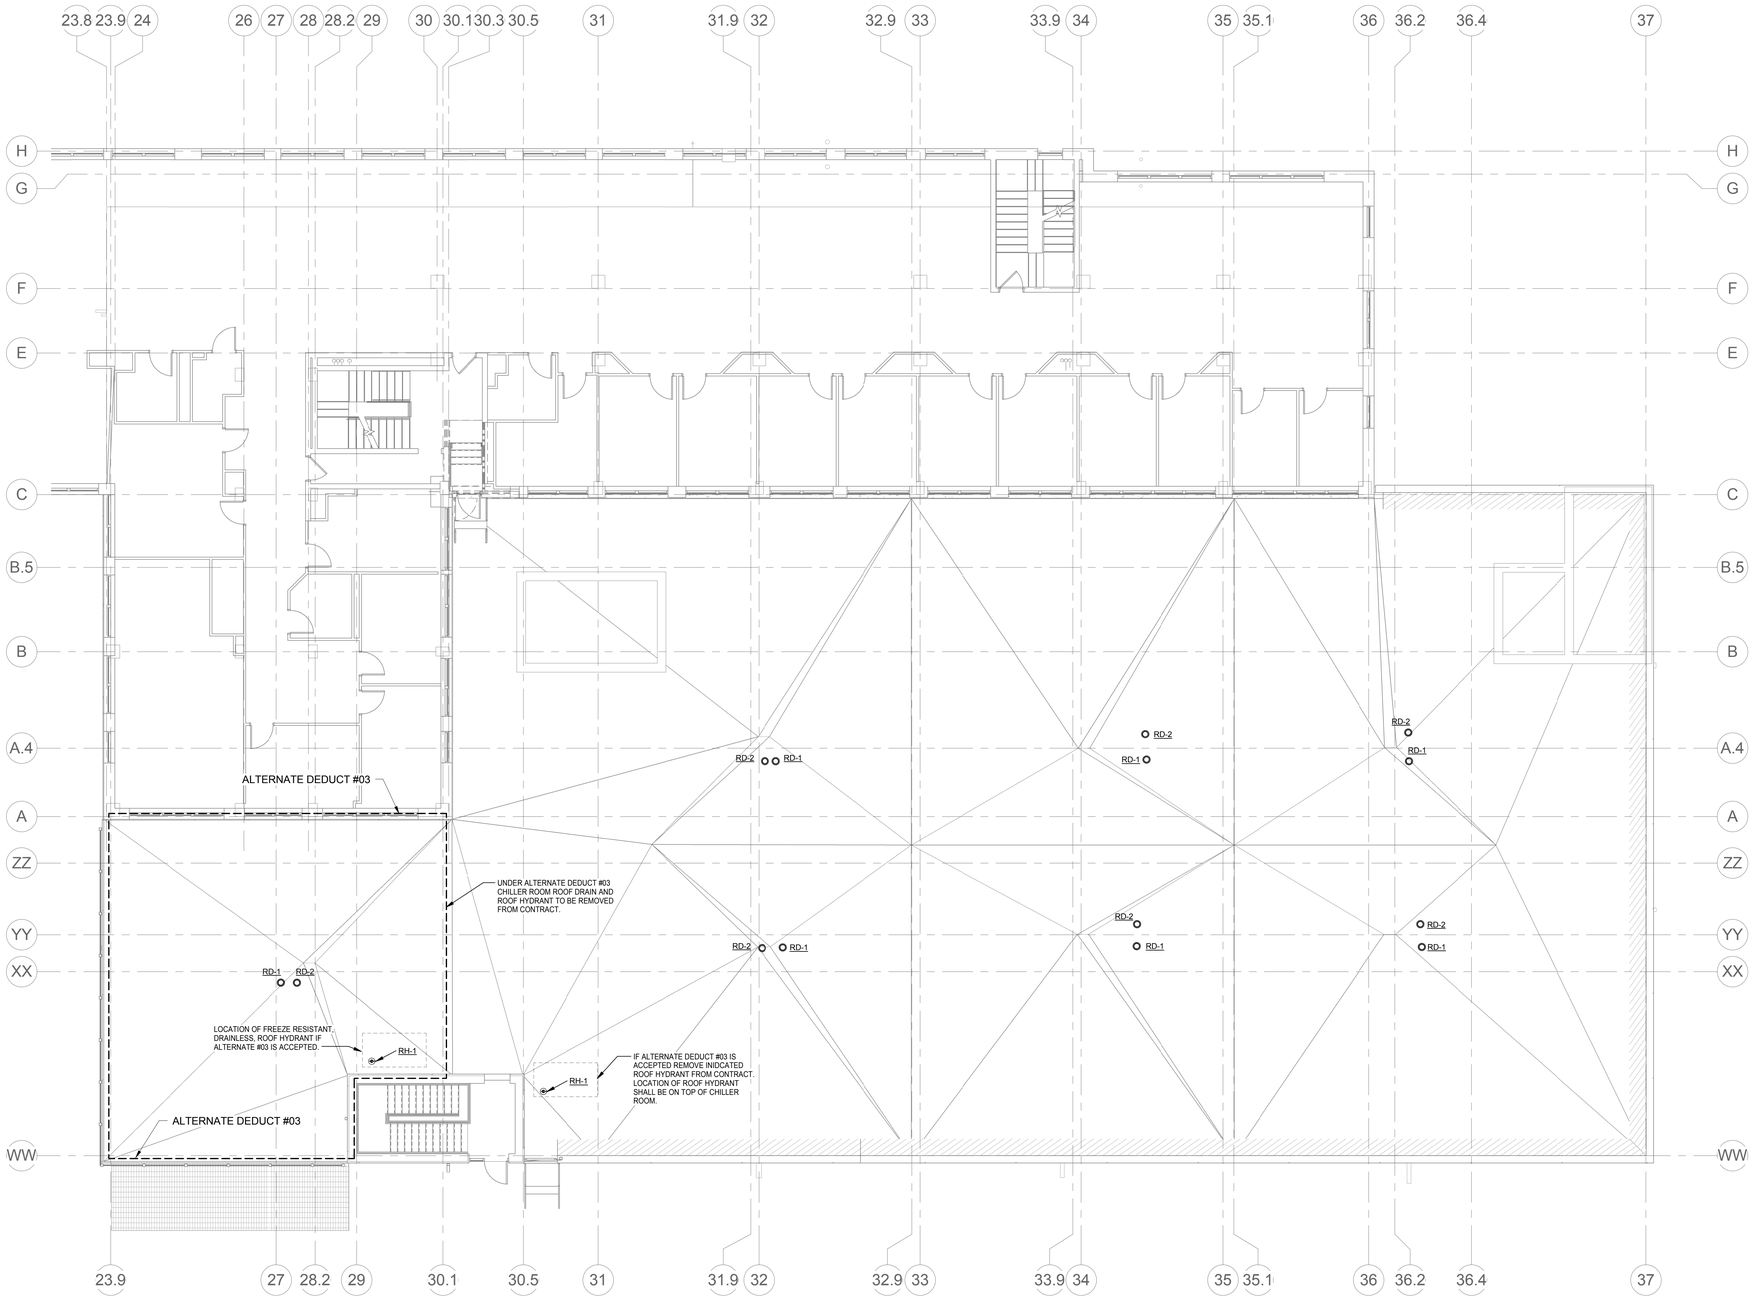

1 FIRST FLOOR PLAN
1/8" = 1'-0"

100% CONSTRUCTION DOCUMENTS
FULLY SPRINKLERED

Revisions:	Date

VA NORTHERN INDIANA HEALTH CARE SYSTEM, FORT WAYNE
2121 Lake Ave. Fort Wayne, IN 46805

ARCHITECT/ENGINEERS:

AMERICAN STRUCTUREPOINT INC.
7260 SHADELAND STATION
INDIANAPOLIS, IN 46256-3957
TEL 317.547.5580 FAX 317.543.0270
www.structurepoint.com

Ross&Baruzzini
8250 Haverstick Road
Suite 285
Indianapolis, IN 46240
317.638.8383

CONSULTANTS:

JEFFREY R. CRAWFORD REGISTERED PE 10404134 STATE OF INDIANA PROFESSIONAL ENGINEER
08/15/14

Drawing Title: PLUMBING FIRST FLOOR NEW WORK PLAN
Approved: Project Director
Project Title: SPS BASEMENT ADDITION VA PROJECT # 610A4-12-400
Location: 2121 Lake Ave. Fort Wayne, IN 46805
Date: 08/15/2014 | Checked: JDB | Drawn: BLB
Project Number: 2010.00629.0005
Building Number: 01
Drawing Number: PP-102

Office of Construction and Facilities Management
VA Department of Veterans Affairs

C:\Users\bbrooks\Documents\1724-03_Plumbing Central_bbrooks.rvt
8/13/2014 11:33:30 AM
VA FORM 08-6231