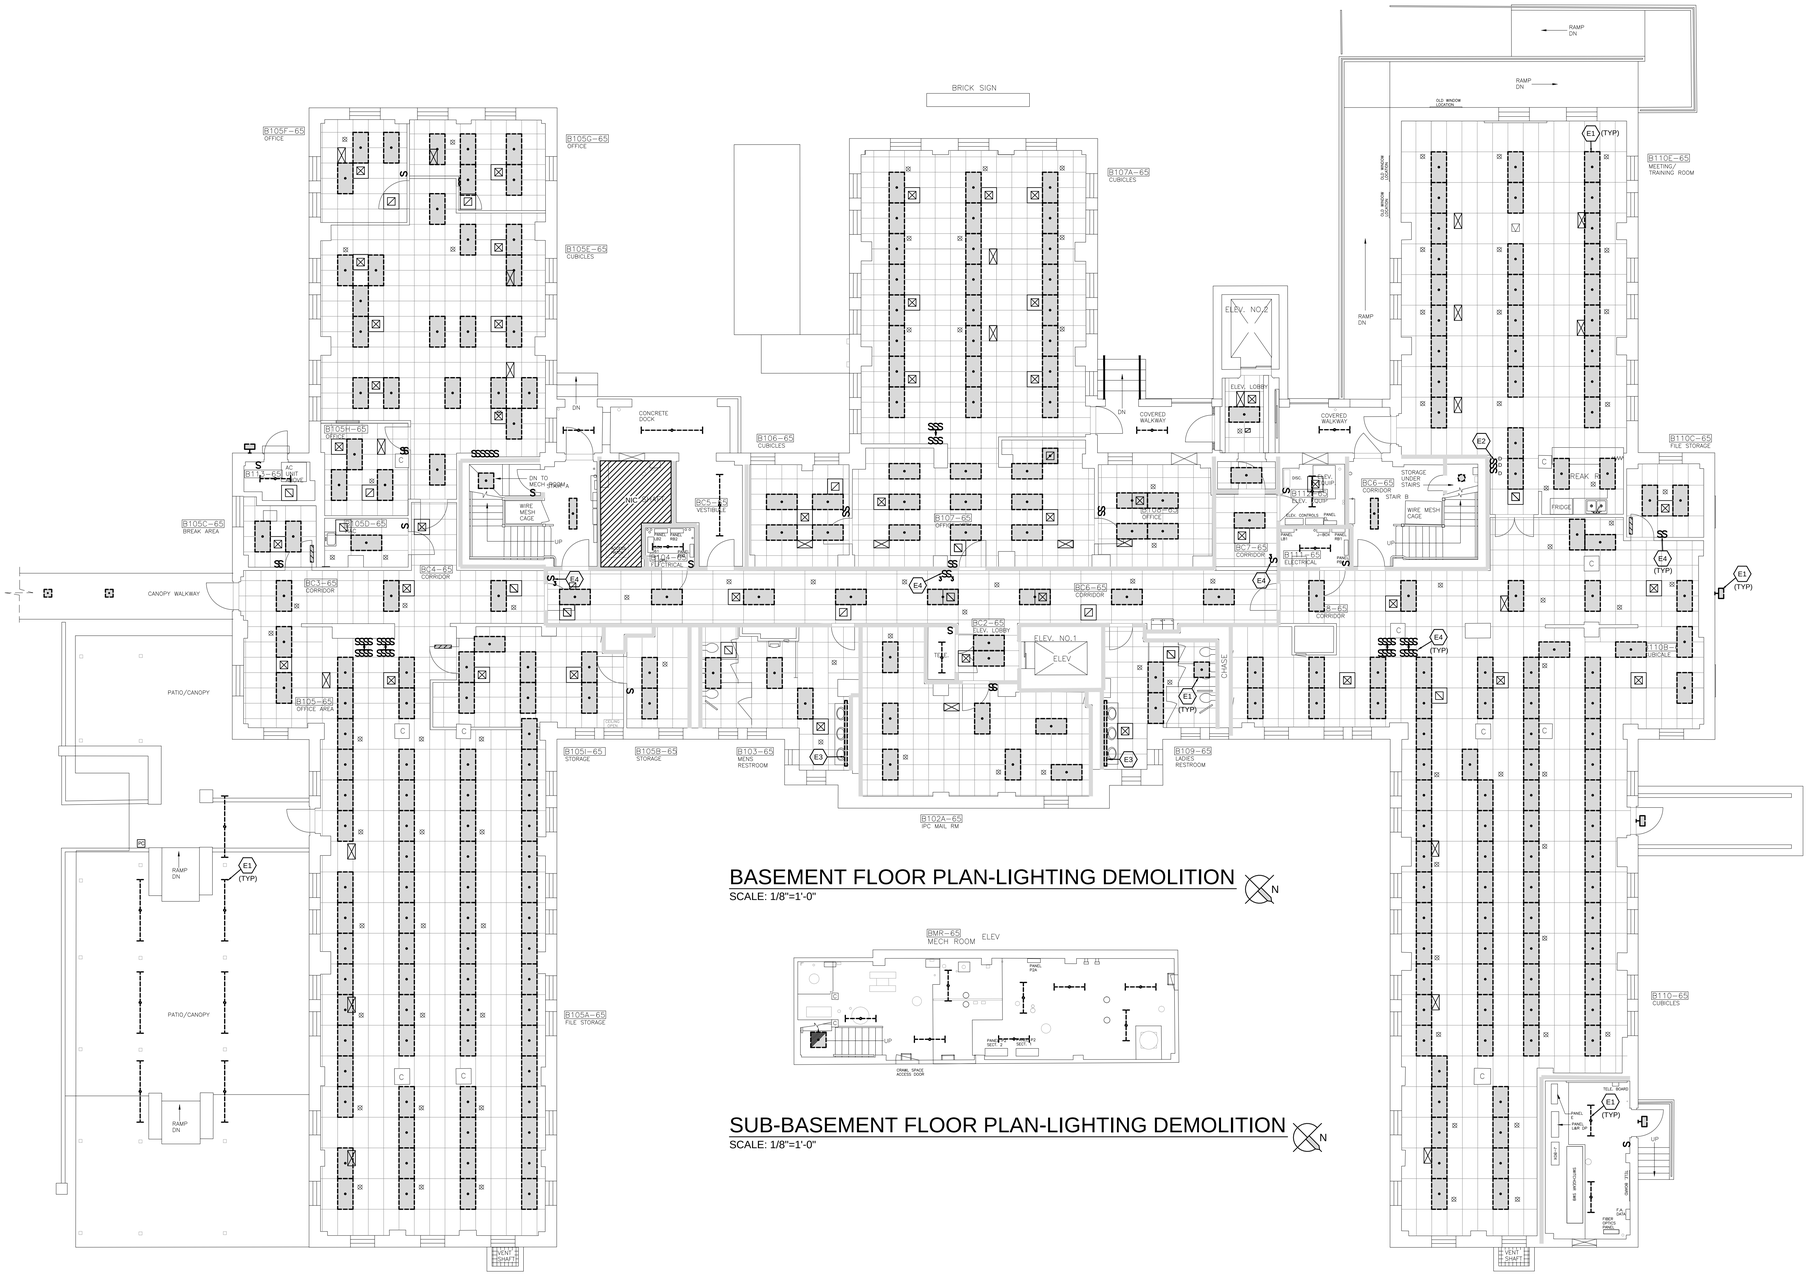

BASEMENT FLOOR PLAN-LIGHTING DEMOLITION

SCALE: 1/8"=1'-0"

SUB-BASEMENT FLOOR PLAN-LIGHTING DEMOLITION

SCALE: 1/8"=1'-0"

GENERAL NOTES TYPICAL FOR ALL DEMOLITION SHEETS

A. WHEN EXISTING SWITCHES ARE NOT BEING RE-USED CONTRACTOR SHALL PROVIDE AND INSTALL NEW BLANK COVER-PLATES.

B. WHERE WE ARE REDUCING/REMOVING THE TOTAL ZONE SWITCHING IN AN AREA, IT IS THE INTENT THAT THE CONTRACTOR REVISE EXISTING CIRCUITRY TO MEET THE INTENT OF THE DRAWINGS AND THAT THE CONTRACTOR REMOVE EXISTING CONDUIT AND WIRING AS NECESSARY BACK TO ITS LAST USED SOURCE AND SPLICE WIRES AS NECESSARY FOR CONTINUATION OF EXISTING CIRCUITRY.

C. EXISTING EXIT SIGNAGE TO REMAIN.

D. CONTRACTOR SHALL REMOVE ALL EXISTING GUIDE SUPPORT WIRES WHEN REMOVING / DISCONNECTING EXISTING LIGHT FIXTURE FROM GRID MOUNTED LIGHT FIXTURE.

ELECTRICAL SYMBOLS

A OR A	LIGHT FIXTURE, LETTER DENOTES FIXTURE TYPE
OR	LIGHT FIXTURES PROVIDED WITH AN INTEGRAL EMERGENCY BATTERY
	STRIP FIXTURE
OR	WALL WASH OR RECESSED CEILING LIGHT FIXTURE
	WALL MOUNTED LIGHT FIXTURE, SIZE AND TYPE AS NOTED
S	SINGLE POLE SWITCH. +4'-0" AFF TO CENTERLINE OF DEVICE BOX
S^3	THREE-WAY SWITCH +4'-0" AFF TO CENTERLINE OF DEVICE BOX
S^4	FOUR-WAY SWITCH +4'-0" AFF TO CENTERLINE OF DEVICE BOX
S^D	DIMMER SWITCH MOUNTING HEIGHT TO CENTERLINE OF DEVICE BOX. WATTAGE AS NOTED ON PLANS
S^{MS}	WALL MOUNTED MOTION SENSOR, +4'-0" AFF TO CENTERLINE OF DEVICE BOX, TYPE AS INDICATED
	LOW VOLTAGE POWER PACK FOR CEILING MOUNTED MOTION SENSOR, TYPE AS INDICATED
MS	CEILING MOUNTED MOTION DETECTOR TYPE AS INDICATED
	INDICATES WIRING DEVICE ABOVE RE: DRAWING
+4'-0"	HEIGHT TO CENTERLINE OF OUTLET BOX ABOVE FINISHED FLOOR
ETR	EXISTING TO REMAIN
	CEILING MOUNTED SUPPLY AIR GRILLE
	CEILING MOUNTED RETURN AIR GRILLE
	SPRINKLER HEAD

(EX) FLOOR PLAN NOTES

1. DISCONNECT AND REMOVE EXISTING LIGHT FIXTURE. MAINTAIN CIRCUITRY AS REQUIRED, REFERENCE NEW WORK LIGHTING PLAN FOR ADDITIONAL INFORMATION.
2. DISCONNECT AND REMOVE EXISTING FLUORESCENT DIMMER SWITCH(ES). MAINTAIN J-BOX AND CIRCUITRY AS REQUIRED, REFERENCE NEW WORK LIGHTING PLAN FOR ADDITIONAL INFORMATION.
3. DISCONNECT AND REMOVE EXISTING MIRROR LIGHT, MAINTAIN CIRCUITRY AS REQUIRED, REFERENCE NEW WORK LIGHTING PLAN FOR ADDITIONAL INFORMATION.
4. DISCONNECT AND REMOVE EXISTING LIGHT SWITCH(ES). MAINTAIN CIRCUITRY AS REQUIRED FOR NEW WORK AND OR REMOVE CONDUIT AND WIRING BACK TO LAST USED SOURCE IF NOT BEING RETAINED FOR NEW WORK. SPLICE WIRES FOR CONTINUATION OF EXISTING CIRCUITRY. PROVIDE NEW COVER-PLATE AS REQUIRED. COLOR TO MATCH EXISTING. REFERENCE NEW WORK LIGHTING PLAN FOR ADDITIONAL INFORMATION.

Lankford + Fendler + associates
1730 Walnut Street Kansas City, Missouri 64108
1925 Frederick Avenue, St. Joseph, Missouri 64501
7007 College Boulevard Suite 450, Overland Park, Kansas 66211
Phone: 816.221.1411 | Fax: 816.221.1429
LANKFORD | FENDLER + ASSOCIATES, CONSULTING ENGINEERS, INC.

COPYRIGHT © 2015 Project No. 4004

Revision	Date
100% For Construction	02.20.15

CONSULTANTS:

Lankford | Fendler and Associates
1730 Walnut Street
Kansas City, MO
64108
816.221.1411

Seal: STATE OF ARKANSAS, REGISTERED PROFESSIONAL ENGINEER, No. 12305, ALAN W. LANKFORD, 2/20/15

ARCHITECT / ENGINEER:

TOMPKINS ARCHITECTS
507 Walnut Street, Suite 200, Kansas City, MO 64106
p. 816 472 5656 f. 816 472 5657 www.tom-arch.com

COPYRIGHT 2015 BY TOMPKINS ARCHITECTS, INC. ALL RIGHTS RESERVED. NO PART OF THESE DOCUMENTS MAY BE REPRODUCED, STORED IN A RETRIEVAL SYSTEM, OR TRANSMITTED IN ANY FORM OR BY ANY MEANS, ELECTRONIC, MECHANICAL, PHOTOCOPYING, RECORDING, OR OTHERWISE, WITHOUT THE PRIOR WRITTEN PERMISSION OF TOMPKINS ARCHITECTS INC.

Drawing Title: **BASEMENT & SUB-BASEMENT LIGHTING DEMOLITION**

Approved: Project Director

Project Title: BUILDING 65 BUILDING DESIGN FOR LIGHTING IMPROVEMENT

Location: V.A.M.C. NLR DIVISION

Date: February 20, 2015 | Checked: GJF | Drawn: BCD

Project Number: VA101V-14C-0104

Building Number: 65

Drawing Number: E101

CENTRAL ARKANSAS VA HEALTH CARE SYSTEM

Department of Veterans Affairs