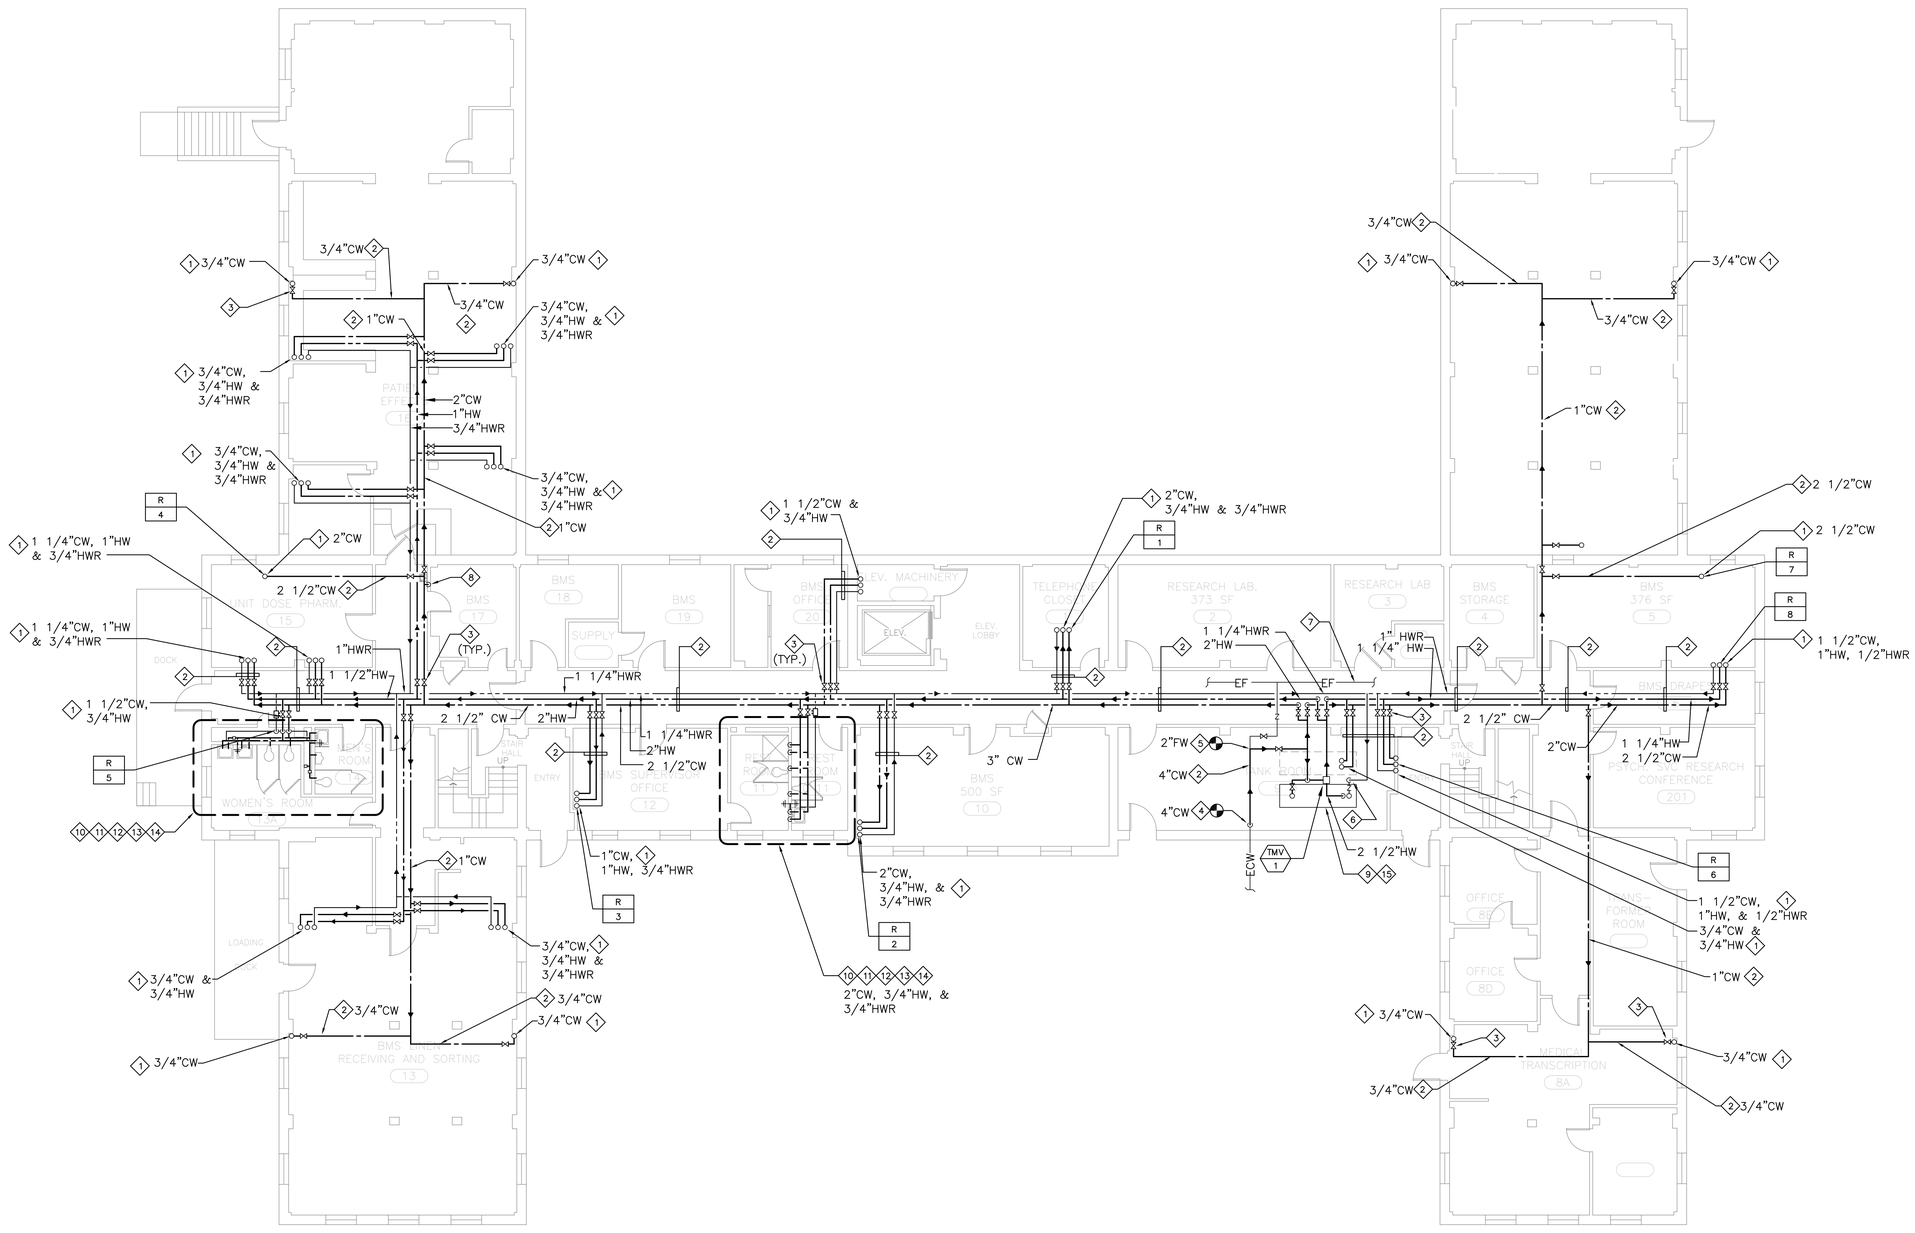

1 PLUMBING BASEMENT FLOOR REMODEL PLAN

SCALE: 1/8" = 1'-0"

0 4' 8' 16'

GENERAL NOTES

1. CONTRACTOR SHALL REPAIR WALLS, FLOOR, CEILING AND COUNTER THAT ARE AFFECTED BY DEMOLITION DURING CONSTRUCTION AND MATCH TO LOOK LIKE EXISTING.
2. BRACE (N) PIPING TIGHT ALONG (E) WALLS. PROVIDE (N) "UNISTRUT" PIPE BRACING WHERE APPLICABLE.
3. PROVIDE (N) HOT AND COLD WATER PIPING, AND STOP VALVES TO BE RECONNECTED TO (E) FIXTURES. CONTRACTOR SHALL REPAIR AND PATCH WALLS TO MATCH EXISTING.
4. ALL EXISTING PLUMBING FIXTURES AND ASSOCIATED VALVES AND STOPS TO REMAIN IN PLACE. CONNECT NEW DOMESTIC COLD WATER COPPER SUPPLY PIPING UP TO THE EXISTING WATER CLOSET AND URINAL'S VALVES ONLY. CONNECT NEW DOMESTIC COLD AND HOT WATER COPPER SUPPLY TO SINKS, LAVATORIES, BATHTUB, SHOWER, LAUNDRY, DRINKING FOUNTAIN (COLD), SERVICE SINKS UP TO THE EXISTING STOPS ONLY.

KEY NOTES

1. (N) DOMESTIC COLD, HOT, AND/OR HOT WATER RETURN RISERS. THE RETURN RISER SHOULD BE CONNECTED WITH 3FT FROM LAST FIXTURE.
2. (N) DOMESTIC WATER PIPING WITH NEW HANGERS.
3. (N) LINE-SIZE SHUT-OFF VALVE.
4. POINT OF CONNECTION TO (E) 4" DOMESTIC COLD WATER MAIN AT 6" AFF.
5. TEMPORARY FLANGE POINT OF CONNECTION OF (E) 4" FIRE WATER MAIN TO (N) 4" DOMESTIC COLD WATER MAIN.
6. (N) HOT WATER RETURN PIPING, (2) CIRCULATION PUMPS, ASSOCIATED VALVES AND THERMOSTAT GAUGE.
7. (E) FIRE WATER PIPING AND ASSOCIATED VALVES AND CHECK VALVE OVERHEAD/ABOVE CEILING TO REMAIN.
8. CONNECT (N) SUPPLY PIPING AND ASSOCIATED VALVES TO (E) DRINKING FOUNTAIN.
9. CONNECT (N) DOMESTIC COLD WATER, HOT WATER, HOT WATER RETURN, ASSOCIATED VALVES AND FITTINGS UP TO THE FLANGE OF THE (E) BOILER.
10. PROVIDE (N) 1 1/2" CW LINE TO (E) WATER CLOSET. POINT OF CONNECTION SHALL BE AT THE (E) FLUSH VALVE.
11. PROVIDE (N) 3/4" COLD WATER AND HOT WATER SUPPLY PIPING UP TO (E) LAVATORY/SINK/SERVICE SINK/SHOWER AND BATHTUB-MIXING VALVE. PROVIDE (N) STOPS AND FITTINGS AS REQUIRED.
12. PROVIDE (N) 1 1/4" CW LINE TO (E) URINAL. POINT OF CONNECTION SHALL BE AT THE (E) FLUSH VALVE.
13. (N) DOMESTIC COLD WATER COPPER HEADER IN PIPE CHASE. PROVIDE (N) WATER HAMMER ARRESTER BEFORE THE LAST (E) FLUSH VALVE LOCATION.
14. PROVIDE (N) 3/4" CW LINE TO (E) HOSE BIBB.
15. (E) BOILER TO REMAIN.

KEY PLAN

Revisions	Date
100% CD SUBMITTAL	08/05/15

ARCHITECT/ENGINEERS/CONSULTANTS:

Schwab Engineering & Management
A Certified SB/DVBE Firm
1000 E. Walnut Street, Suite 227, Pasadena, CA 91106
t: 888.900.3823 f: 626.463.2739 www.schwabeng.com
Project No.: 0215.182.00

REGISTERED PROFESSIONAL ENGINEER — No. M029418 — Exp. 06/30/17 — MECHANICAL — STATE OF CALIFORNIA

VA PROJECT ENGINEER (138E)	CHIEF, OCCUPATIONAL SAFETY AND HEALTH (130)
CHIEF, PROJECT SECTION (138E)	CHIEF, ENV. MANAGEMENT DEPT. (137)
CHIEF, MAINT. & OPERATIONS OFFICE (138F)	DIR., FACILITIES MANAGEMENT (10A4)
CHIEF, ENGINEERING DEPT. (138)	CHIEF OF STAFF (11)
	ASSOCIATE DIRECTOR, ADMINISTRATION & SUPPORT SERVICES (10A)
	DIRECTOR (00)

Drawing Title: PLUMBING BASEMENT FLOOR REMODEL PLAN

Project Title: CORRECT POTABLE WATER DEFICIENCIES - BUILDING 256/257

Location: VA MEDICAL CENTER WEST LOS ANGELES, CA 90073

Date: APRIL 14, 2015 | Checked: WM | Drawn: LC

Project Number: 691-15-115-WL

Building Number: 256/257

Drawing Number: 256-PL200

Dwg. 6 of 20

Office of Facilities Management

Department of Veterans Affairs

100% CD SUBMITTAL

VA FORM 08-6231, OCT 1978