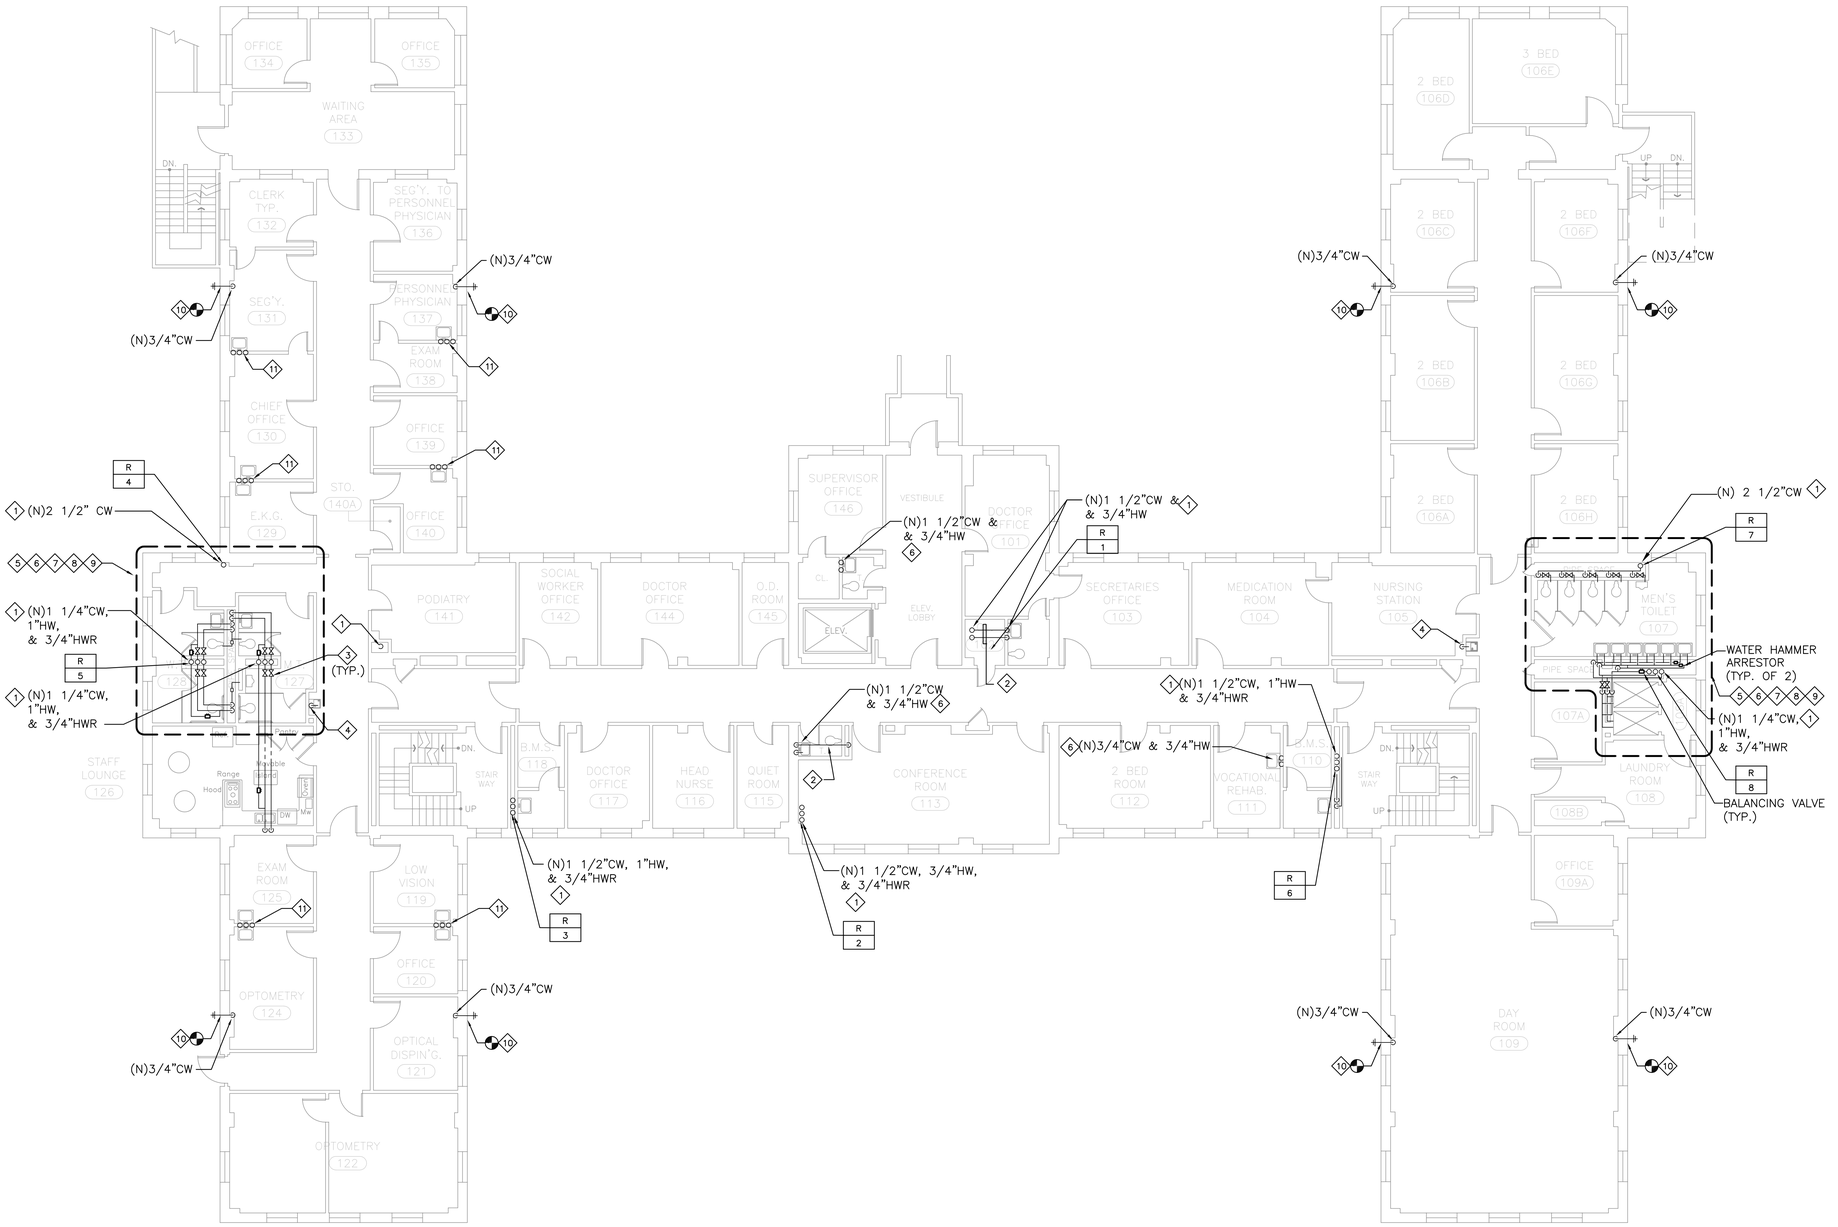

1 PLUMBING FIRST FLOOR REMODEL PLAN

SCALE: 1/8" = 1'-0"

0 4' 8' 16'

GENERAL NOTES

1. CONTRACTOR SHALL REPAIR WALLS, FLOOR, CEILING AND COUNTER THAT ARE AFFECTED BY DEMOLITION DURING CONSTRUCTION AND MATCH TO LOOK LIKE EXISTING.
2. BRACE (N) PIPING TIGHT ALONG (E) WALLS. PROVIDE (N) "UNISTRUT" PIPE BRACING WHERE APPLICABLE.
3. PROVIDE (N) HOT AND COLD WATER PIPING, AND STOP VALVES TO BE RECONNECTED TO (E) FIXTURES. CONTRACTOR SHALL REPAIR AND PATCH WALLS TO MATCH EXISTING.
4. ALL EXISTING PLUMBING FIXTURES AND ASSOCIATED VALVES AND STOPS TO REMAIN IN PLACE. CONNECT NEW DOMESTIC COLD WATER COPPER SUPPLY PIPING UP TO THE EXISTING WATER CLOSET AND URINAL'S VALVES ONLY. CONNECT NEW DOMESTIC COLD AND HOT WATER COPPER SUPPLY TO SINKS, LAVATORIES, BATHTUB, SHOWER, LAUNDRY, DRINKING FOUNTAIN (COLD), SERVICE SINKS UP TO THE EXISTING STOPS ONLY.

KEY NOTES

1. (N) DOMESTIC COLD, HOT, AND/OR HOT WATER RETURN RISERS.
2. (N) DOMESTIC WATER PIPING WITH NEW HANGERS.
3. (N) LINE-SIZE SHUT-OFF VALVE.
4. CONNECT (N) SUPPLY PIPING AND ASSOCIATED VALVES TO (E) DRINKING FOUNTAIN.
5. PROVIDE (N) 1 1/2" CW LINE TO (E) WATER CLOSET. POINT OF CONNECTION SHALL BE AT THE (E) FLUSH VALVE.
6. PROVIDE (N) 3/4" COLD WATER AND HOT WATER SUPPLY PIPING UP TO (E) LAVATORY/SINK/SERVICE SINK/SHOWER AND BATHTUB-MIXING VALVE. PROVIDE (N) STOPS AND FITTINGS AS REQUIRED.
7. PROVIDE (N) 1 1/4" CW LINE TO (E) URINAL. POINT OF CONNECTION SHALL BE AT THE (E) FLUSH VALVE.
8. (N) DOMESTIC COLD WATER COPPER HEADER IN PIPE CHASE. PROVIDE (N) WATER HAMMER ARRESTER BEFORE THE LAST (E) FLUSH VALVE LOCATION.
9. PROVIDE (N) 3/4" CW LINE TO (E) HOSE BIBB.
10. POINT OF CONNECTION TO (E) EXTERIOR HOSE BIBB.
11. 3/4"CW, 3/4"HW AND 3/4"HWR FROM BELOW. PROVIDE BALANCING VALVE AT HOT WATER RETURN LINE.

KEY PLAN

100% CD SUBMITTAL	08/05/15
Revisions	Date

ARCHITECT/ENGINEERS/CONSULTANTS:

Schwab Engineering & Management
A Certified SB/DVBE Firm
1000 E. Walnut Street, Suite 227, Pasadena, CA 91106
t: 888.900.3823 f: 626.463.2739 www.schwabeng.com
Project No.: 0215.182.00

REGISTERED PROFESSIONAL ENGINEER — WILLIAM J. MARTIN — No. M029448 — Exp. 06/30/17 — MECHANICAL — STATE OF CALIFORNIA

VA PROJECT ENGINEER (138E)	CHIEF, OCCUPATIONAL SAFETY AND HEALTH (130)
CHIEF, PROJECT SECTION (138E)	CHIEF, ENV. MANAGEMENT DEPT. (137)
CHIEF, MAINT. & OPERATIONS OFFICE (138F)	DIR., FACILITIES MANAGEMENT (10A4)
CHIEF, ENGINEERING DEPT. (138)	CHIEF OF STAFF (11)
ASSOCIATE DIRECTOR, ADMINISTRATION & SUPPORT SERVICES (10A)	
DIRECTOR (00)	

Drawing Title: PLUMBING FIRST FLOOR REMODEL PLAN

Project Title: CORRECT POTABLE WATER DEFICIENCIES - BUILDING 256/257

Location: VA MEDICAL CENTER, WEST LOS ANGELES, CA 90073

Date: APRIL 14, 2015 | Checked: WM | Drawn: LC

Project Number: 691-15-115-WL

Building Number: 256/257

Drawing Number: 256-PL201

Dwg. 7 of 20

Office of Facilities Management

Department of Veterans Affairs

VA FORM 08-6231, OCT 1978

100% CD SUBMITTAL