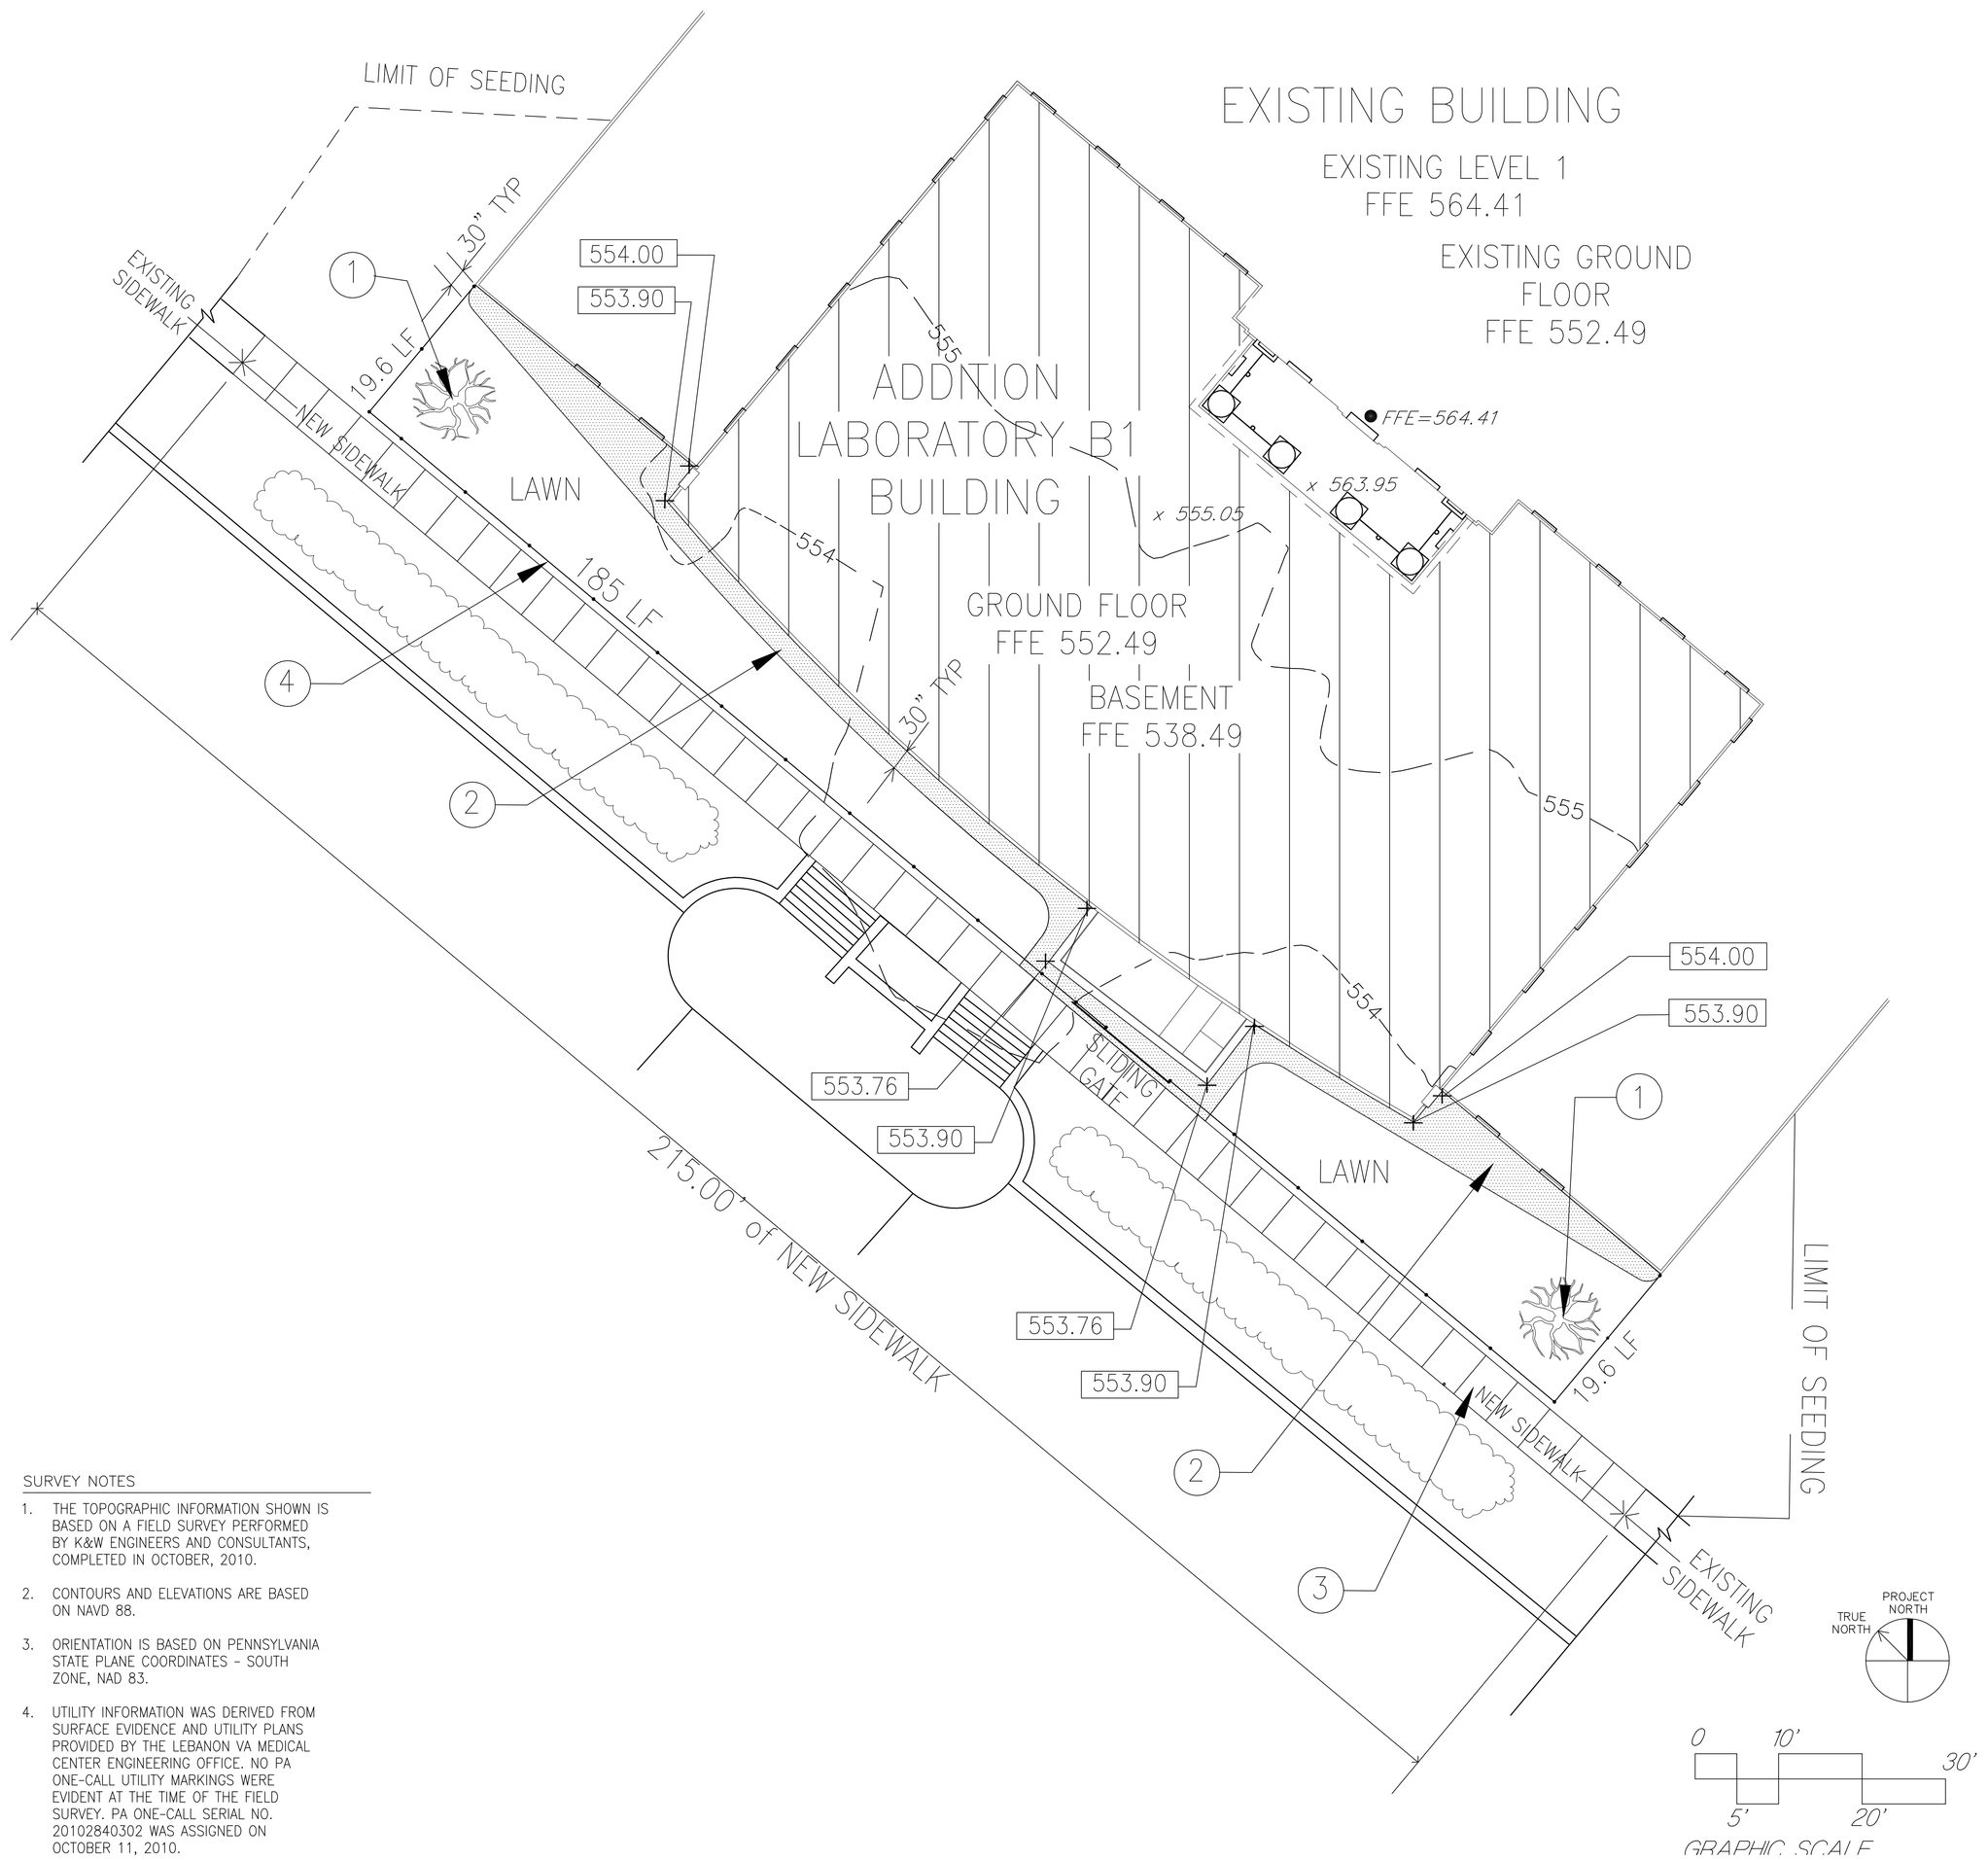

Key Notes

1. TRANSPLANTED EXISTING CRABAPPLE TREE. VERIFY LOCATION WITH RESIDENT ENGINEER.
2. 4" THICK WASHED ORNAMENTAL RIVER STONE (SIZE 2½' TO 4") BORDER WITH ALUMINUM EDGING.
3. 6'-0" WIDE X 4" THICK 3000 PSI AIR ENTRAINED CONCRETE SIDEWALK REINFORCED WITH 6X6 W1.4 WWM. OVER 4" THICK AASHTO #57 CRUSHED AGGREGATE BASE. MATCH FINISH OF EXISTING, ADJACENT WALK. CONTROL JOINTS 5'-0" O.C. EXPANSION JOINTS 35'-0" O.C.
4. 8'-0" HIGH POWDER-COAT-PAINTED GALVANIZED, ORNAMENTAL STEEL, 3-RAIL, PICKET TYPE SECURITY FENCE SYSTEM WITH 8'-0" WIDE SLIDING CANTILEVER GATE.
5. CONTRACTOR SHALL RESTORE TO EXISTING CONDITION ALL LAWN AND PLANTED AREAS, AND ALL EXISTING WALKWAYS, RAILINGS, WALLS, ETC. NOT SHOWN TO BE DEMOLISHED, REMOVED OR ALTERED AND ANY OTHER EXISTING CONDITIONS AFFECTED BY CONSTRUCTION ACTIVITIES OR DISTURBED IN ANY WAY.

SURVEY NOTES

1. THE TOPOGRAPHIC INFORMATION SHOWN IS BASED ON A FIELD SURVEY PERFORMED BY K&W ENGINEERS AND CONSULTANTS, COMPLETED IN OCTOBER, 2010.
2. CONTOURS AND ELEVATIONS ARE BASED ON NAVD 88.
3. ORIENTATION IS BASED ON PENNSYLVANIA STATE PLANE COORDINATES - SOUTH ZONE, NAD 83.
4. UTILITY INFORMATION WAS DERIVED FROM SURFACE EVIDENCE AND UTILITY PLANS PROVIDED BY THE LEBANON VA MEDICAL CENTER ENGINEERING OFFICE. NO PA ONE-CALL UTILITY MARKINGS WERE EVIDENT AT THE TIME OF THE FIELD SURVEY. PA ONE-CALL SERIAL NO. 20102840302 WAS ASSIGNED ON OCTOBER 11, 2010.

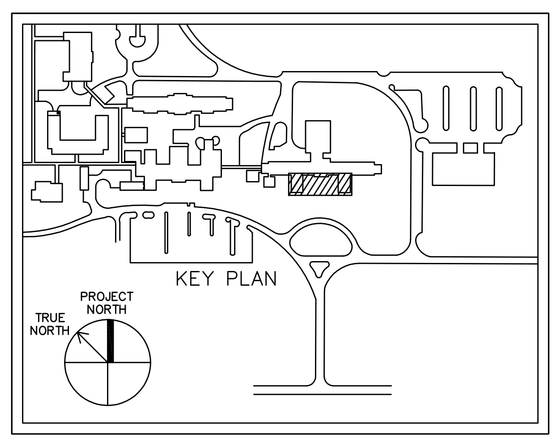

CONSTRUCTION DOCUMENT SUBMISSION

FOR CONSTRUCTION
FULLY SPRINKLERED

Revisions:	Date

CONSULTANTS:

ARCHITECT/ENGINEERS:

ARCHITECTURE
ENGINEERING
INTERIOR DESIGN
DESIGN/BUILD

ASTORINO

227 Fort Pitt Boulevard Pittsburgh Pennsylvania 15222
TEL 412 765 1700 FAX 412 765 1711 www.astorino.com

Drawing Title: **Site Grading and Landscape Plan**

Approved: Project Director

Project Title: **VAMC Lebanon-Renovation of Laboratory B1**

Location: **VAMC Lebanon, PA.**

Date: **02-23-2012** | Checked: **MED** | Drawn: **MED**

Project Number: **595-09-107**

Building Number:

Drawing Number: **CS4-000** Dwg. .. of ..

Office of Facilities Management

Department of Veterans Affairs

VA FORM 08-6231, OCT 1978