SURVEY FOR: **DEPARTMENT OF VETERANS AFFAIRS**

PROPERTY LOCATION: Fort Snelling National Cemetery, Hennepin County, Minnesota.

I hereby certify that this site plan was prepared by me or under my direct supervision and that I am a duly Registered Land Surveyor under the laws of the State of Minnesota.
Dated: June 11, 2010

JACK BOLKE
REGISTERED LAND SURVEYOR 20281
STATE OF MINNESOTA

Anderson Engineering of Minnesota, LLC

by: _____
Jack Bolke
Minnesota License No. 20281

NOTES:

1. The location and extent of underground utilities are based on above ground evidence. No utility locate was performed for this survey. There is no guarantee as to the accuracy or the completeness of this information. The size and location should be considered approximate. Additional underground utilities may be present. Verification of the existence and location of all utilities should be obtained from the utility owners prior to any planning or design.

2. The Vertical Datum is NAVD 1988. The Benchmarks are the tops of iron pipes as shown hereon.
Benchmark #1: Elevation = 812.07 feet.
Benchmark #2: Elevatioin = 814.57 feet.

3. The Horizontal Datum is the Hennepin County Coordinate System.

4. Soil Borings shown hereon performed by Braun Intertech Corporation. For geotechnical information see Braun Intertech report dated August 4, 2010.

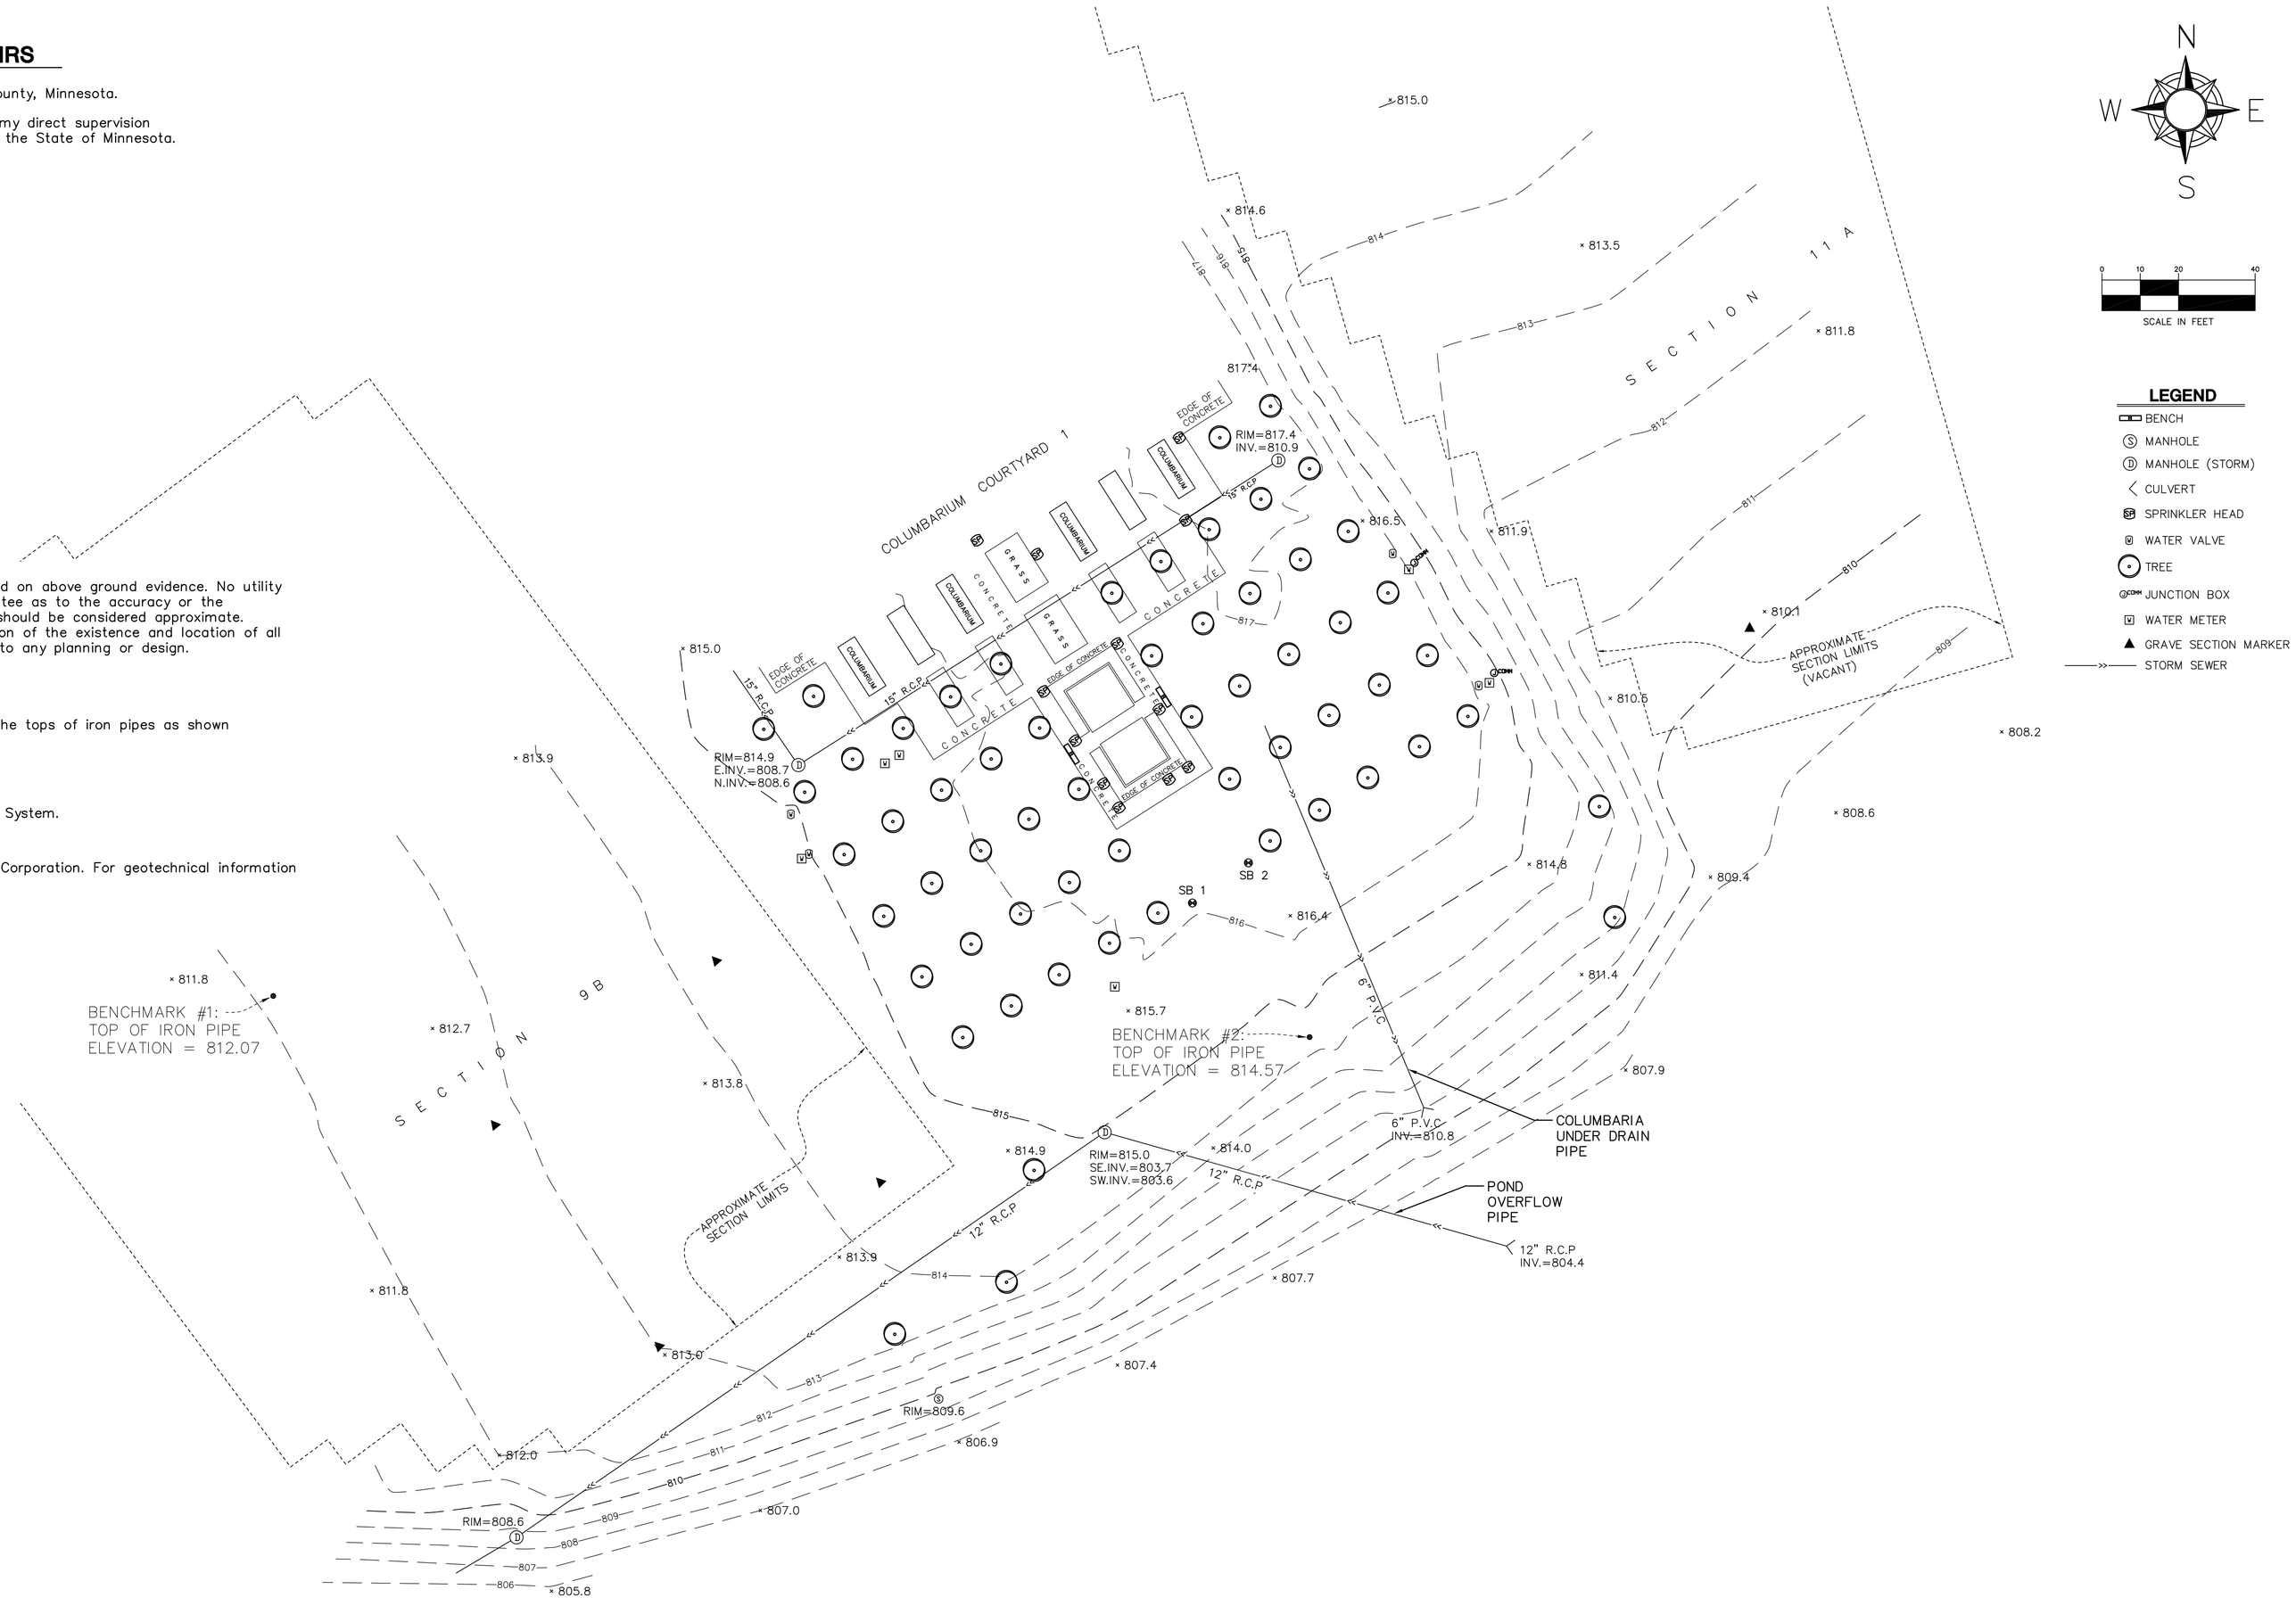

LEGEND

- BENCH
- MANHOLE
- MANHOLE (STORM)
- CULVERT
- SPRINKLER HEAD
- WATER VALVE
- TREE
- JUNCTION BOX
- WATER METER
- GRAVE SECTION MARKER
- STORM SEWER

100% CONSTRUCTION DOCUMENTS

Revisions	Date

Anderson Engineering of Minnesota, LLC
13605 1st AVENUE NORTH, SUITE 100, PLYMOUTH, MN 55441
TEL (763) 412-4000 FAX (763) 412-4090
www.ae-mn.com

NATIONAL CEMETERY ADMINISTRATION

Drawing Title: EXISTING CONDITIONS SURVEY	Project Title: FORT SNELLING NATIONAL CEMETERY MEMORIAL MARKER WALL		Date: 3-15-2011
			Project No.
Approved: Director, Office of Construction Management	Building Number	Checked / Drawn	DRAWING NO. B-1
Approved: Director, Project Management Service	Location: 7601 34th AVENUE, SOUTH MINNEAPOLIS, MINNESOTA		Dwg. 2 OF 20