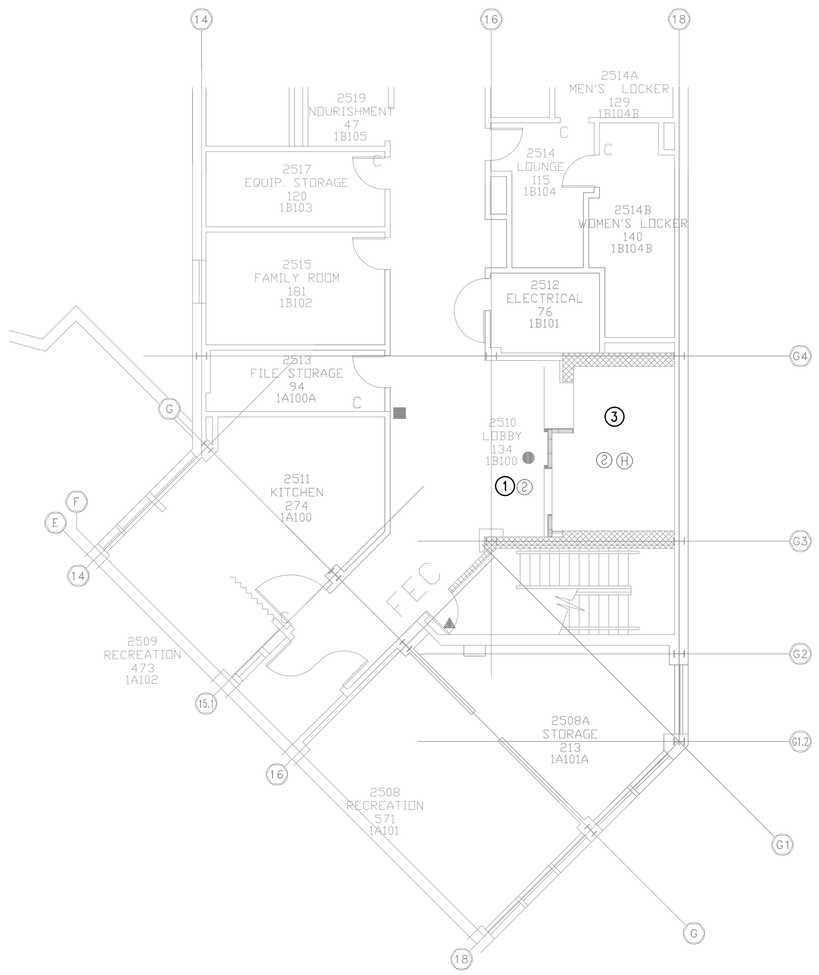

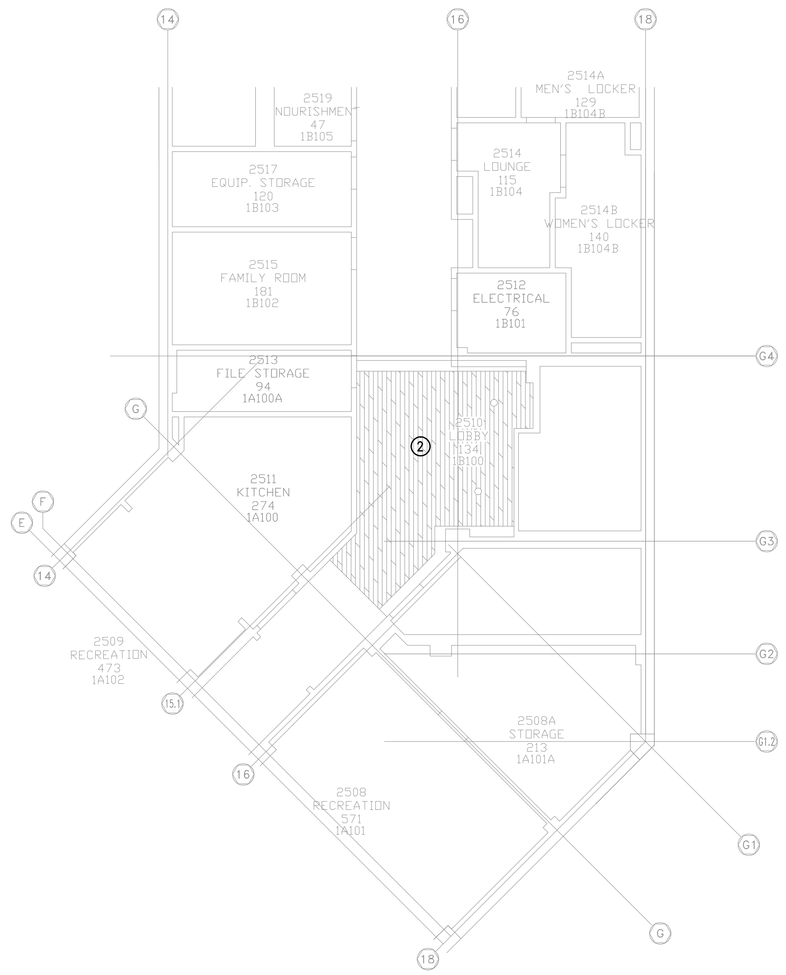

NOTES BY SYMBOL '○'

1. EXISTING FIRE ALARM DEVICE. FIRE ALARM CONTRACTOR SHALL FIELD VERIFY INTEGRITY OF EXISITING SYSTEM AND COMPLIANCE WITH CURRENT LOCAL CODES. EXISTING FIRE ALARM DEVICES AND PANELS ARE TO TIE BACK INTO NEW ELEVATOR CONTROLLERS. REFER TO DETAIL ON THIS SHEET FOR ASME A17.1 COMPLIANCE.
2. CONTRACTOR SHALL PROVIDE NEW CORRIDOR LIGHTING AND SUPPLY AIR GRILLES TO MATCH BUILDING STANDARD IN AREA TO BE RE-CONFIGURED.
3. CONTRACTOR SHALL RELOCATE EXISTING SHAFT RELIEF DAMPER FOR RECONFIGURATION OF ELEVATOR SHAFT. RECONNECT VIA EXISTING CIRCUIT.

1 BLDG. #29, 2ND FLOOR PLAN-MEP
1/8" = 1'-0"

Revisions	Date

CONSULTANTS:

TELIOS
MEP ENGINEERING • ENERGY MODELING
LEED CONSULTATION • COMMISSIONING
3535 Travis Street, Ste. 115
Dallas, Texas 75204
phone: 214.744.8199
fax: 214.744.0770
Texas Registration #F-6434

ARCHITECT/ENGINEERS:

SBBL Architecture + Planning
1001 North Alvernon Way #105, Tucson, Arizona 85711
e: sbbl@sbbl.biz

Drawing Title	FIRST-FLOOR-PLAN-MEP
Approved Project Director	
Project Title	ELEVATOR REPAIRS AND UPGRADES, BUILDINGS 29
Location	VAMC - THOMAS E. CREEK
Date	02.18.10
Checked	
Drawn	
Project Number	VA 504-11-105
Building Number	29
Drawing Number	29-MEP3

Office of Construction and Facilities Management

VA FORM 08-6231

three inches = one foot 6"
one and one half inches = one foot 1 0 6"
one inch = one foot 0 6"
three quarters inch = one foot 2 0 6"
one half inch = one foot 4 0
three eighths inch = one foot 4 0
one quarter inch = one foot 8 4 0
one eighth inch = one foot 16 8 4 0