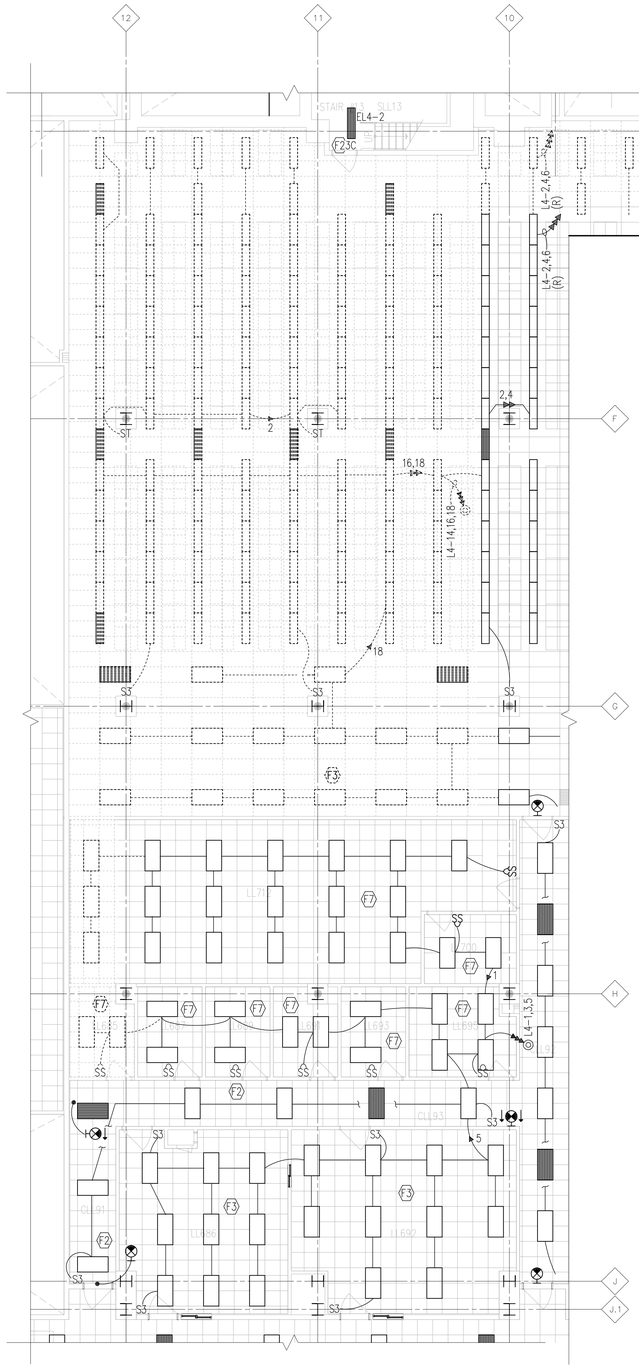

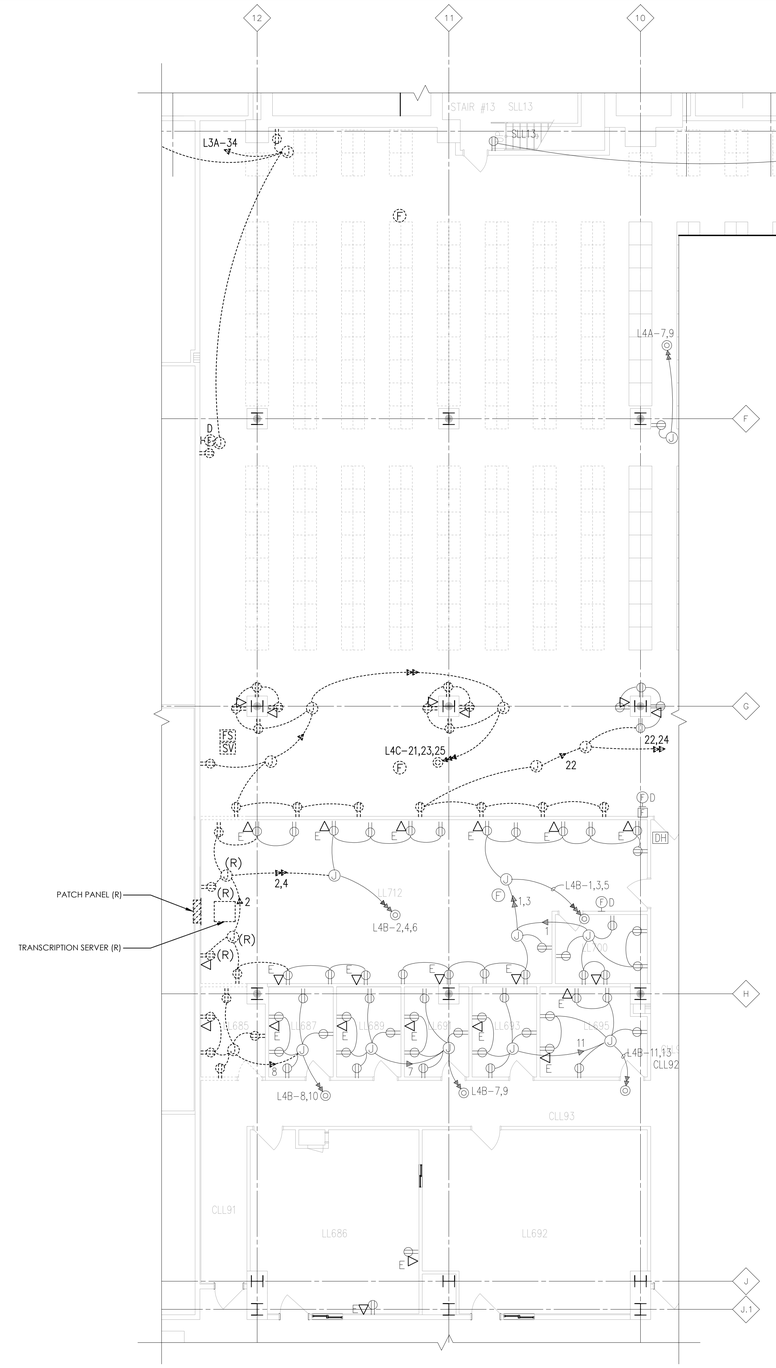

GENERAL NOTES

1. REFER TO SYMBOL AND ABBREVIATION LISTS ON SHEET E-001.
2. REFER TO MOUNTING HEIGHTS, GENERAL AND ELECTRICAL NOTES ON SHEET E-001.
3. REFER TO SPECIFICATIONS FOR ADDITIONAL REQUIREMENTS
4. ONE LINE DIAGRAM SUPPLEMENTAL SYMBOLS:
   - LIGHT SOLID LINE INDICATES EXISTING EQUIPMENT AND FEEDERS TO REMAIN.
   - CROSS HATCHED LINE INDICATES EXISTING EQUIPMENT AND FEEDERS TO BE REMOVED UNDER THIS CONTRACT.
   - DARK (BOLD) SOLID LINE INDICATES EQUIPMENT AND FEEDERS FURNISHED AND INSTALLED UNDER THIS CONTRACT.

DEMOLITION NOTES

1. DEMOLITION WORK SHALL BE COORDINATED WITH THE OWNER'S AND ARCHITECT-ENGINEER'S REPRESENTATIVE.
2. EXTREME CARE SHALL BE TAKEN NOT TO DISRUPT ANY ELECTRICAL SERVICES TO REMAIN DURING DEMOLITION. ANY CIRCUITS AFFECTED BY THIS DEMOLITION, WHICH ARE SCHEDULED TO REMAIN, SHALL BE PROPERLY REWIRED TO MAINTAIN COMPLIANCE WITH ALL NATIONAL, STATE, AND LOCAL CODES.
3. LIGHTING FIXTURES, PANELS, AND OTHER EQUIPMENT LOCATED WITHIN DEMOLITION AREAS SHALL BE REMOVED AS INDICATED BY ELECTRICAL DEVICES SHOWN DARK (BOLD) ON FLOOR PLANS. COORDINATE REUSABLE FIXTURES WITH OWNER'S AND ARCHITECT REPRESENTATIVE. EXISTING ITEMS ARE SHOWN LIGHT SOLID OR LIGHT DASHED AND SHOWN FOR REFERENCE ONLY.
4. RECEPTACLES, LIGHT SWITCHES, AND TELEPHONE OUTLETS LOCATED IN WALLS, OR WALL SURFACES, BEING DEMOLISHED SHALL BE REMOVED INCLUDING CONDUIT AND WIRING TO NEAREST ACTIVE JUNCTION BOX OR PANEL.
5. COMPLETE RECEPTACLE AND LIGHTING CIRCUITS AFFECTED BY THIS DEMOLITION SHALL HAVE ALL WIRING REMOVED TOTALLY BACK TO THEIR RESPECTIVE PANEL AND THE CIRCUIT BREAKER POSITION MARKED 'SPARE'.
6. CIRCUITS HEAVILY VACATED BUT STILL REMAINING SHALL BE PROPERLY NOTED ON THEIR RESPECTIVE PANEL SCHEDULES ALONG WITH THE APPROXIMATE ELECTRICAL LOAD REMOVED FROM AND REMAINING ON CIRCUIT.
7. ANY SPARES OR HEAVILY VACATED CIRCUITS MAY BE REUSED FOR INSTALLATION OF NEW CIRCUITS OR ADDITIONAL LOADS.
8. EQUIPMENT REMOVED SHALL BE TURNED OVER TO THE OWNER OR DISPOSED OF OFF SITE AT THE OWNER'S OPTION.
9. THE PLANS INDICATE ONLY AFFECTED EQUIPMENT IN THE DESIGNATED DEMOLITION AREAS OF THIS PROJECT ALTHOUGH NOT EVERY ITEM MAY HAVE BEEN SHOWN. REMOVE NECESSARY ITEMS AS REQUIRED BY THIS DEMOLITION WHETHER OR NOT SHOWN ON PLANS.
10. OUTLETS, SWITCHES, NURSE CALL STATIONS, LIGHTS, AND CONTROLS SHOWN TO BE REMOVED FROM A WALL WHICH IS SCHEDULED TO REMAIN, SHALL HAVE ALL WIRES PROPERLY TERMINATED, TAPED, AND LABELED WITHIN EXISTING BOX, AND SHALL HAVE A NEW BLANK COVER PLATE INSTALLED TO FACILITATE REACTIVATION OF THOSE CIRCUITS IN THE FUTURE. SEE DEMOLITION NOTES NOS. 5 AND 6.
11. REFER TO ARCHITECTURAL DRAWINGS FOR GENERAL SCOPE OF DEMOLITION WORK REQUIRED UNDER THIS CONTRACT AND COORDINATE ELECTRICAL DEMOLITION WORK.

ROOM LEGEND

NO.	ROOM NAME
LL685	SUPERVISOR - OPER OFFICE
LL686	OPER-MAIL/DISTRIBUTION OFFICE
LL687	SUPERVISOR - FEE SVCS OFFICE
LL689	SUPERVISOR - OPER OFFICE
LL691	SUPERVISOR OFFICE
LL692	OPER-REPRODUCTION ROOM OFFICE
LL693	ASSIST. CHIEF OFFICE
LL695	CHIEF - MEDICAL RECORD OFFICE
LL700	SUPERVISOR - MED TRANS OFFICE
LL712	TRANSCRIPTION OFFICE/OPEN PLAN
CLL91	CORRIDOR
CLL93	CORRIDOR
SLL13	STAIR 13

NORTH

POLICE SERVICES – LIGHTING DEMOLITION PLAN
1/8" = 1'-0"

NORTH

POLICE SERVICES – POWER AND COMMUNICATION DEMOLITION PLAN
1/8" = 1'-0"

FULLY SPRINKLERED

Revisions:	Date
ISSUE 006 - CD BID	01.20.11
ISSUE 005 - CD OWNER REVIEW	12.17.10
ISSUE 004 - DESIGN DEVELOPMENT RECORD	11.12.10
ISSUE 003 - DESIGN DEVELOPMENT REVIEW	09.08.10

KEY PLAN

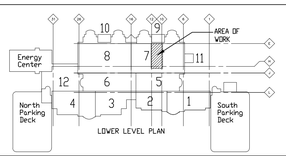

US DEPARTMENT OF VETERANS AFFAIRS
JOHN D. DINGELL
VA MEDICAL CENTER
4646 JOHN R. STREET
DETROIT, MI 48202

ARCHITECT/ENGINEERS:

Albert Kahn Associates, Inc.
Albert Kahn Building
7430 Second Ave.
Detroit, Michigan 48202-2798
Albert Kahn Associates, Inc. is a member of the Albert Kahn Family of Companies. © 2007
ALBERT KAHN JOB # 03189-00.000

Drawing Title: ENLARGED LOWER LEVEL DEMOLITION PLANS
Approved Project Director:
Project Title: POLICE SERVICES RELOCATION
Location: DETROIT, MICHIGAN
Date: 01-20-2011 | Checked: - | Drawn: -
Project Number: 553-11-108
Building Number: 100
Drawing Number: ED-400
Dwg. 46 of 50

Office of Construction and Facilities Management
Department of Veterans Affairs

VA FORM 08-6231