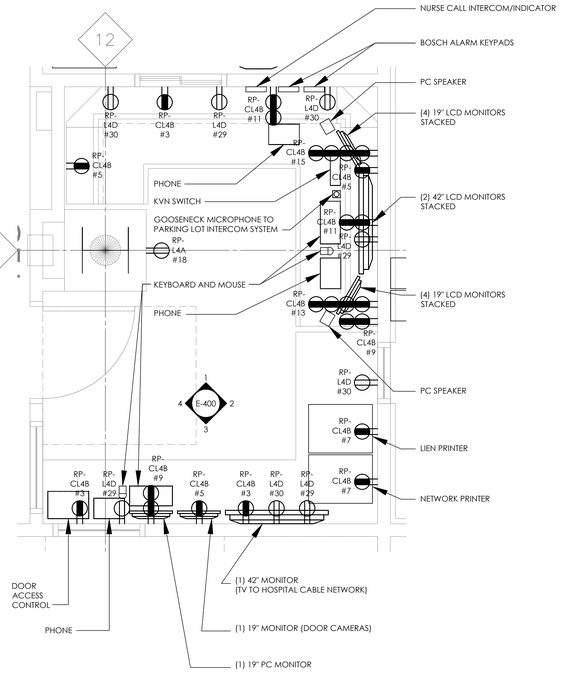

A ENLARGED POWER PLAN – DISPATCH LL800
1/2" = 1'–0"

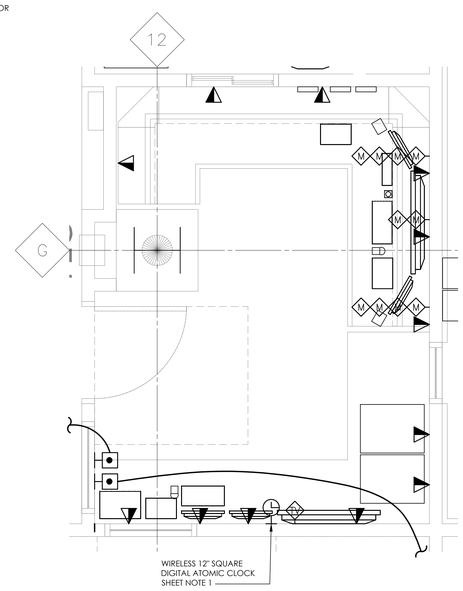

B ENLARGED COMMUNICATION PLAN – DISPATCH LL800
1/2" = 1'–0"

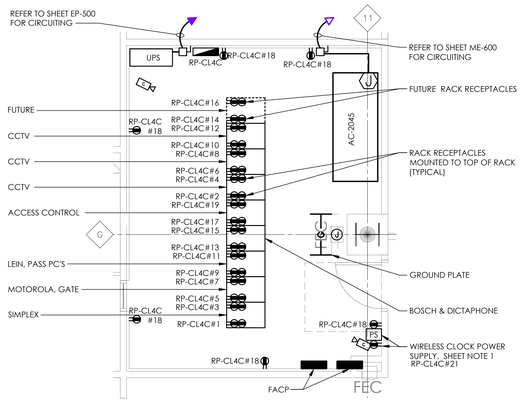

C ENLARGED PLAN – IT EQUIP LL830
1/4" = 1'–0"

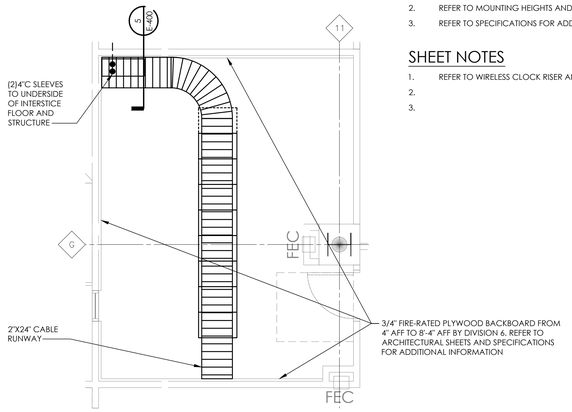

D ENLARGED PLAN – IT EQUIP LL830
1/4" = 1'–0"

GENERAL NOTES

1. REFER TO SYMBOLS AND ABBREVIATIONS LISTS ON SHEET NO. E-001.
2. REFER TO MOUNTING HEIGHTS AND ELECTRICAL NOTES ON SHEET NO. E-001.
3. REFER TO SPECIFICATIONS FOR ADDITIONAL ELECTRICAL REQUIREMENTS.

SHEET NOTES

1. REFER TO WIRELESS CLOCK RISER AND SHEET NO. EY-500.
2.
3.

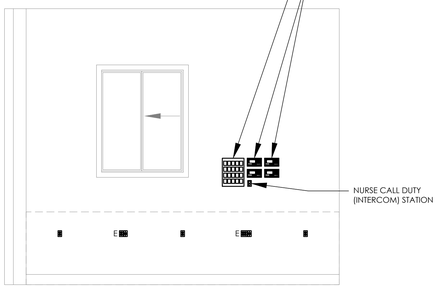

1 ELEVATION – DISPATCH LL800
1/2" = 1'–0"

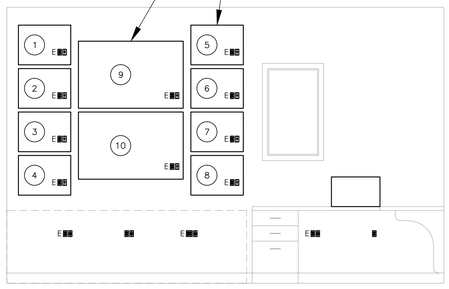

2 ELEVATION – DISPATCH LL800
1/2" = 1'–0"

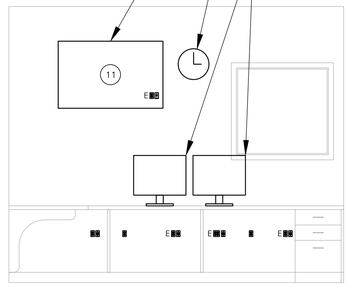

3 ELEVATION – DISPATCH LL800
1/2" = 1'–0"

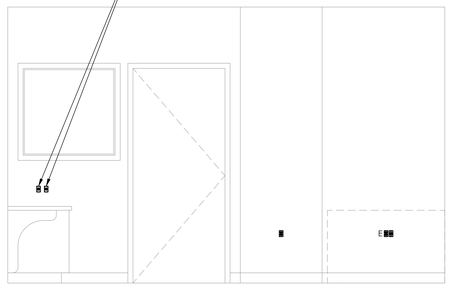

4 ELEVATION – DISPATCH LL800
1/2" = 1'–0"

MONITOR LEGEND

1. VA NETWORK
2. ACCESS CONTROL (7C1DS AND VICON)
3. VICON NET
4. MOTOROLA (EXISTING TOUCHSCREEN)
5. RADIONICS
6. LEIN
7. PARKING CONTROL
8. SIMPLEX (TOUCHSCREEN)
9. SECURITY MONITOR
10. SECURITY MONITOR
11. TV/CNN (COAX TO HOSPITAL CABLE NETWORK SPLITTER)

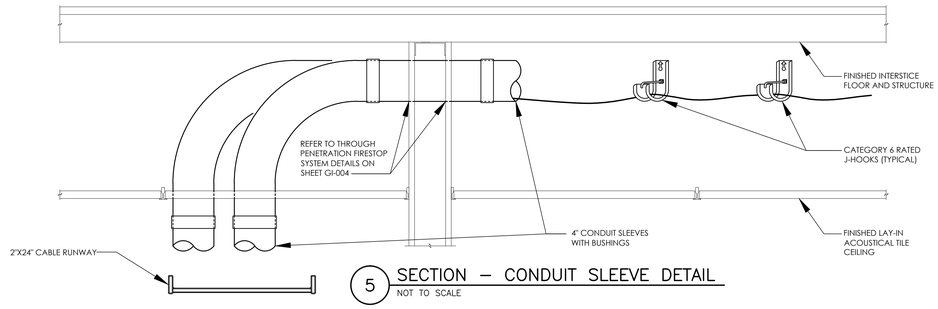

5 SECTION – CONDUIT SLEEVE DETAIL
NOT TO SCALE

FULLY SPRINKLERED

Revisions:	Date
ISSUE 006 - CD BID	01.20.11
ISSUE 005 - CD OWNER REVIEW	12.17.10
ISSUE 004 - DESIGN DEVELOPMENT RECORD	11.12.10
ISSUE 003 - DESIGN DEVELOPMENT REVIEW	09.08.10

KEY PLAN

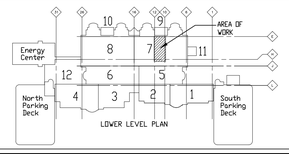

US DEPARTMENT OF VETERANS AFFAIRS
JOHN D. DINGELL VA MEDICAL CENTER
4646 JOHN R. STREET
DETROIT, MI 48202

ARCHITECT/ENGINEERS:

Kahn

Albert Kahn Associates, Inc.
Albert Kahn Building
7430 Second Ave.
Detroit, Michigan 48202-2798
Albert Kahn Associates, Inc. is a member of the Albert Kahn Family of Companies.
© 2007
ALBERT KAHN JOB # 03188-00.000

Drawing Title: ENLARGED DISPATCH AND IT EQUIPMENT AREA

Approved: Project Director

Project Title: POLICE SERVICES RELOCATION

Location: DETROIT, MICHIGAN

Date: 01-20-2011 | Checked: - | Drawn: -

Project Number: 553-11-108

Building Number: 100

Drawing Number: E-400

Dwg. 44 of 50

Office of Construction and Facilities Management

Department of Veterans Affairs

VA FORM 08-6231