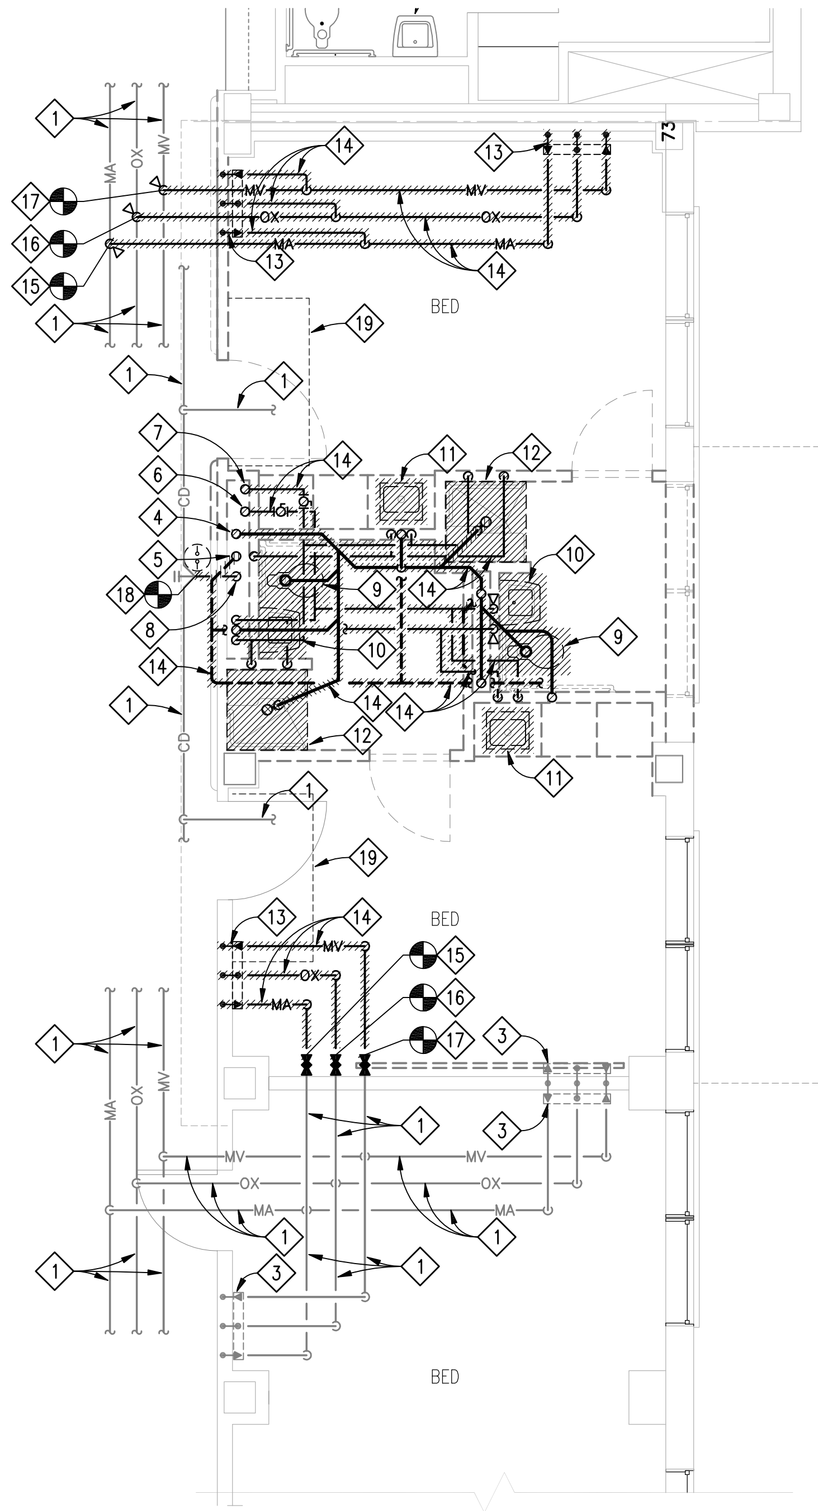

ENLARGED DEMOLITION FLOOR PLAN
6TH FLOOR STAIRS – PLUMBING
SCALE: 1/4" = 1'-0"

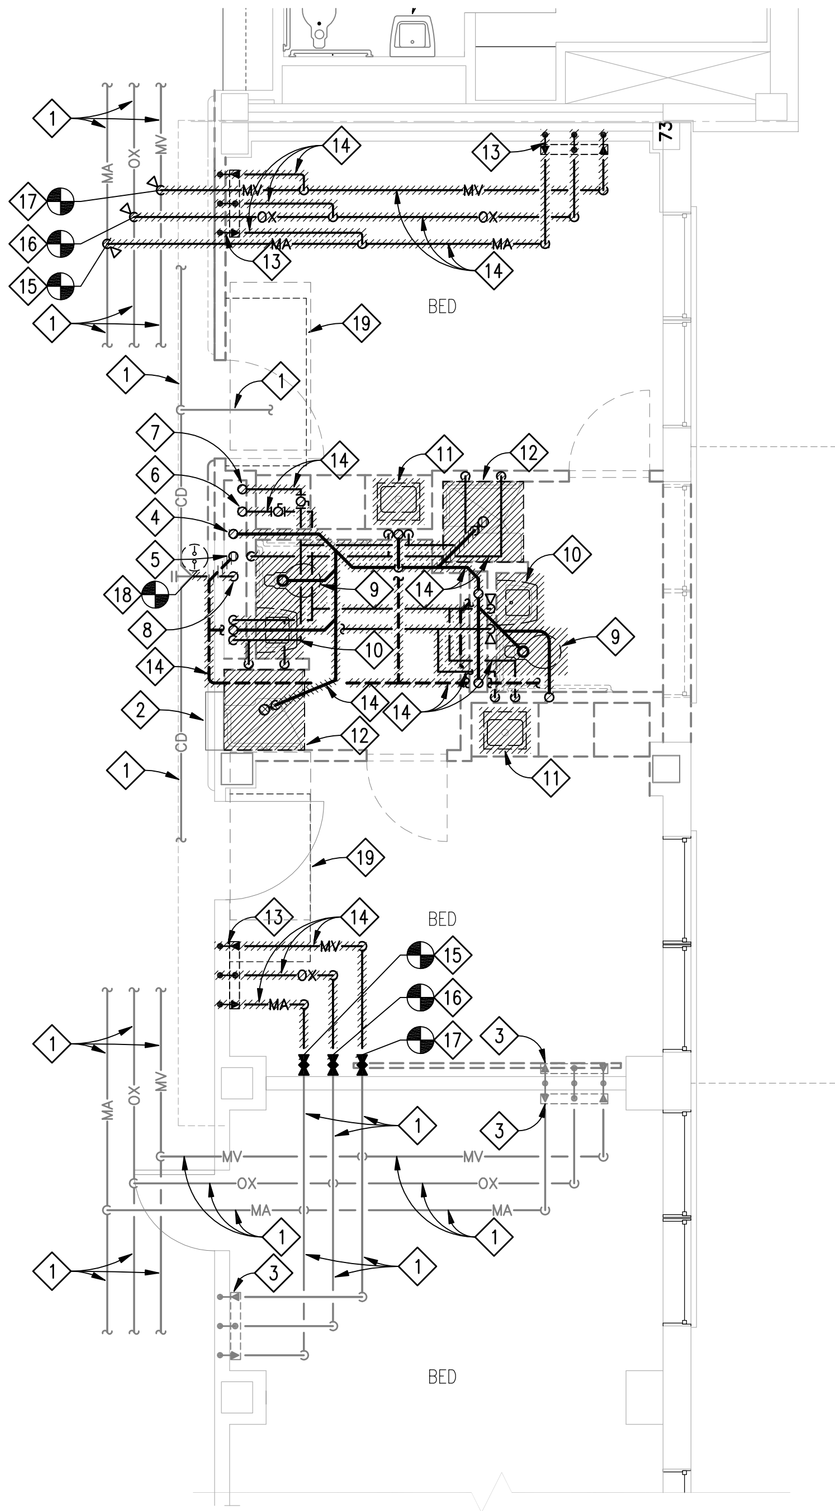

ENLARGED DEMOLITION FLOOR PLAN
7TH FLOOR STAIRS – PLUMBING
SCALE: 1/4" = 1'-0"

DEMOLITION WORK KEYED NOTES:
(THIS DRAWING ONLY)

1. EXISTING PLUMBING PIPING TO REMAIN.
2. EXISTING PLUMBING FIXTURE, PIPING, AND ALL ACCESSORIES TO REMAIN.
3. EXISTING WALL MOUNTED MEDICAL GAS OUTLET AND INLET STATIONS TO REMAIN.
4. REMOVE EXISTING SANITARY SEWER RISER. REPAIR FLOOR TO MATCH EXISTING FINISHED FLOOR. REFER TO ARCHITECTURAL DRAWINGS FOR ADDITION FLOOR REPAIR INFORMATION.
5. REMOVE EXISTING SANITARY VENT RISER. REPAIR FLOOR TO MATCH EXISTING FINISHED FLOOR. REFER TO ARCHITECTURAL DRAWINGS FOR ADDITION FLOOR REPAIR INFORMATION.
6. REMOVE EXISTING DOMESTIC COLD WATER SUPPLY RISER. REPAIR FLOOR TO MATCH EXISTING FINISHED FLOOR. REFER TO ARCHITECTURAL DRAWINGS FOR ADDITION FLOOR REPAIR INFORMATION.
7. REMOVE EXISTING DOMESTIC HOT WATER SUPPLY RISER. REPAIR FLOOR TO MATCH EXISTING FINISHED FLOOR. REFER TO ARCHITECTURAL DRAWINGS FOR ADDITION FLOOR REPAIR INFORMATION.
8. REMOVE EXISTING CONDENSATE DRAIN RISER. REPAIR FLOOR TO MATCH EXISTING FINISHED FLOOR. REFER TO ARCHITECTURAL DRAWINGS FOR ADDITION FLOOR REPAIR INFORMATION.
9. REMOVE AND DISCARD EXISTING FLOOR MOUNTED WATER CLOSET, FLUSH VALVE, FLOOR FLANGE, AND ALL ASSOCIATED PIPING.
10. REMOVE AND DISCARD EXISTING WALL HUNG LAVATORY, FAUCET, P–TRAP, SUPPLIES, STOPS, WALL CARRIER, AND ALL ASSOCIATED PIPING.
11. REMOVE AND DISCARD EXISTING COUNTER–TOP MOUNTED LAVATORY, FAUCET, P–TRAP, SUPPLIES, STOPS, WALL CARRIER, AND ALL ASSOCIATED PIPING.
12. REMOVE AND DISCARD EXISTING SHOWER, MIXING VALVE, SHOWERHEAD, SUPPLIES, STOPS, P–TRAP, STALL, AND ALL ASSOCIATED PIPING.
13. REMOVE EXISTING WALL MOUNTED MEDICAL GAS OUTLET AND INLET STATIONS AND ALL ASSOCIATED PIPING. RETURN WALL MOUNTED MEDICAL GAS OUTLET AND INLET STATIONS OVER TO GOVERNMENT.
14. REMOVE EXISTING PLUMBING PIPING AS INDICATED. REFER TO PLUMBING DRAWING P601 FOR PIPING DESIGNATIONS.
15. CUT AND REMOVE EXISTING MEDICAL AIR PIPING ABOVE CEILING AT APPROXIMATE LOCATION INDICATED. PROVIDE 3–PIECE LOCKABLE BALL VALVE ABOVE CEILING LOCKED CLOSED.
16. CUT AND REMOVE EXISTING OXYGEN PIPING ABOVE CEILING AT APPROXIMATE LOCATION INDICATED. PROVIDE 3–PIECE LOCKABLE BALL VALVE ABOVE CEILING LOCKED CLOSED.
17. CUT AND REMOVE EXISTING MEDICAL VACUUM PIPING ABOVE CEILING AT APPROXIMATE LOCATION INDICATED. PROVIDE 3–PIECE LOCKABLE BALL VALVE ABOVE CEILING LOCKED CLOSED.
18. CUT AND REMOVE EXISTING CONDENSATE DRAIN PIPING ABOVE CEILING AT APPROXIMATE LOCATION INDICATED. PREPARE AND PROTECT PIPING FOR CONNECTION OF NEW WORK.
19. HVAC EQUIPMENT. REFER TO MECHANICAL DRAWINGS FOR LOCATION OF EQUIPMENT.

one–half inch = one foot
one–quarter inch = one foot
three–eighths inch = one foot
one–eighth inch = one foot

Revisions	Date

Toland◆Mizell◆Molnar, LLC
590 MEANS STREET NW,
SUITE 200
ATLANTA, GA, 30318
404-214-9774

STATE OF LOUISIANA — ROBERT D. BOLTON — 34888 — PROFESSIONAL ENGINEER

Drawing Title: ENLARGED DEMO FLOOR PLANS 6TH AND 7TH FLOOR STAIRS – PLUMBING

Approved Project Engineer

Project Title: 2ND FLOOR OUTPATIENT MENTAL HEALTH

Building Number: BLDG 1 SOUTH WING | Checked: RDT | Drawn: DLB

Location: VA MEDICAL CENTER SHREVEPORT, LOUISIANA

Date: 05–25–2011

Project No.: VA256–C–1047

DRAWING NO.: PD403

Dwg. – Of

NORTH

100% REVIEW SUBMITTAL

Veterans Administration

VA FORM 08–6231A, MAR 1984

U.S. GOVERNMENT PRINTING OFFICE:1984–440–467