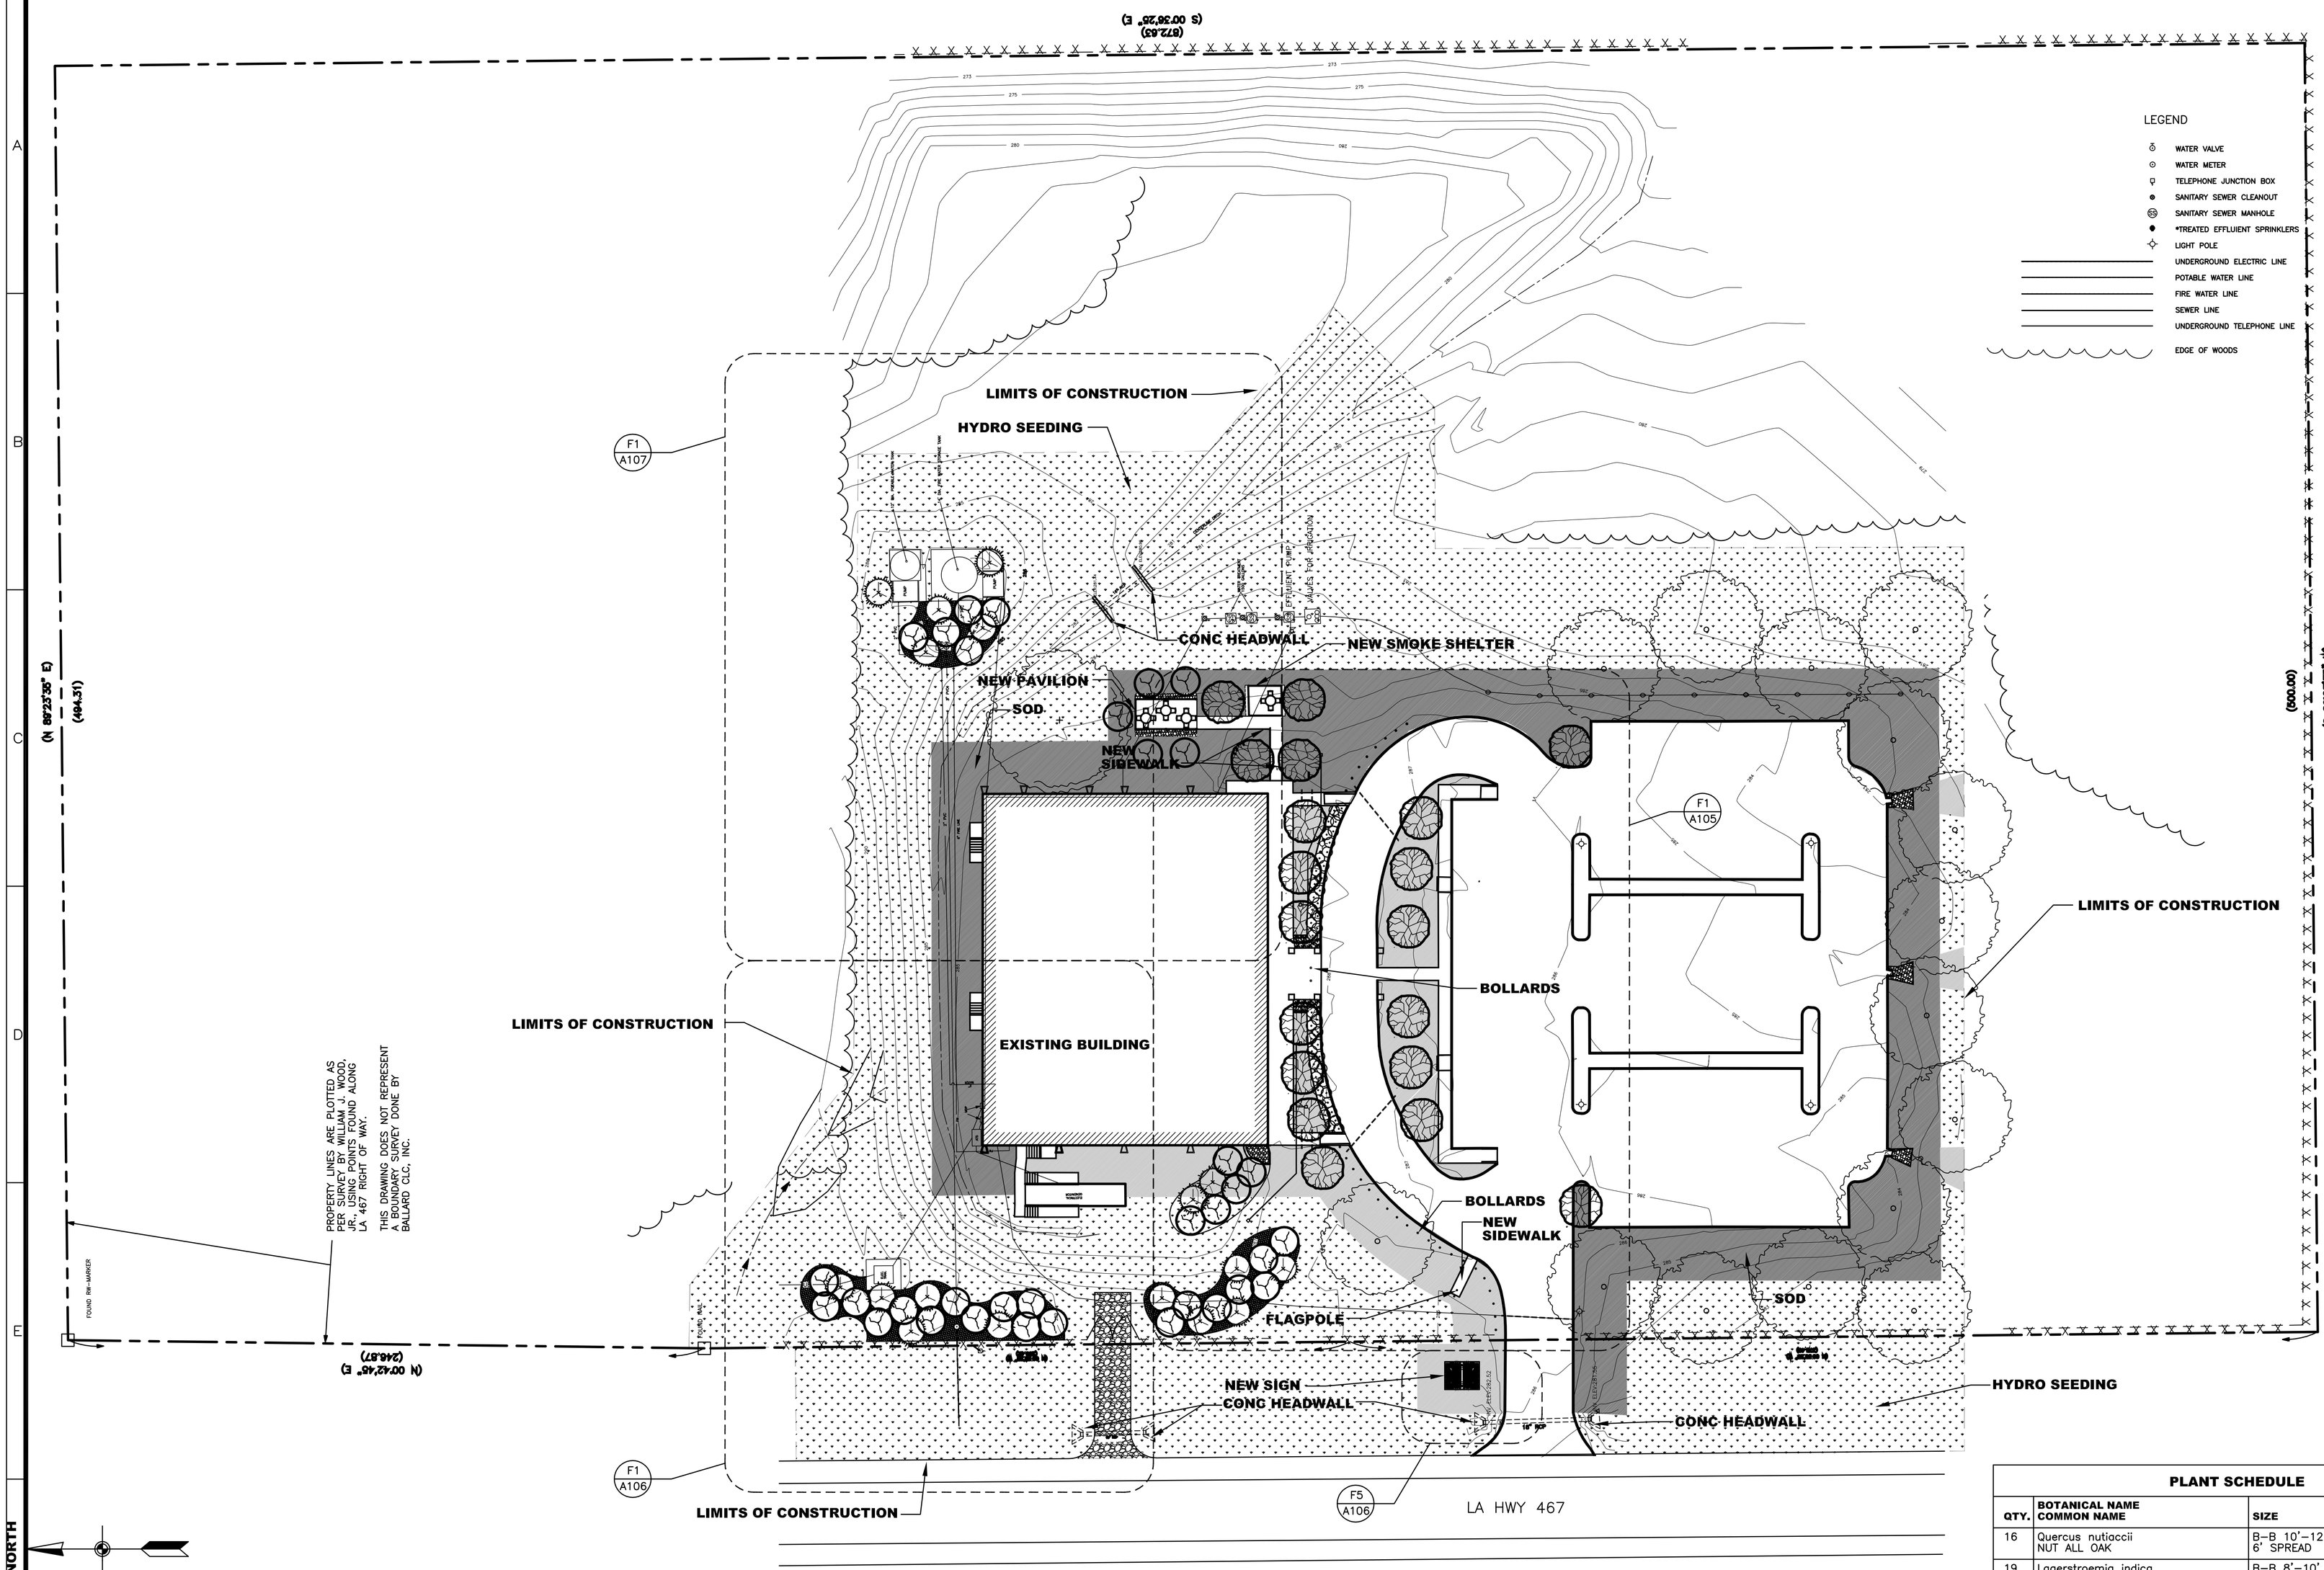

F1	OVERALL NEW SITE PLAN
1" = 30'-0"	

PLANT SCHEDULE

QTY.	BOTANICAL NAME COMMON NAME	SIZE	DESCRIPTION
16	Quercus nutiaccii NUT ALL OAK	B–B 10'–12' 6' SPREAD	FULL FORM
19	Lagerstroemia indica 'NATCHEZ WHITE' CRAPE MYRTLE	B–B 8'–10' 4' SPREAD	TREE FORM, WELL BALANCED HEAD, FULL FORM
36	Ligustrum japanicium TREE LIGUSTRUM	B–B 6'–8' 5' SPREAD	TREE FORM, WELL BALANCED HEAD
17	Ilex x attenuata 'savannah' SAVANNAH HOLLY	30 GALLON 6'–8'Hx2.5'W	FULLFORM TO GROUND
41	Raphiolepis indica 'ELEANOR TABOR INDIAN HAWTHORNE	7 GALLON 18"Hx24"W	FULL FORM
28	Junipreus prucumberis GREEN MOUND JUNIPER	3 GALLON 15" 15" SPREAD	FULL FORM
24	agapanthus africans BLUE LILY OF THE NILE	3 GALLON	3 PIP MINIMUM FULL FORM, WIDE LEAVES
28	Hemerocallis fulva 'STELLA D'ORO' DAYLILY	1 GALLON	3 PIP MINIMUM

Alliance DESIGN GROUP, LLC
3616 Masonic Drive
Alexandria, LA 71301
Ph: 318.445.3151
Fx: 318.445.3988
Em: adg@adgllc.net
RAYMOND L. BRAUN 23269 REGISTERED LANDSCAPE ARCHITECT STATE OF LOUISIANA
WILLIAM D. TUDOR 24453 REGISTERED LANDSCAPE ARCHITECT STATE OF LOUISIANA
Waring-Braun Landscape, Inc.
Landscape Architects and Contractors
2207 Rocky Dr. Alexandria, LA 71301
Phone: 318-487-9703
CONSULTANT (IF APPLICABLE)

VETERANS ADMINISTRATION MEDICAL CLINIC
FORT POLK, LA

PROJECT NO: 11018
DRAWN: DJH
CHECKED: WAT
DATE: SEPT 2011
LAST REV:

A-102

© 2011 Alliance Design Group, LLC all rights reserved