SITE SURVEY NOTES
1) THE LOCATIONS OF UNDERGROUND AND OTHER NON-VISIBLE UTILITIES SHOWN HEREON HAVE BEEN DETERMINED FROM DATA EITHER FURNISHED BY THE AGENCIES CONTROLLING SUCH DATA, AND/OR EXTRACTED FROM RECORDS MADE AVAILABLE TO US BY THE AGENCIES CONTROLLING SUCH RECORDS. WHERE FOUND, THE SURFACE FEATURES OF SUCH LOCATIONS ARE SHOWN. THE ACTUAL NON-VISIBLE LOCATIONS MAY VARY FROM THOSE SHOWN HEREON. EACH AGENCY SHOULD BE CONTACTED RELATIVE TO THE PRECISE LOCATION OF ITS UNDERGROUND INSTALLATION PRIOR TO ANY RELIANCE UPON THE ACCURACY OF SUCH LOCATIONS SHOWN HEREON, INCLUDING PRIOR TO EXCAVATION AND DIGGING.

2) CERTAIN FEATURES, I.E. FENCES, WALLS, DRAIN INLETS, ETC. MAY BE EXAGGERATED IN SCALE FOR CLARITY.

LEGEND

- SEWER MANHOLE – SEWER LINE
- WATER LINE
- DRAIN MANHOLE – DRAIN LINE
- DRAIN INLET – DRAIN LINE
- ELECTRICAL MANHOLE – ELECTRICAL LINE (UNDGRND)
- GAS LINE
- OXYGEN LINE
- CHILLED WATER PIPE SUPPLY
- CHILLED WATER PIPE RETURN
- SEWER CLEANOUT
- WATER VALVE
- PI VALVE
- ELECTRIC BOX
- STREET LIGHT
- SIGN
- SMALL TREE
- LARGE PALM TREE

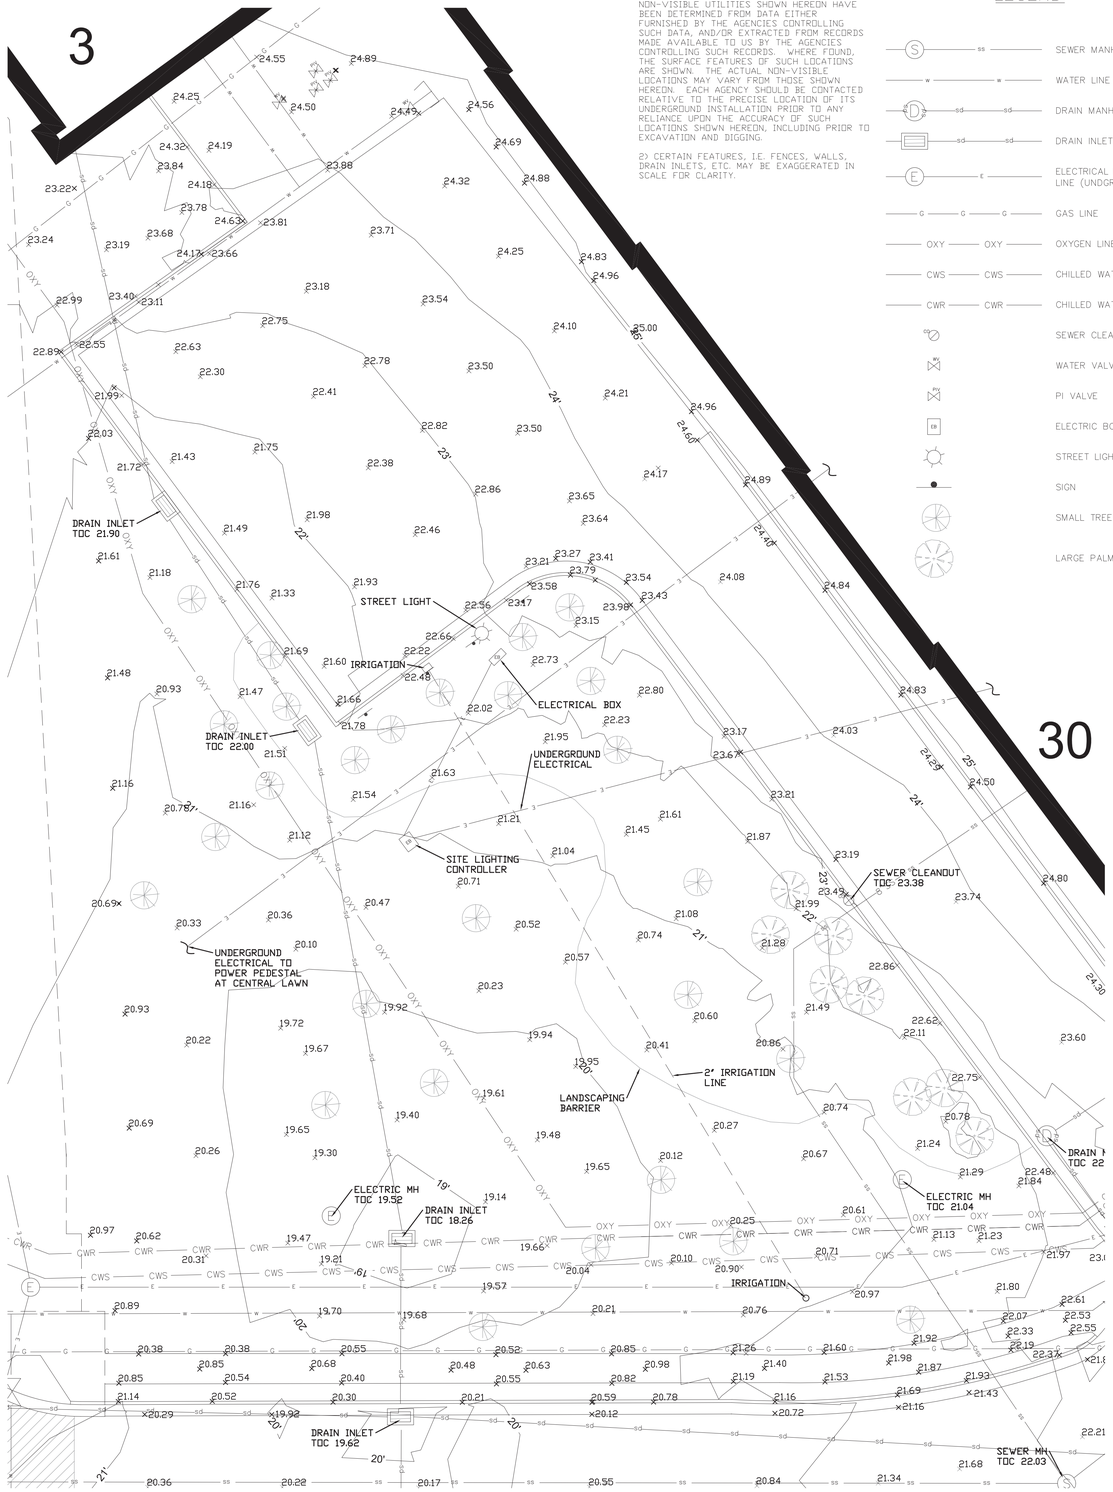

1 C201 **SITE SURVEY**
SCALE: 1" = 10'-0"

DEMOLITION/EROSION CONTROL GENERAL NOTES

1) INSTALL SILT FENCE PER SILT FENCE DETAIL 6/C203 ALONG CONSTRUCTION FENCE WHEN OVER SOIL/SOD AND ALONG ALL CURBS WITHIN CONSTRUCTION FENCE BOUNDARY.

2) PROVIDE EROSION PROTECTION AT ALL DRAIN INLETS WITHIN CONSTRUCTION FENCE BOUNDARY.

3) REMOVE ANY SMALL TREE AS REQUIRED TO ACCOMMODATE NEW CONSTRUCTION AND UTILITIES.

4) ANY PALM TREE THAT INTERFERES WITH CONSTRUCTION SHALL BE PROFESSIONALLY RELOCATED.

5) PROVIDE TREE PROTECTION FOR ANY LARGE PALM TO REMAIN.

6) SEE STRUCTURAL FOR SUBSURFACE PREPARATION

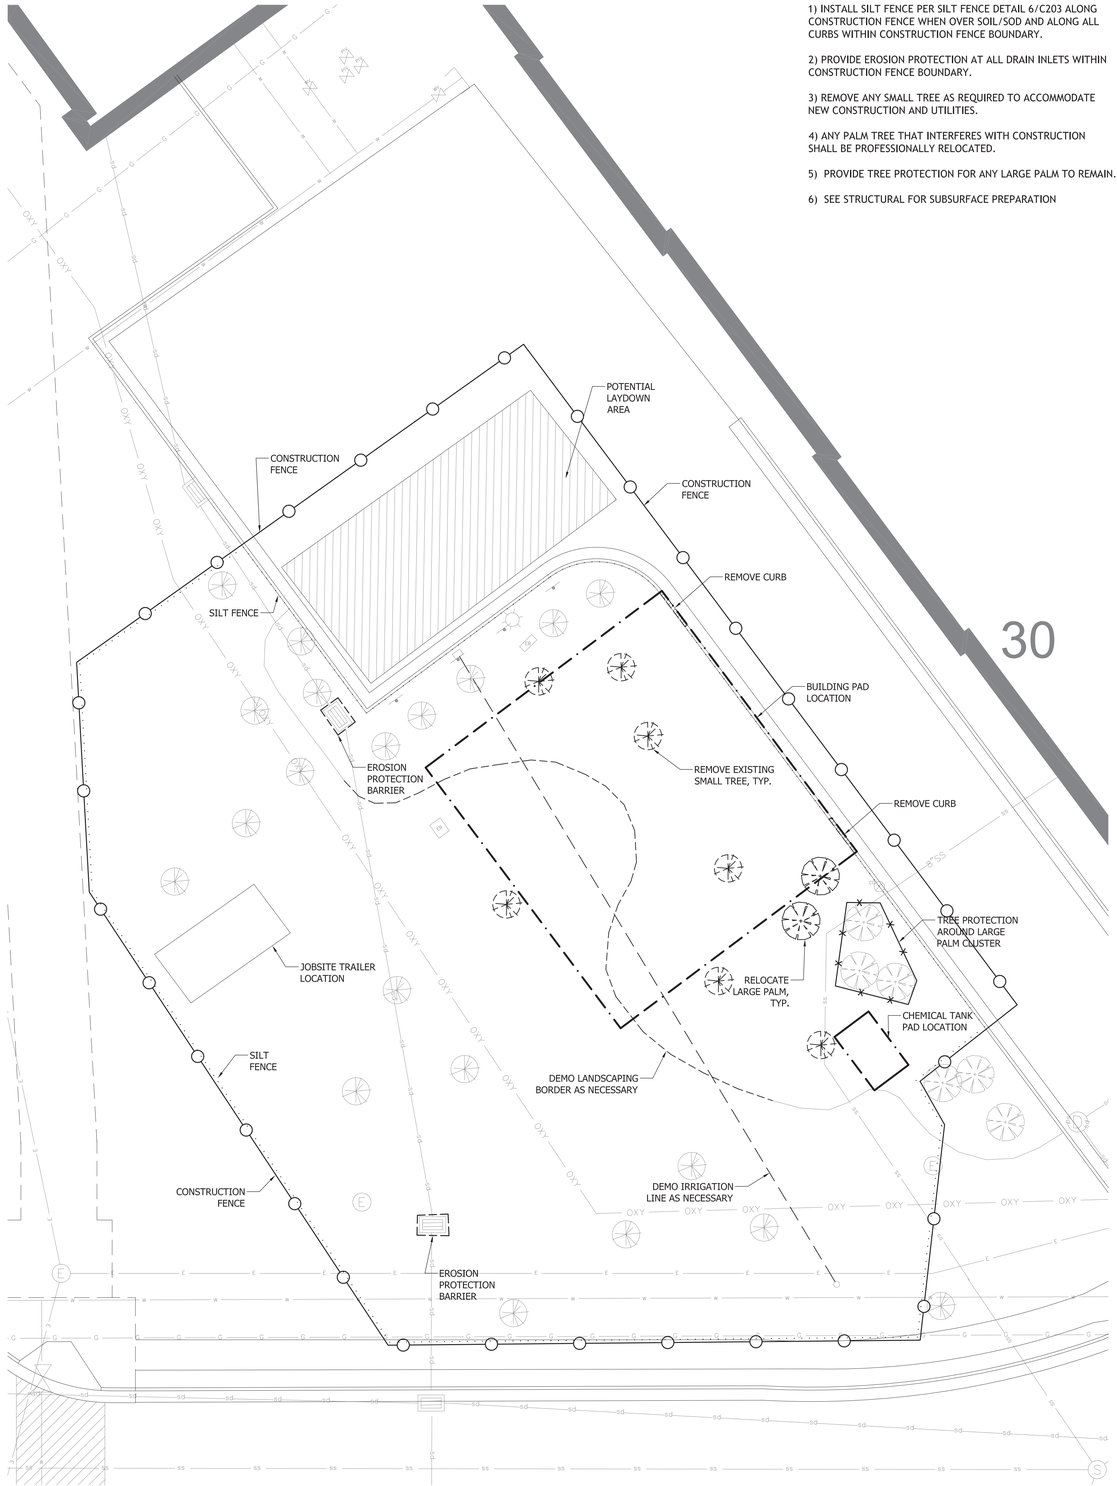

2 C201 **DEMOLITION AND EROSION CONTROL PLAN FOR CONSTRUCTION**
SCALE: 1" = 10'-0"

Revisions	Date

Consultants:

Seal: STATE OF MISSISSIPPI — CHARLES LEON PUGH — LICENSED PROFESSIONAL ENGINEER — 20774

A/E:

ROYAL ENGINEERS & CONSULTANTS, LLC
4298 ELYSIAN FIELDS AVENUE
NEW ORLEANS, LOUISIANA 70122
www.royalengineering.net

Approved:
PROGRAM MANAGER, PROJECTS
SAFETY/INDUSTRIAL HYGIENE
HEALTH SYSTEM SPECIALIST
MAINTENANCE SUPERVISOR
MAINTENANCE FOREMAN
MAINTENANCE FOREMAN

Drawing Title: SITE SURVEY AND DEMOLITION PLAN

Project Title: **VA Gulf Coast Decontamination Unit**

Date: 07/02/2015
Project No.: 520-13-136

Approved: Service Engineer
Approved: Service Director
Building Number
Checked: MP
Drawn: IP
Location: VAMC BILOXI, MS

DRAWING NO.: **C201**
Dwg. Of

Office of Facilities
Department of Veterans Affairs

VA FORM 08-6231, DEC 1989