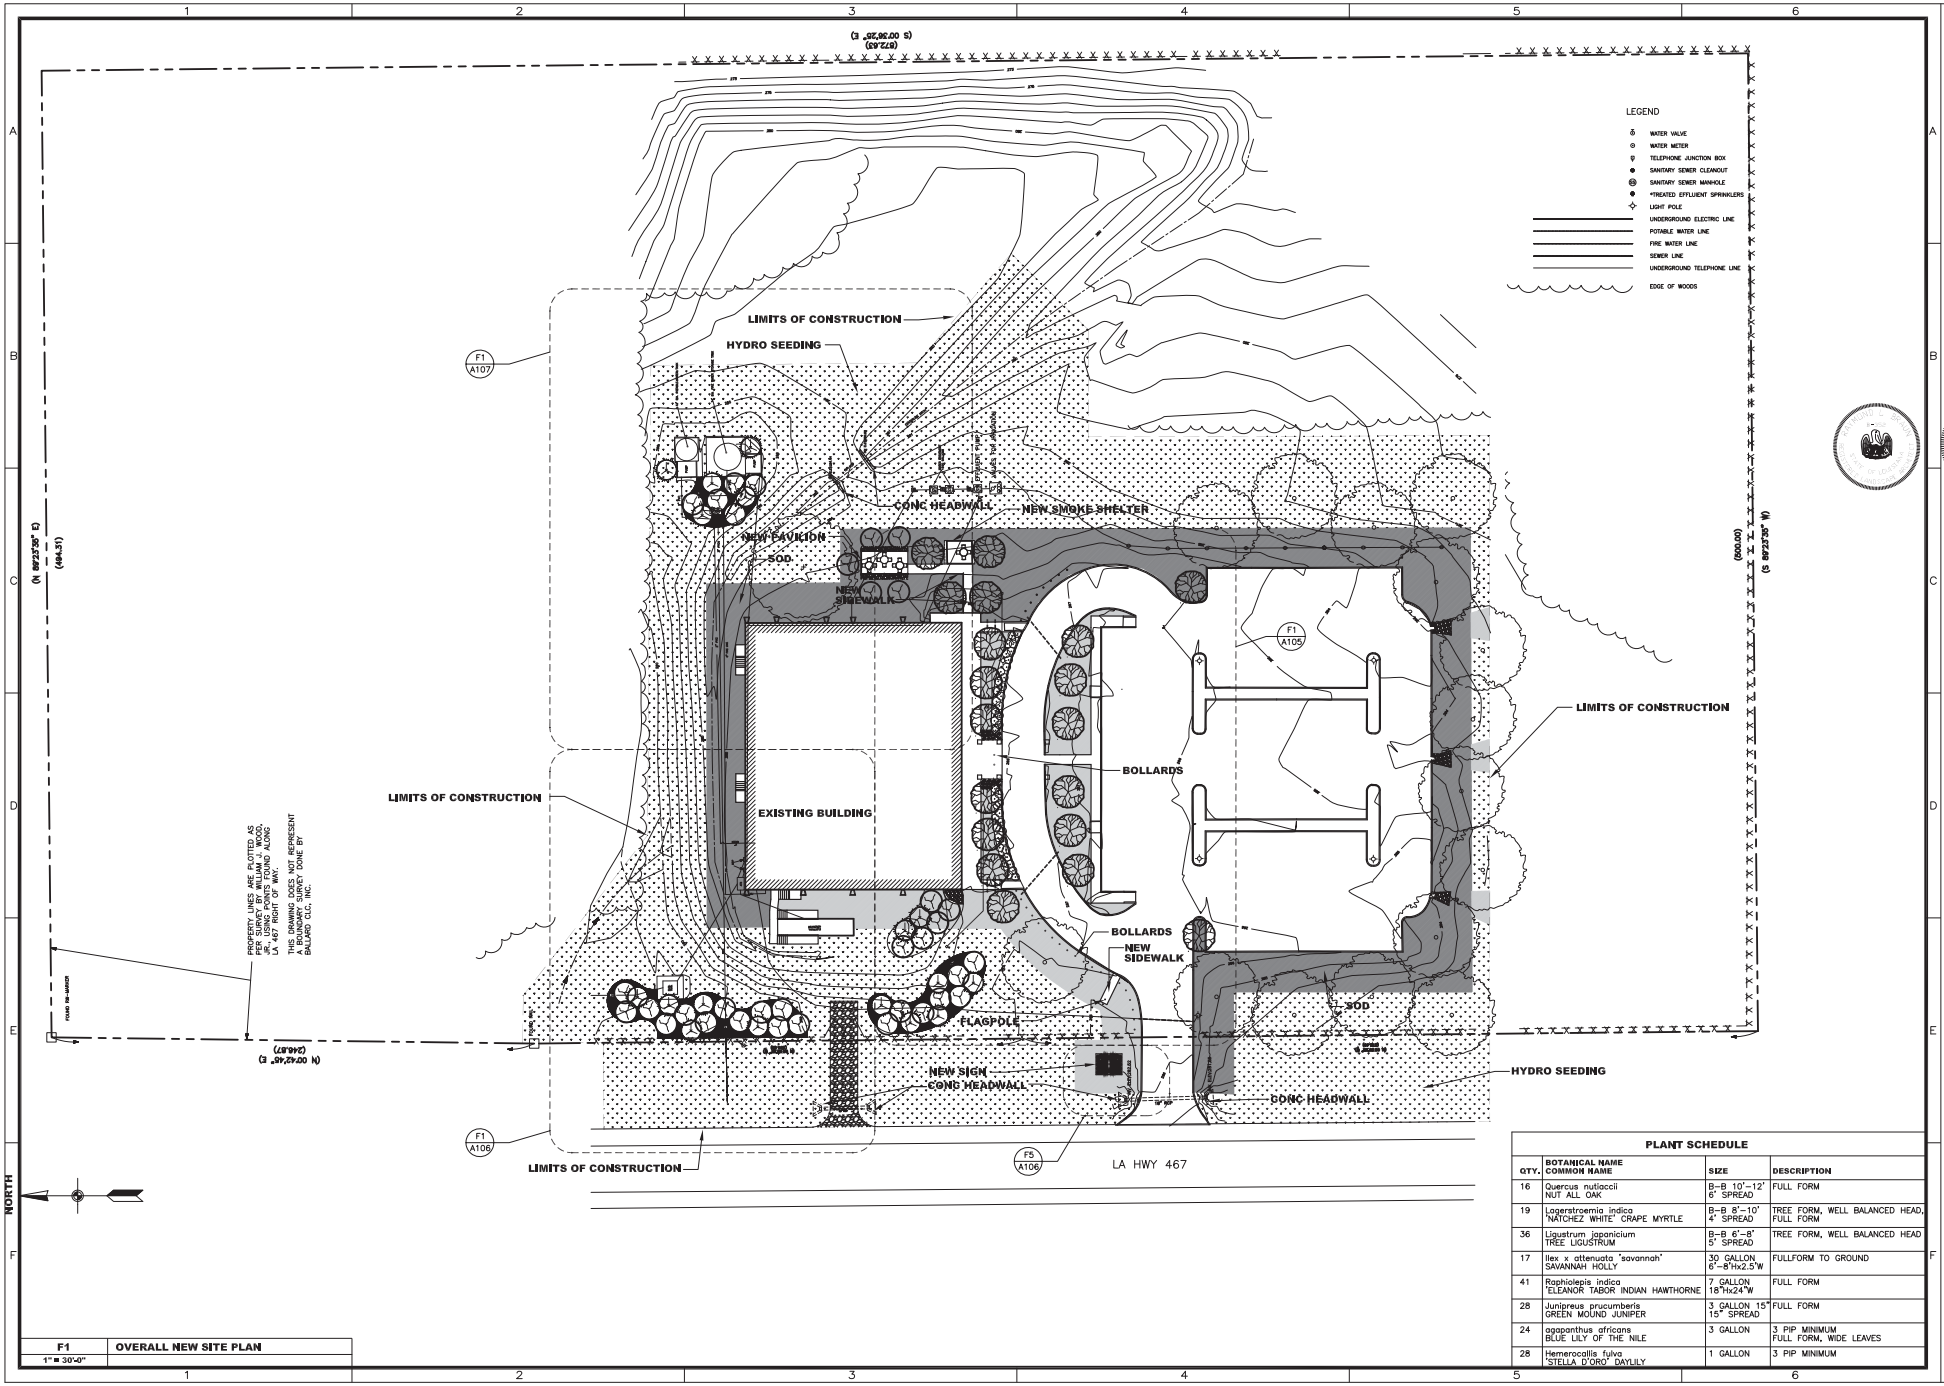

PLANT SCHEDULE			
QTY.	BOTANICAL NAME COMMON NAME	SIZE	DESCRIPTION
16	Quercus nutiaccii NUT ALL OAK	B-B 10'-12' 6" SPREAD	FULL FORM
19	Lagerstroemia indica 'NATCHEZ WHITE' CRAPE MYRTLE	B-B 8'-10' 4" SPREAD	TREE FORM, WELL BALANCED HEAD, FULL FORM
36	Ligustrum japonicium TREE LIGUSTRUM	B-B 6'-8' 5' SPREAD	TREE FORM, WELL BALANCED HEAD
17	Ilex x attenuata 'savannah' SAVANNAH HOLLY	30 GALLON 6'-8"Hx2.5'W	FULLFORM TO GROUND
41	Raphiolepis indica 'ELEANOR TABOR' INDIAN HAWTHORNE	7 GALLON 18"Hx24"W	FULL FORM
28	Juniperus prucumberis GREEN MOUND JUNIPER	3 GALLON 15" 15" SPREAD	FULL FORM
24	agapanthus africans BLUE LILY OF THE NILE	3 GALLON	3 PIP MINIMUM FULL FORM, WIDE LEAVES
28	Hemerocallis fulva 'STELLA D'ORO' DAYLILY	1 GALLON	3 PIP MINIMUM

F1 — OVERALL NEW SITE PLAN
1" = 30'-0"

Alliance
DESIGN GROUP, LLC
3616 Masonic Drive
Alexandria, LA 71301
Ph: 318.445.3151
Fx: 318.445.3988
Em: adg@adgllc.net

Waring-Braun Landscape, Inc.
Landscape Architects and Contractors
2307 Jackson Street, Alexandria, LA 71301
Phone 318-487-4703
CONSULTANT (IF APPLICABLE)

VETERANS ADMINISTRATION MEDICAL CLINIC
FORT POLK, LA

PROJECT NO: 11018
DRAWN: DJH
CHECKED: WAT
DATE: SEPT 2011
LAST REV:

A-102

© 2011 Alliance Design Group, LLC. All rights reserved.