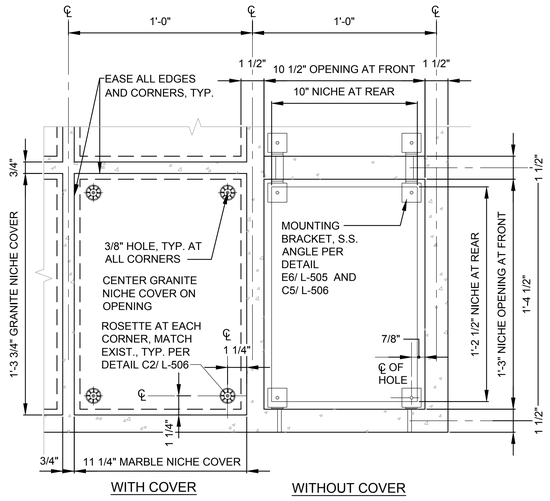

C1 / L-504 — TYPICAL COLUMBARIUM NICHE COVER DETAIL

SCALE: 3"=1'-0"

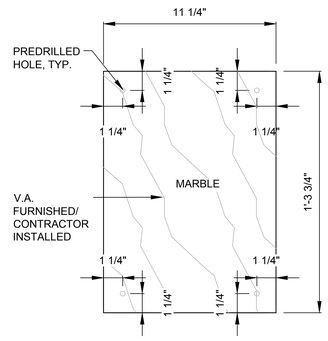

FRONT ELEVATION

C2 / L-504 — ENLARGED COLUMBARIUM NICHE COVER DETAIL

SCALE: 3"=1'-0"

NOTE:
ALL HARDWARE SHALL BE STAINLESS STEEL: SUPPLIED AND INSTALLED BY CONTRACTOR.

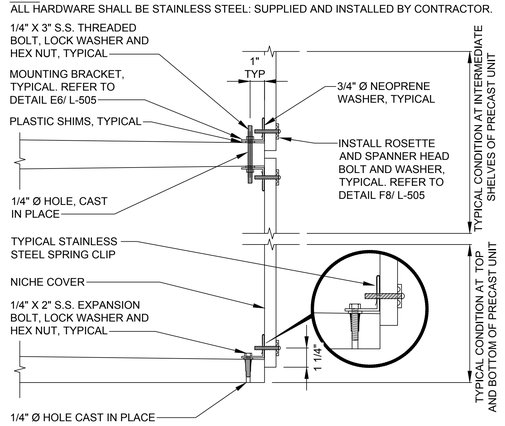

SECTION

C5 / L-504 — COLUMBARIUM NICHE COVER ATTACHMENT

SCALE: 3"=1'-0"

CONTRACTOR TO PROVIDE SHOP DRAWINGS FOR ALL CONNECTIONS AND ANCHORING METHODS

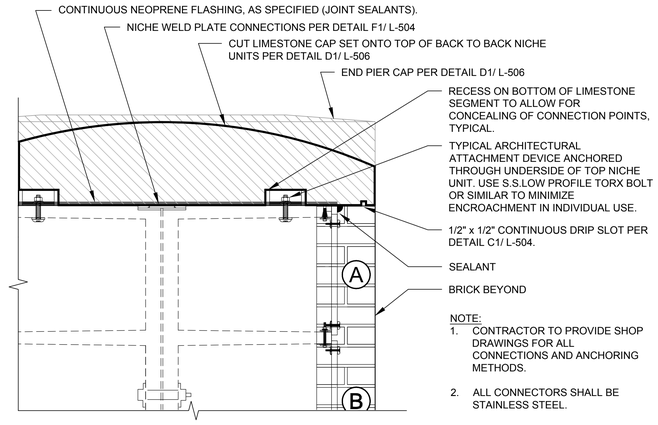

NOTE:
1. CONTRACTOR TO PROVIDE SHOP DRAWINGS FOR ALL CONNECTIONS AND ANCHORING METHODS.
2. ALL CONNECTORS SHALL BE STAINLESS STEEL.

SECTION

C7 / L-504 — NICHE CONNECTIONS TO LIMESTONE CAP

SCALE: 1 1/2"=1'-0"

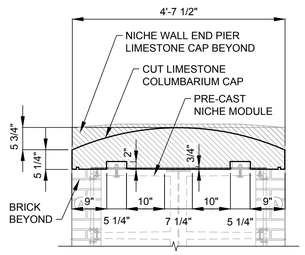

NICHE WALL CAP SECTION

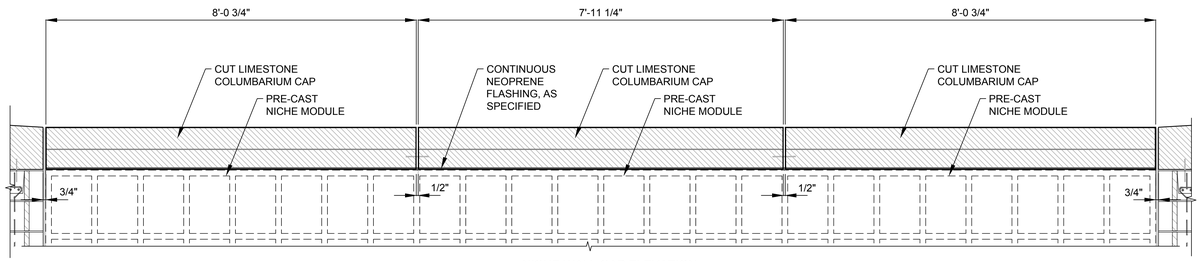

NICHE WALL CAP ELEVATION

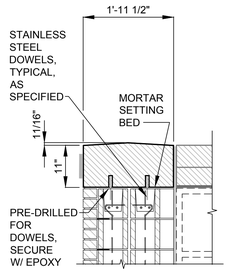

END PIER CAP SECTION

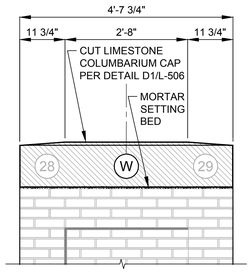

END PIER CAP ELEVATION

NOTES:
1. CONTRACTOR TO PROVIDE SHOP DRAWINGS TO SHOW ANCHORING METHODS AND EXPANSION JOINT LOCATIONS AND METHODS.
2. CUT LIMESTONE COMPONENTS TO BE ONE SOLID PIECE OF LIMESTONE, SMOOTH FINISH AND FINE GRAIN. LIMESTONE COLOR SHALL CLOSELY MATCH EXISTING NICHE WALL CAPS.
3. NUMBERS TO BE CAST BRONZE AND ADHERED TO THE LIMESTONE COMPONENTS.
4. LIMESTONES COMPONENTS TO HAVE STEEL INSERTS TO PROVIDE FOR BOLTED CONNECTIONS TO NICHE UNITS WITH STAINLESS STEEL FASTENERS. ALL CAP PIECES TO BE LEVELED USING STAINLESS STEEL BEARING SHIMS. SUBMIT SAMPLES OF EACH UNIT TYPE (FULL SIZE).
5. LIMESTONE CAPS ARE TO BE DOWELED USING SMOOTH STAINLESS STEEL DOWELS.
6. PROVIDE CONTINUOUS WATERPROOF MEMBRANE BELOW ALL LIMESTONE CAPS AND SETTING BEDS.

D1 / L-504 — LIMESTONE CAP COMPONENTS

SCALE: 3/4"=1'-0"

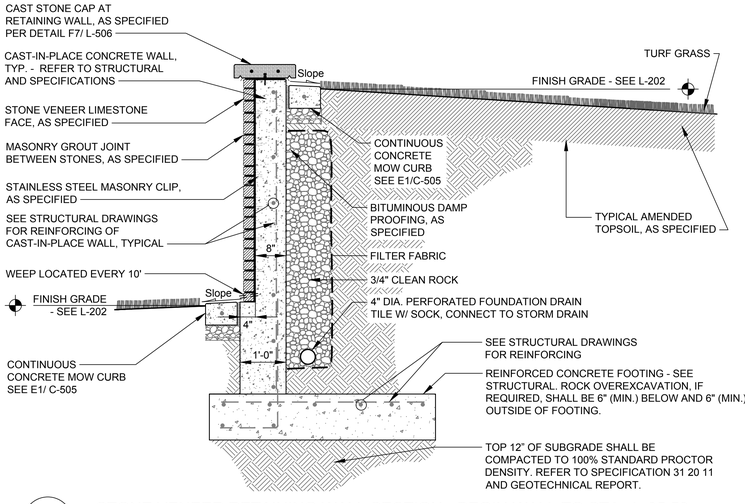

F1 / L-202 — STONE VENEER RETAINING WALL SECTION - BEGIN WALL TO STA. 1+35.50

SCALE: 3/4"=1'-0"

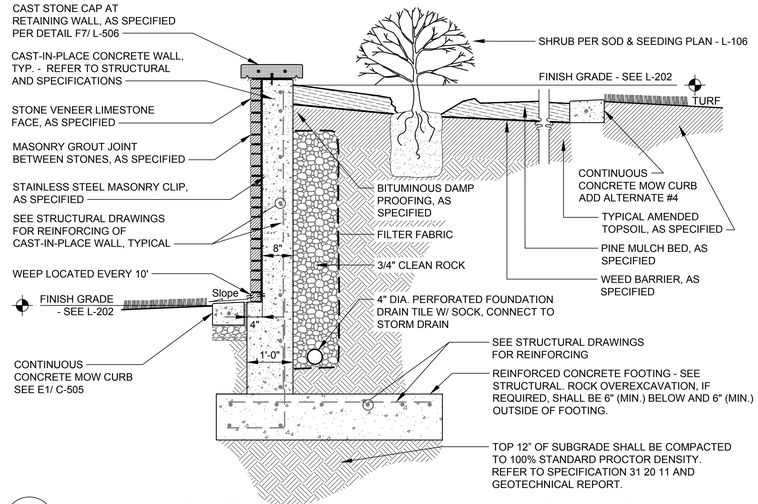

F3 / L-202 — STONE VENEER RETAINING WALL SECTION - STA. 1+35.50 TO END OF WALL

SCALE: 3/4"=1'-0"

NOTE: FOR CAST STONE CAP JOINT - SEE SIMILAR DETAIL F9/ C-509

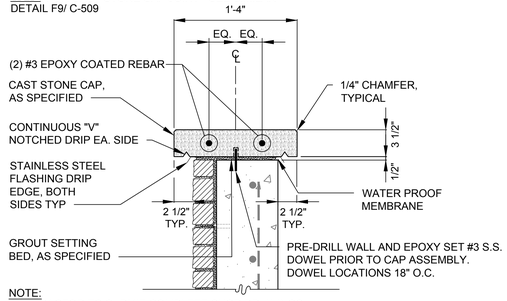

NOTE:
CONTRACTOR TO SUBMIT COMPLETE SHOP DRAWINGS WITH DIMENSIONS OF ALL CAP STONES FOR FIELD PLACEMENT AND VERIFICATION.

F7 / L-202 — STONE VENEER RETAINING WALL SECTION

SCALE: 11/2"=1'-0"

BID DOCUMENTS

Revisions:	Date

CONSULTANTS:

Terracon Consulting Engineers and Scientists, 110 12th St. North, Birmingham, AL 35203, p (205) 942-1289, f (205) 443-5302

Shelmerdine Surveying Company, P.A.

PEAKS TO PLAINS DESIGN, LANDSCAPE ARCHITECTURE/URBAN PLANNING/CIVIL ENGINEERING, 404 NORTH 31ST STREET, SUITE 405, BILLINGS, MONTANA 59101, (406) 294-9499 - (406) 294-9470 FAX, WWW.PEAKSTOPLAINS.COM

Aqua Engineering Inc. Innovative Water Solutions, 370 E. Horsetooth Road, Building 7-202, Fort Collins, CO 80525-3190, 970.226.8699 office, 970.226.3660 fax, www.aquaengineering.com

3202 West Main, Suite C, Rapid City, South Dakota 57702, phone:605.343.9606 fax:605.341.7395

Albertson Engineering Inc.

REGISTERED LANDSCAPE ARCHITECT, 8395, JESSICA L. HEIKES, SOUTH DAKOTA

ARCHITECT/ENGINEERS:

FOURFRONT DESIGN INC, 517 7th street, rapid city sd 57701, p 605.342.9470, f 605.342.2377, www.4front.biz

Drawing Title	COLUMBARIUM DETAILS #3 AND RETAINING WALL SECTIONS
Approved: Project Director	
Project Title	SALISBURY NATIONAL CEMETERY GRAVESITE EXPANSION
Location	SALISBURY NATIONAL CEMETERY SALISBURY, NC
Date	7/22/16
Checked	EH
Drawn	AW
Project Number	876CM3021
Building Number	N/A
Drawing Number	L-506
Dwg.	53 of 63

NCA DESIGN AND CONSTRUCTION SERVICE

Department of Veterans Affairs

VA FORM 08-6231

three inches = one foot
one and one half inches = one foot
one inch = one foot
three quarters inch = one foot
one half inch = one foot
three eighths inch = one foot
one quarter inch = one foot
one eighth inch = one foot
10-1696 vo nca idiq\696.044 salisbury nc gravesite expansion\Drawings\Landscape\Sheets\876CM3021-L-506.dwg 7-21-16 12:48:42 PM AWiege