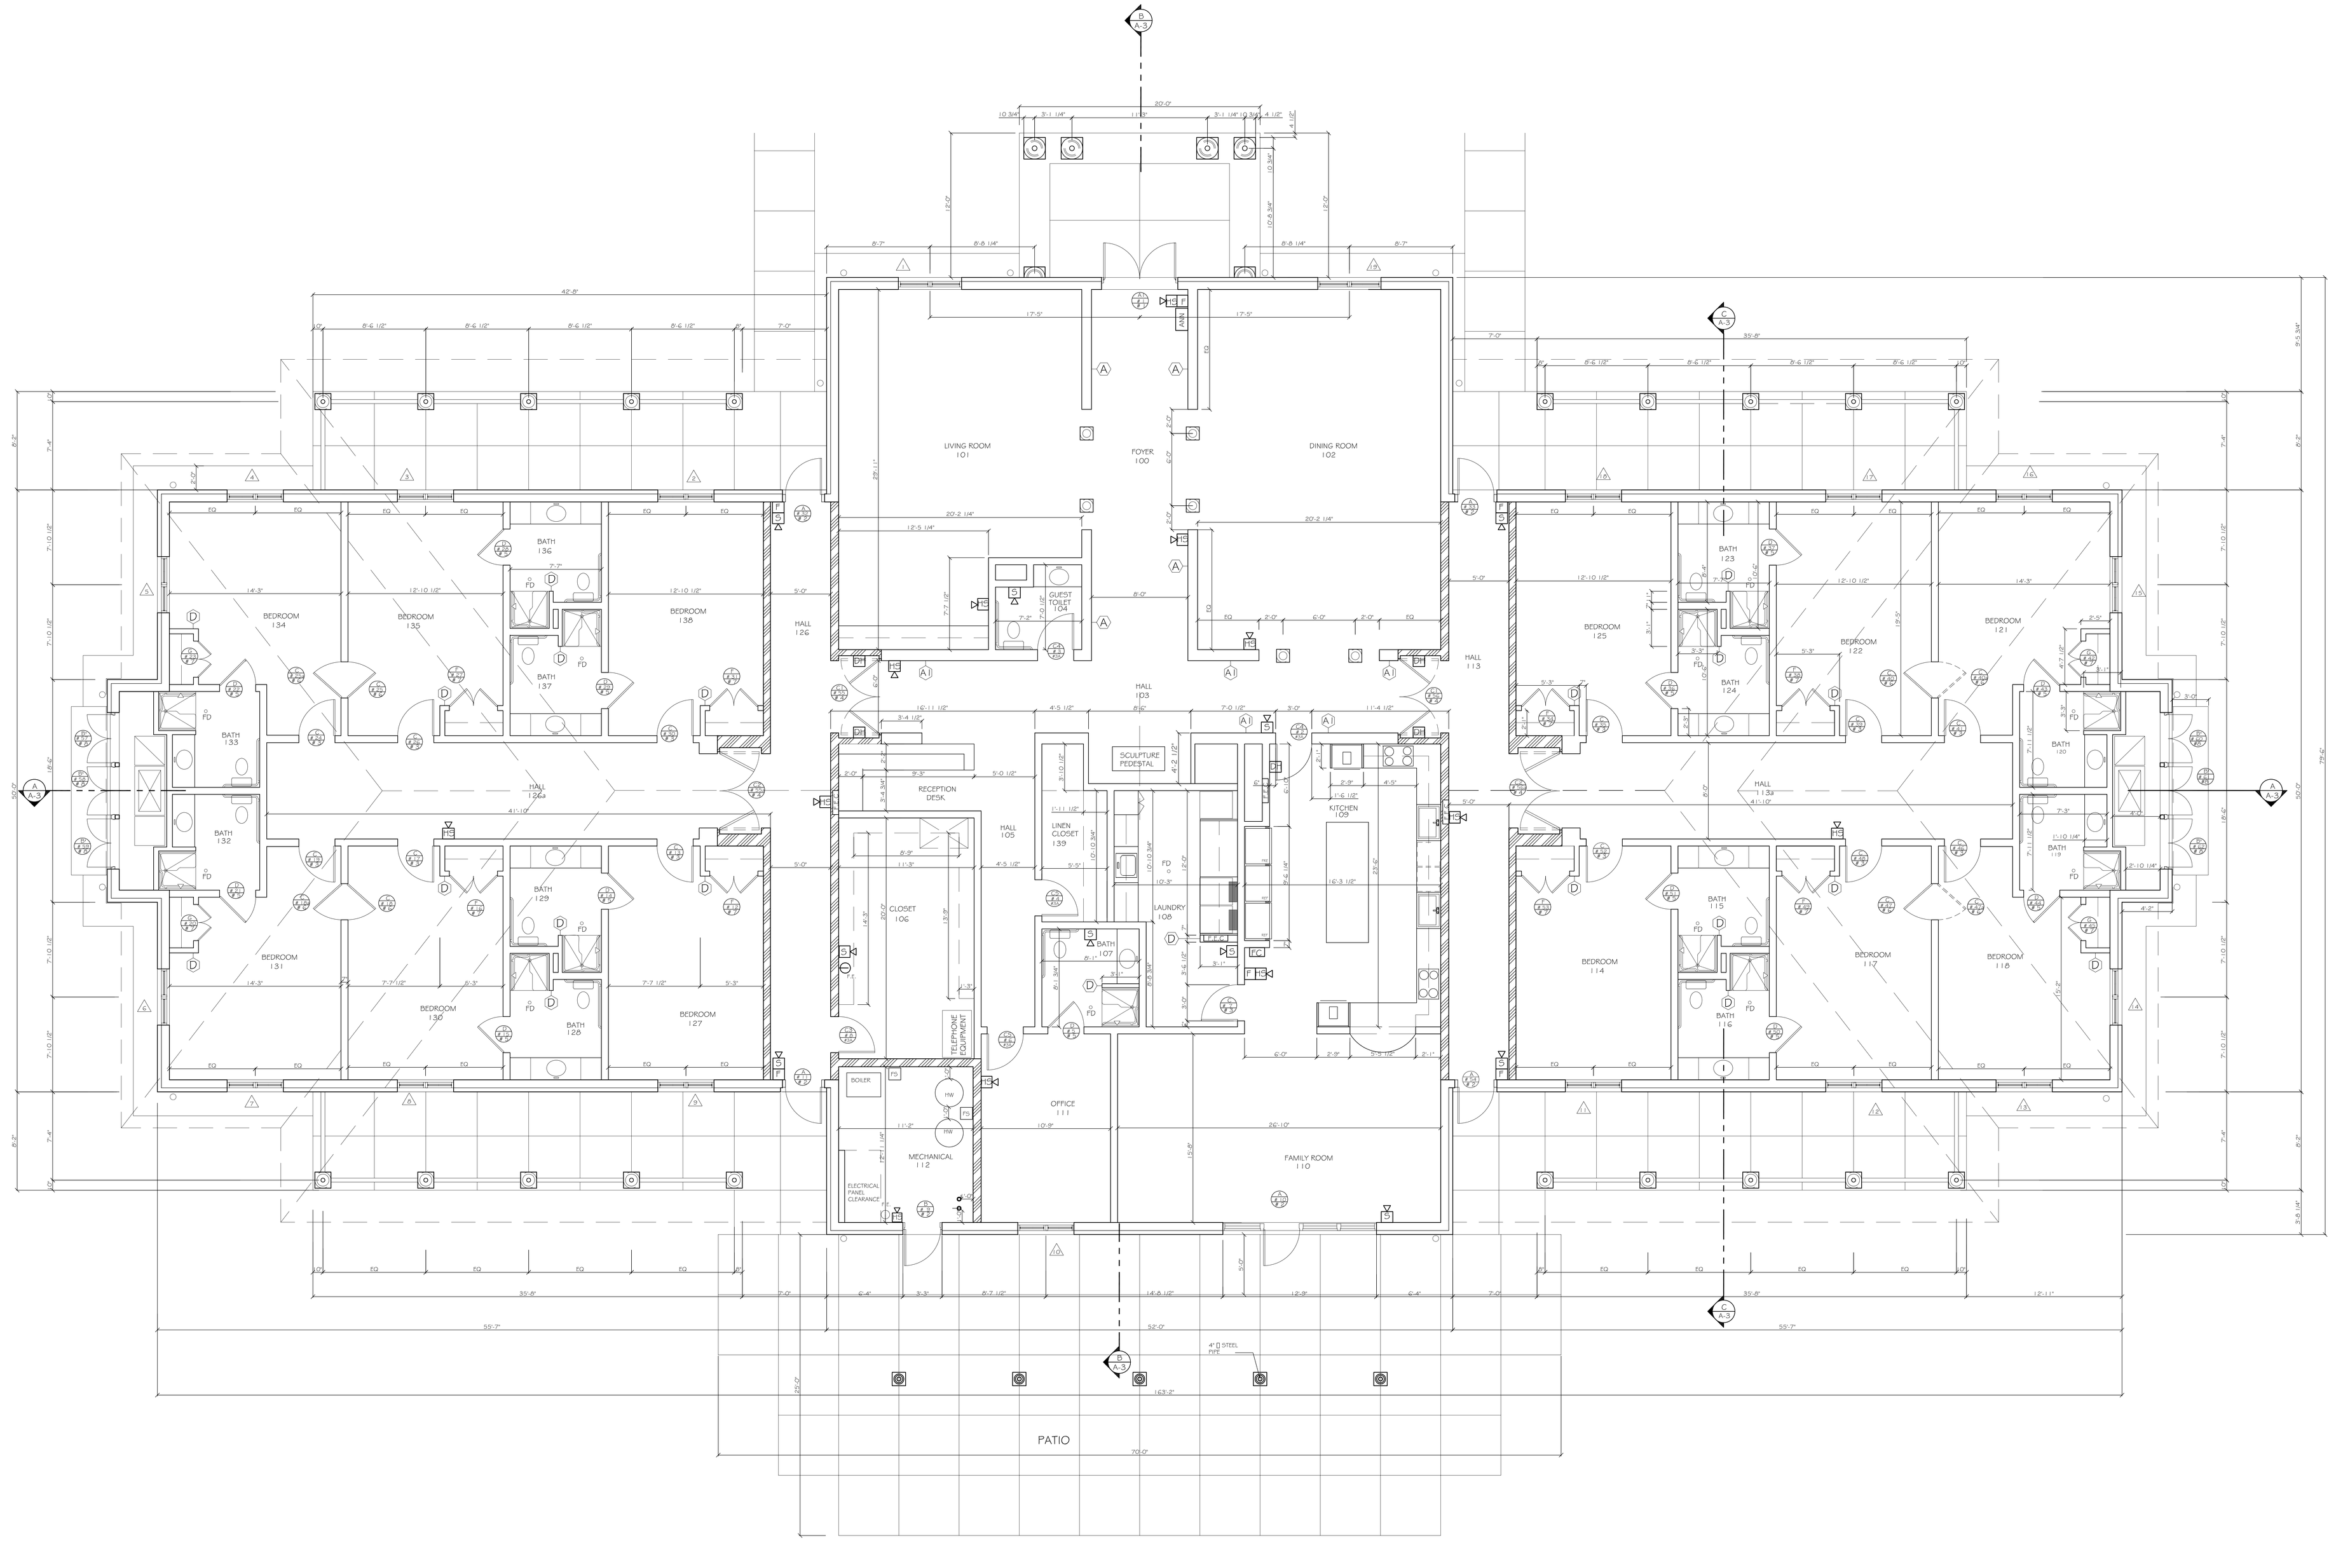

DESIGNTECH ASSOCIATES
ARCHITECTS + DESIGNERS

Fisher House Foundation, Inc.

DESIGNTECH ASSOCIATES
ARCHITECTS + DESIGNERS
1501 Broadway suite 700A
New York , New York 10036
212-944-7775 Fax 212-944-7803

AKF engineers
1501 BROADWAY, SUITE 700
NEW YORK, NY 10036
212.354.5656 TEL 212.354.5668 FAX
NEW YORK · PHILADELPHIA · PRINCETON · MEDFORD/NJ

HTK HOROWITZ TAYLOR KUSHKAKI
STRUCTURAL ENGINEERS
16286 Dorinson Street - Suite #200
Poway, CA 92064-8810
(858) 679-8989 - Fax (858) 679-8909

Draper Aden Associates
Engineering • Surveying • Environmental Services
phone 804.264.2228 / fax 804.264.8773 / mobile 804.937.6717
www.daa.com

LEGEND

- BEARING WALLS AND PARTITIONS SEE FLANS AND SECTIONS
- CMU WALL 8" THICK/ 2HR FIRE RATED
- 2HR FIRE RATED PARTITIONS
- SECTION — Section # / Sheet #
- ELEVATION — Elev. # / Sheet #
- DOOR DETAILS — Door types # / Door Hardware set #
- WINDOW #
- FIRE EXTINGUISHER + CAB
- WALL HUNG FIRE EXTINGUISHER
- F.A MANUAL PULL STATION
- F.A VISUAL STROBE DEVICE (WALL MTD. ,80" AFF)
- F.A SPEAKER/ STROBE (WALL MTD. ,80"AFF)
- SMOKE DETECTOR
- THERMAL DETECTOR
- PHOTOELCTRIC SMOKE DETECTOR
- EXIT LIGHT
- DOOR HOLD OPEN DEVICE REQUIRES POWER, FEED AND INTERCONNECT TO FIRE ALARM SYSTEM
- ADA MINI HORNSTROBE, WALL
- SD STORM DRAIN
- FD FLOOR DRAIN

REVISION	DATE	DESCRIPTION

PROJECT

PROPOSED FISHER HOUSE
PROTOTYPE 12 BEDROOM

DRAWING

FLOOR PLAN

SCALE	FLOOR	DRAWING No.
1/4"=1'-0"		A - 1
DATE		

DESIGNTECH ASSOCIATES ARCHITECTS + DESIGNERS
ANY UNAUTHORIZED USE OF THESE PLANS WILL BE PROSECUTED