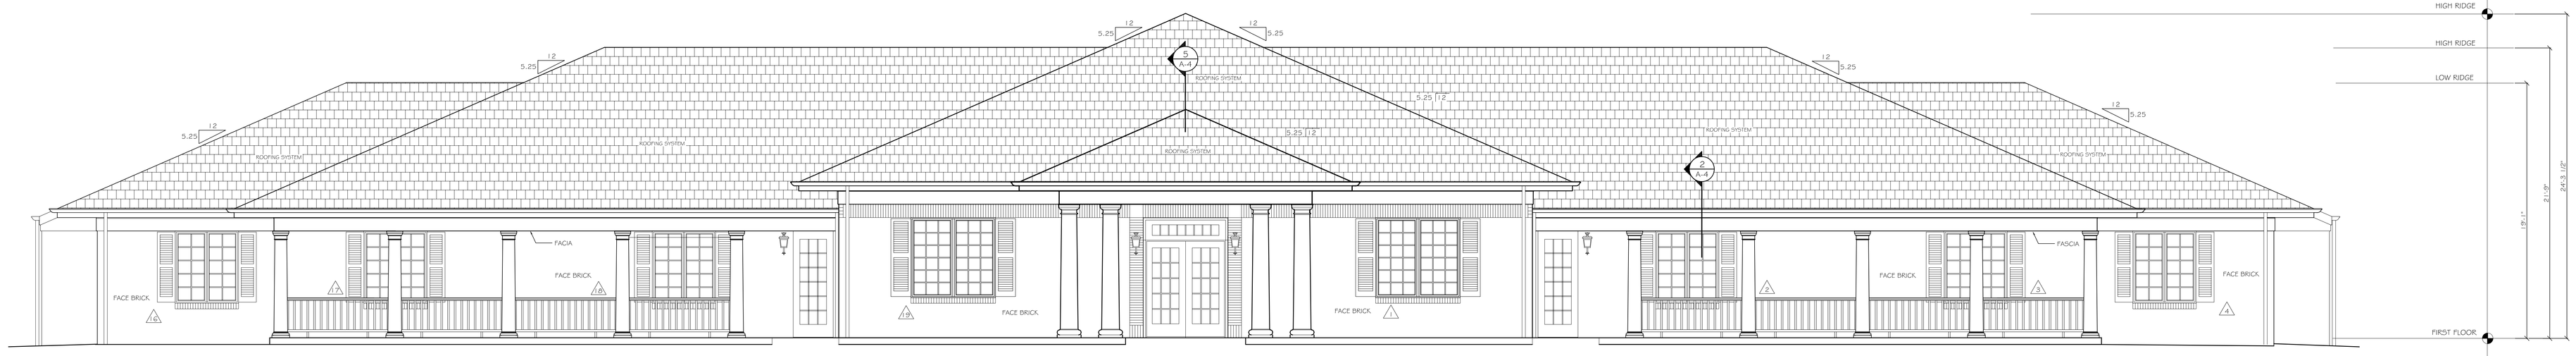

FRONT ELEVATION

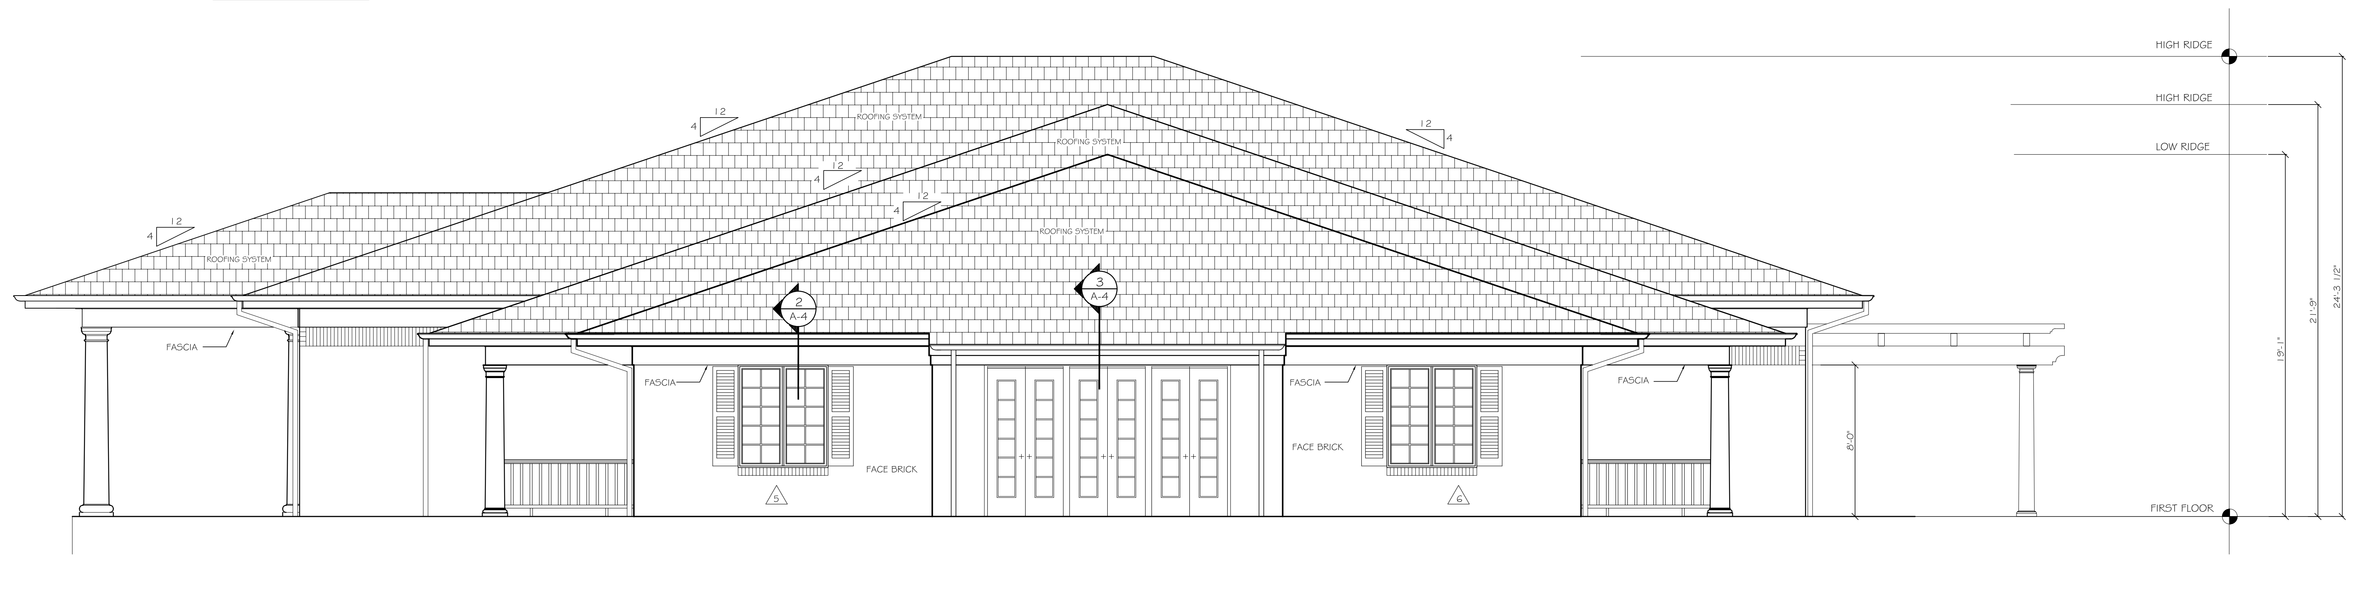

EAST ELEVATION

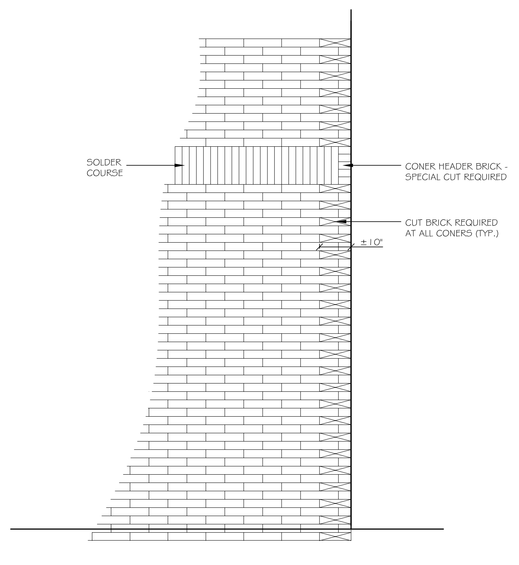

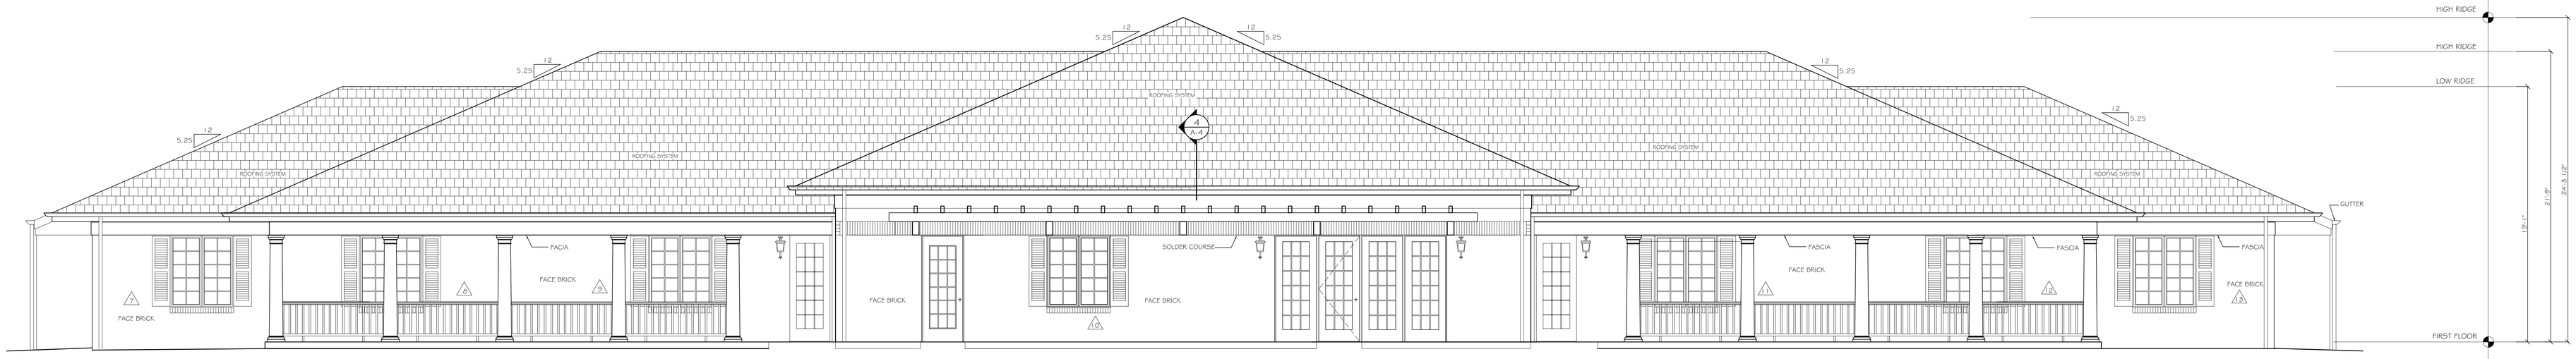

REAR ELEVATION

WEST ELEVATION

Fisher House Foundation, Inc.

DESIGNTECH ASSOCIATES
ARCHITECTS + DESIGNERS
1501 Broadway suite 700A
New York , New York 10036
212-944-7770 Fax 212-944-7803

A K F engineers
1501 BROADWAY, SUITE 700
NEW YORK, NY 10036
212.354.5656 TEL 212.354.5668 FAX
NEW YORK - PHILADELPHIA - PRINCETON - MEXICO CITY

HTK HOROWITZ TAYLOR KUSHKAKI
STRUCTURAL ENGINEERS
14288 Danielson Street - Suite #200
Poway, CA 92064-8813
(858) 679-8989 - Fax (858) 679-8959

Draper Aden Associates
Engineering • Surveying • Environmental Services
phone 804.264.2228 / fax 804.264.8773 / mobile 804.937.6717
www.daa.com

GENERAL NOTES

All exterior trim, fascias, decorative wood columns, pergola structure and shutters shall be Western Red Cedar-Paint Grade Smooth

Paint : Benjamin Moore
Primer : Fresh Start Moorwhite
Penetrating Alkyd Primer(100)
Finish : 2 Coats Moore's House Paint (110)
Brilliant White

All soffits and porch front canopy ceilings
Finish : Same as above except low luster eggshell finish

Gutters/Leaders - Equal to "Rutland" gutter supply Orlando FL
6" round single bead galvanized steel gutters with facia mounted stamped hangers.
3" x 4" square leader pipes complete with elbows and pipe straps.
leader pipes to be connected to subsurface storm drainage system
Paint : Benjamin Moore
Primer : Iron clad alkyd low lustre enamel (C 163)
Finish : 2 Coats Impervo Alkyd High Gloss Enamel (133)
(C 163 primer only on weathered Galv. Metal)

Exterior Decorative Shutters - Timberlane
Style : Louvers 2 1/2" fixed
Toptrule rails 2 1/2"
Mid rail 3 1/2"
Bottom Rail 5"
(Louver Pitch 20 degrees, Louver spacing 2 1/2" o.c. Top/Bottom 3/8", Western Red Cedar. Paint per Exterior Trim.)

REVISION	DATE	DESCRIPTION

PROJECT

PROPOSED FISHER HOUSE
PROTOTYPE 12 BEDROOM

DRAWING

BUILDING ELEVATIONS

SCALE	FLOOR	DRAWING No.
1/4"=1'-0"		A-2
DATE		

DESIGNTECH ASSOCIATES ARCHITECTS + DESIGNERS 1501 BROADWAY NEW YORK, NY 10036