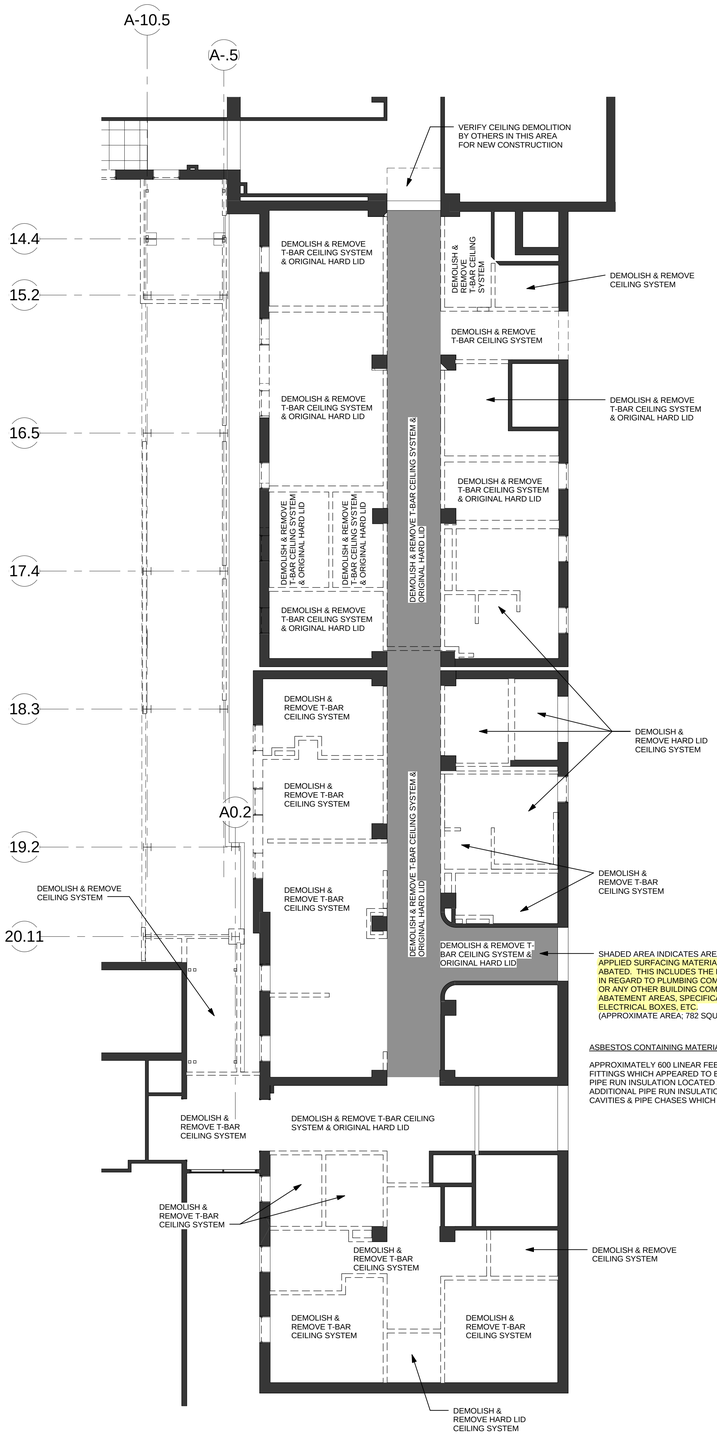

2 Ground Floor Ceiling Demolition
1/8" = 1'-0"

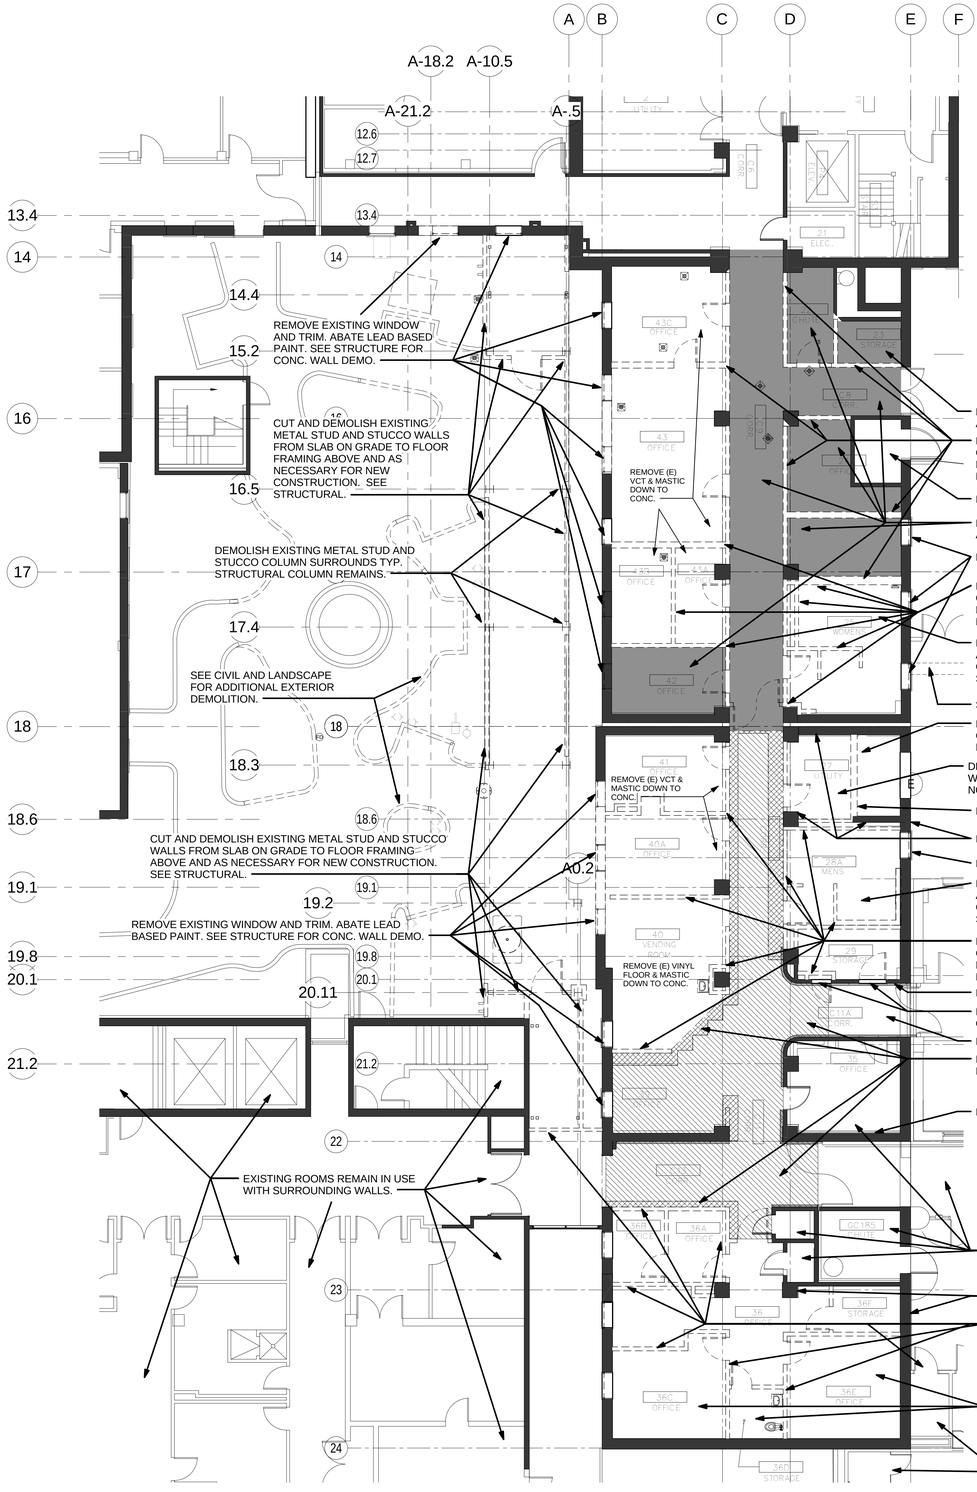

1 Ground Floor Demolition plan
1/8" = 1'-0"

DEMOLITION NOTES

1. THE FIRE ALARM SYSTEM IN OCCUPIED AREAS SHALL REMAIN ACTIVE DURING DEMOLITION AND CONSTRUCTION PHASES OF THIS PROJECT. THE FIRE ALARM SYSTEM CONTRACTOR SHALL BE ON SITE DURING DEMOLITION TO ENSURE THE FIRE ALARM SYSTEM IS MAINTAINED IN WORKING ORDER ON A DAILY BASIS. PROVIDE TEMPORARY WIRING, CONDUIT, PROGRAMING, TESTING, AND ALL WORK AS NEEDED TO MAINTAIN FIRE ALARM SYSTEM IN OCCUPIED AREAS.
2. REMOVE AND ABATE ASBESTOS CONTAINING MATERIAL, SEE SPECIFICATIONS. APPROXIMATELY 600 LINEAR FEET OF PIPE RUN INSULATION & FITTINGS WHICH APPEARED TO BE TYPICAL TO VARIOUS AREAS OF PIPE RUN INSULATION LOCATED ABOVE CEILINGS & IN WALL CAVITIES. ADDITIONAL PIPE RUN INSULATION MAY BE PRESENT IN WALL CAVITIES & PIPE CHASES WHICH WERE NOT ACCESSIBLE.
3. LEAD CONTAINING MATERIALS AND LEAD BASED PAINT WERE FOUND ON INTERIOR AND EXTERIOR WINDOW CASINGS, SASH, AND APRONS. ABATE AS NECESSARY. SEE SPECIFICATION.
4. THERE IS AN EXISTING TOPPING SLAB OR TERRAZZO ON THE EXISTING STRUCTURAL CONCRETE FLOOR. EXISTING METAL STUD AND PLASTER WALLS ARE TO THE STRUCTURAL SLAB BELOW; PLASTER LATH EXTENDS INTO THE TOPPING SLAB. SAW CUT AND REMOVE A PORTION OF THE TOPPING SLAB AS NECESSARY TO REMOVE WALLS. PATCH DEPRESSION IN TOPPING SLAB LEFT BY WALL REMOVAL LEVEL WITH ADJACENT FLOOR. GRIND ROUGH SPOTS AND TAPER PATCH TO TRANSITION TO DIFFERING LEVELS.

FULLY SPRINKLERED

REVISED	2/7/12
REVISED	4/6/12
Revisions:	Date

CONSULTANTS:

ARCHITECT/ENGINEERS:

VanWoert Bigotti architects
1400 s. virginia st suite c
reno, nevada 89502
p:775.328.1010
f: 775.328.1020
info@vwbarchitects.com

Drawing Title: DEMOLITION PLANS

Approved: Project Director

Project Title: VA SIERRA NEVADA HEALTH CARE SYSTEM - CANTEEN RELOCATION DESIGN - RENO, NEVADA

Location: 975 KIRMAN AVE., RENO, NEVADA 89502

Date: 06 JAN. 2012 | Checked: JMT | Drawn: JMT

Project Number: 654-11-227

Building Number: 1

Drawing Number: 1-AD1.0

Dwg. 1 of 22

Office of Construction and Facilities Management

Department of Veterans Affairs

VA FORM 08-6231