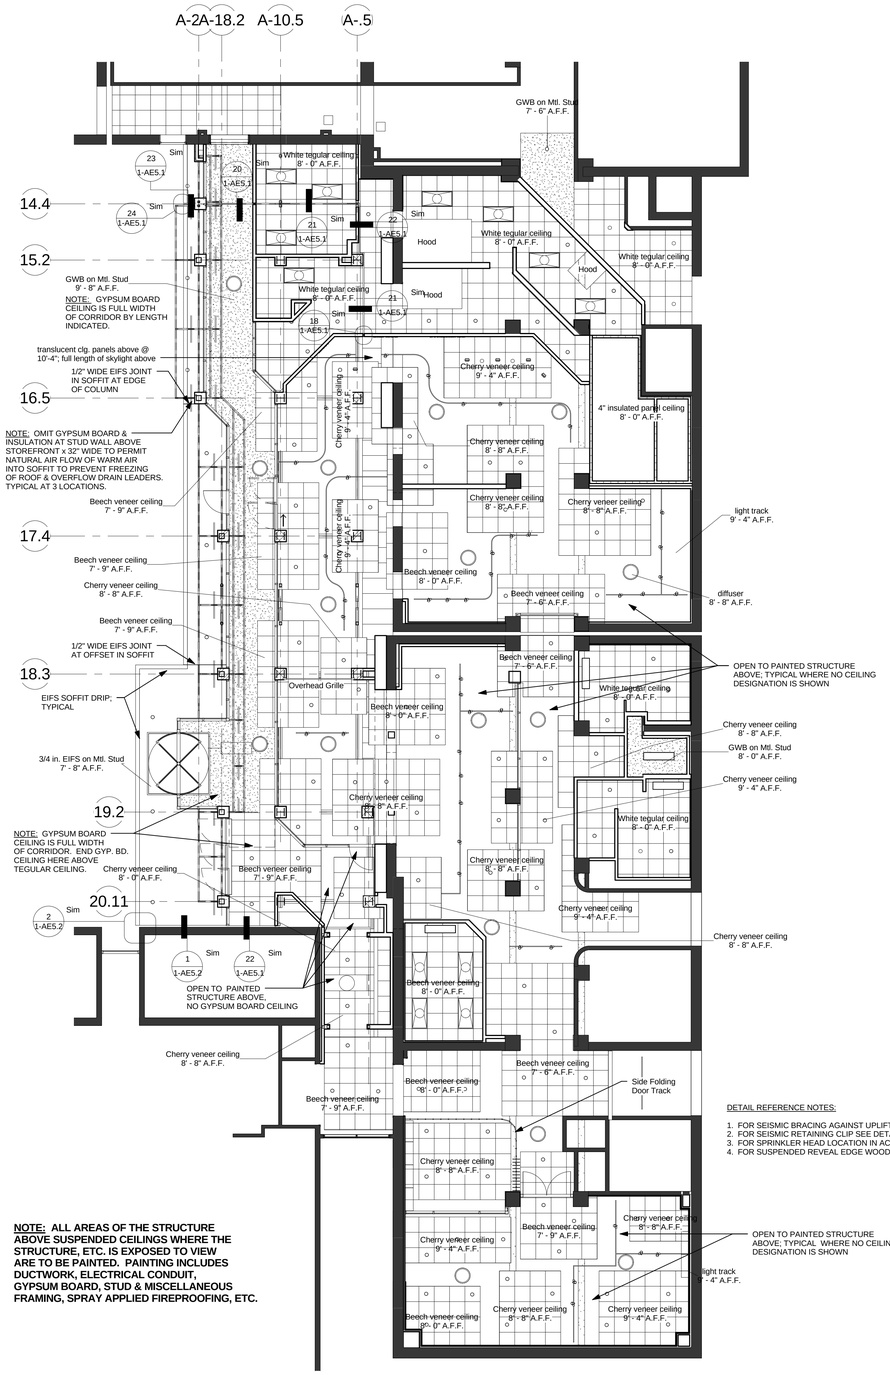

NOTE: ALL AREAS OF THE STRUCTURE ABOVE SUSPENDED CEILINGS WHERE THE STRUCTURE, ETC. IS EXPOSED TO VIEW ARE TO BE PAINTED. PAINTING INCLUDES DUCTWORK, ELECTRICAL CONDUIT, GYPSUM BOARD, STUD & MISCELLANEOUS FRAMING, SPRAY APPLIED FIREPROOFING, ETC.

DETAIL REFERENCE NOTES:

1. FOR SEISMIC BRACING AGAINST UPLIFT SEE DETAIL 4 / 1-AE1.3
2. FOR SEISMIC RETAINING CLIP SEE DETAIL 5 / 1-AE1.3.
3. FOR SPRINKLER HEAD LOCATION IN ACOUSTICAL CEILING SEE DETAIL 6 / 1-AE1.3.
4. FOR SUSPENDED REVEAL EDGE WOOD VENEER CEILING 'CLOUD' SEE DETAIL 7 / 1-AE1.3.

2 Dimension Ground Floor
1/8" = 1'-0"

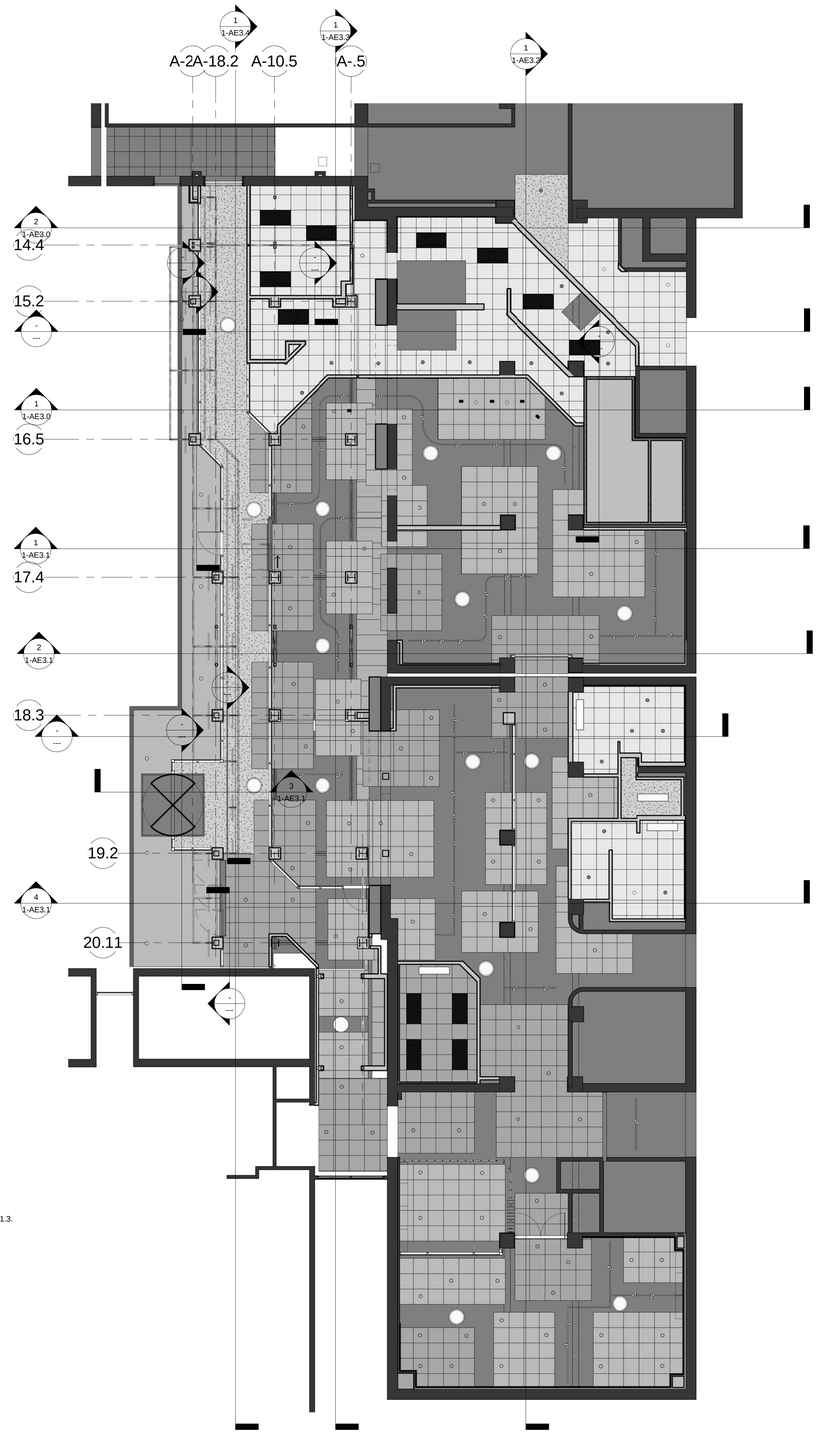

1 Ground Floor
1/8" = 1'-0"

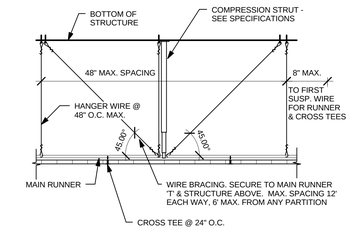

3 SEISMIC BRACING AGAINST UPLIFT
1" = 1'-0"

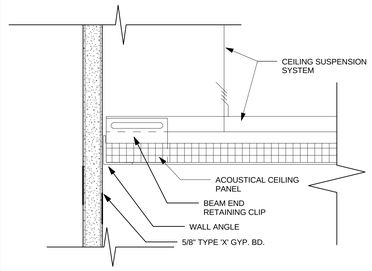

4 SEISMIC RETAINING CLIP
6" = 1'-0"

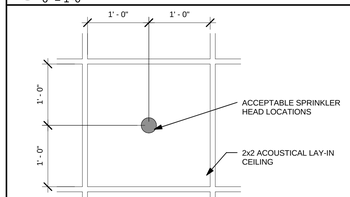

NOTE: ONCE A SPRINKLER HEAD LAYOUT POINT HAS BEEN SELECTED, THE SPRINKLER HEADS SHALL BE LAID OUT IN A UNIFORM GRID PATTERN. (I.E. HEADS SHALL BE LOCATED IN THE SAME PLACE IN EACH CEILING TILE IN THE ROOM.)

5 SPRINKLER HEAD LOCATIONS
1" = 1'-0"

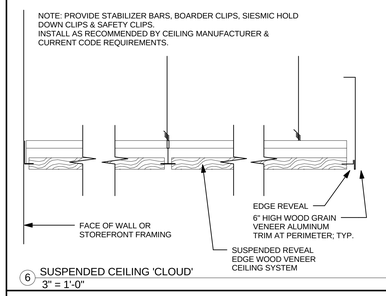

6 SUSPENDED CEILING 'CLOUD'
3" = 1'-0"

FULLY SPRINKLERED

REVISED	1/25/12
Revisions:	Date

CONSULTANTS:

ARCHITECT/ENGINEERS:

VanWoert Bigotti architects
1400 s. virginia st suite c
reno, nevada 89502
p: 775.328.1010
f: 775.328.1020
info@vwbarchitects.com

Drawing Title	REFLECTED CEILING PLANS AND DETAILS
Approved: Project Director	
Project Title	VA SIERRA NEVADA HEALTH CARE SYSTEM - CANTEEN RELOCATION DESIGN - RENO, NEVADA
Location	975 KIRMAN AVE., RENO, NEVADA 89502
Date	06 JAN. 2012
Checked	JMT
Drawn	JMT
Project Number	654-11-227
Building Number	1
Drawing Number	1-AE1.3
	Dwg. 5 of 22

Office of Construction and Facilities Management

Department of Veterans Affairs

VA FORM 08-6231