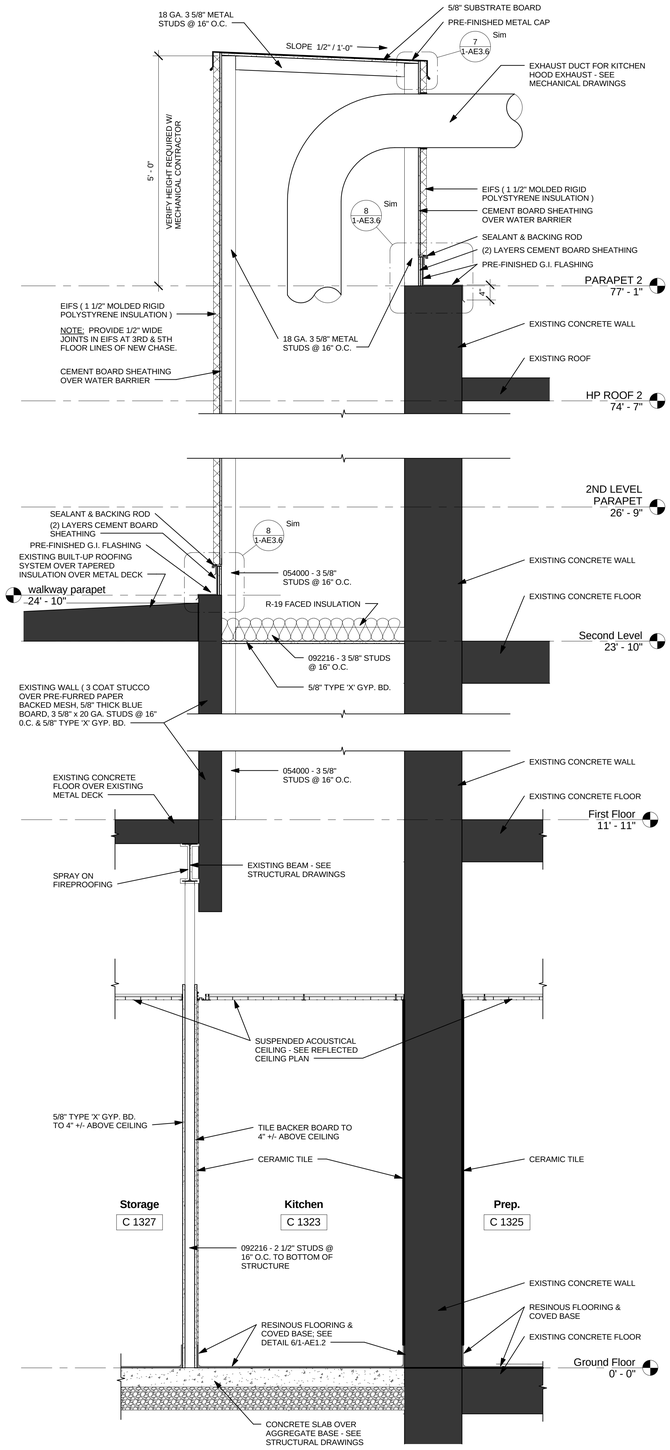

1 WALL SECTION AT 14.2 @ STORAGE
3/4" = 1'-0"

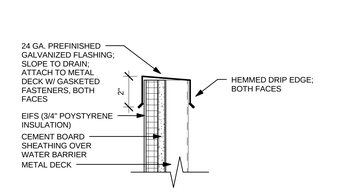

4 HEAD FLASHING AT MECHANICAL SCREEN
3" = 1'-0"

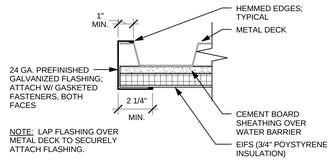

5 EDGE FLASHING AT MECHANICAL SCREEN
3" = 1'-0"

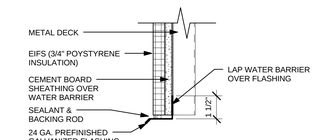

6 BOTTOM FLASHING AT MECHANICAL SCREEN
3" = 1'-0"

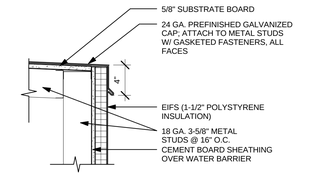

7 METAL CAP EDGE DETAIL AT CHASE WALL
1 1/2" = 1'-0"

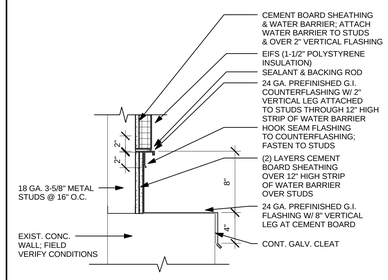

8 BASE FLASHING AT CHASE WALL
1 1/2" = 1'-0"

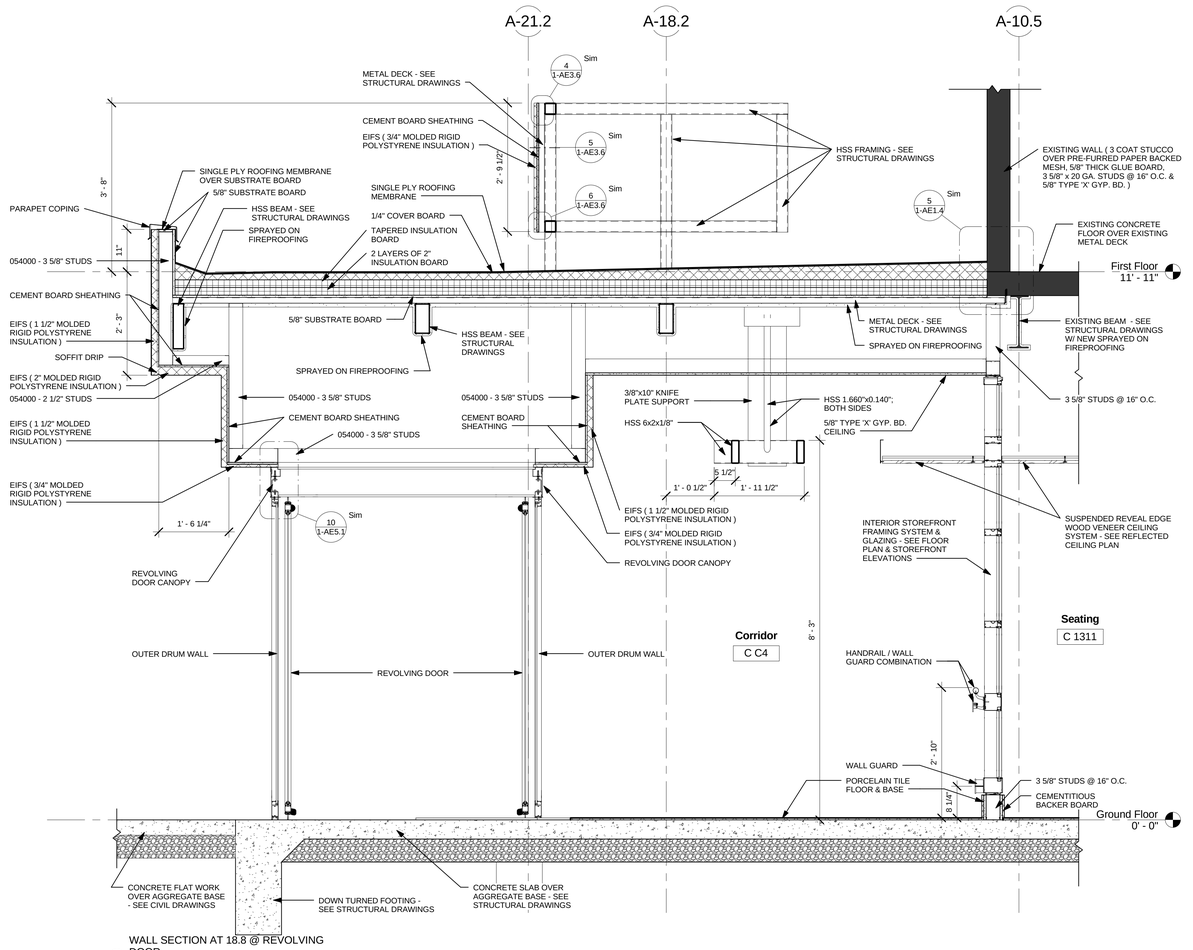

2 WALL SECTION AT 18.8 @ REVOLVING DOOR
3/4" = 1'-0"

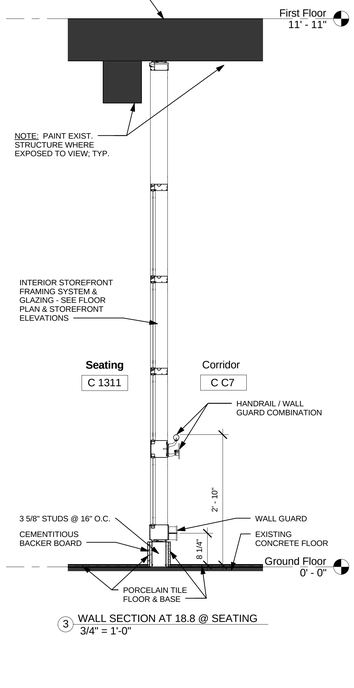

3 WALL SECTION AT 18.8 @ SEATING
3/4" = 1'-0"

FULLY SPRINKLERED

REVISED	2/02/12
Revisions:	Date

CONSULTANTS:

ARCHITECT/ENGINEERS:

VanWoert Bigotti architects
1400 s. virginia st suite c
reno, nevada 89502
p: 775.328.1010
f: 775.328.1020
info@vwbarchitects.com

Drawing Title	WALL SECTIONS
Approved: Project Director	
Project Title	VA SIERRA NEVADA HEALTH CARE SYSTEM - CANTEEN RELOCATION DESIGN - RENO, NEVADA
Location	975 KIRMAN AVE., RENO, NEVADA 89502
Date	06 JAN. 2012
Checked	JMT
Drawn	HDF
Project Number	654-11-227
Building Number	1
Drawing Number	1-AE3.6
	Dwg. 14 of 22

Office of Construction and Facilities Management

Department of Veterans Affairs

VA FORM 08-6231