CC=CONTRACTOR SUPPLIED/CONTRACTOR INSTALLED
VC=VA SUPPLIED/CONTRACTOR INSTALLED
VV=VA SUPPLIED/VA INSTALLED

EQUIPMENT SCHEDULE

CC	VC	VV	ITEM#	QTY.	DESCRIPTION	MANUFACTURER	MODEL	REMARKS	PLUMBING REQUIREMENTS: WATER COLD	WATER HOT	WASTE DIR.	WASTE INDIR.	GAS SIZE	GAS BTU	PLUMBING REMARKS	ELECTRICAL REQUIREMENTS: 120VAC	208VAC	240VAC	1-PHASE	3-PHASE	LOAD	ELECTRICAL REMARKS
●			K 01	1LT.	STORAGE SHELVING	INTERMETRO	BTAC SERIES															
	●		K 02	1LT.	DUNNAGE RACKS	BENCHMASTER	BCS SERIES															
		●	K 03		BIB RACK	BY VENDOR																
		●	K 04		CO2 TANKS	BY VENDOR																
●			K 05		CO2 SECURE ASSY.	BY G.C.																
	●		K 06	1EA.	REACH-IN FREEZER	EXISTING	RELOCATE	TRUE-T49F								●			●		13AMPS	NEMA 5-20
●			K 07	2EA.	HAND SINK	ADVANCE TABCO	7-PS-85	W/SOAP&TOWEL	1/2"	1/2"	1.5"											
●			K 08	1EA.	EYEWASH FAUCET	FISHER	12645	FOR(1)KO7	1/2"	1/2"												
	●		K 09	1EA.	U/C PROOFER	EXISTING	RELOCATE	DOYON DP6								●			●		15AMPS	NEMA 5-20
●			K 10	1EA.	S/S PREP TABLE	S/S FABRICATOR	CUSTOM	(2)SINKS				FS				●			●		15AMPS	DCO
●			K 11	2EA.	FAUCET	FISHER	3313		1/2"	1/2"												
●			K 12	3EA.	LEVER WASTE	FISHER	22209															
●			K 13	2EA.	WALL SHELVES	S/S FABRICATOR	CUSTOM															
	●		K 14	1EA.	MIXER	GLOBE	SP8									●			●		5.0AMPS	NEMA 5-15
		●	K 15	1EA.	UC FREEZER	TRUE	TUC-27F-LP									●			●		9.0AMPS	NEMA 5-15
		●	K 16	1EA.	REACH-IN REFER	EXISTING	RELOCATE	TRUE-T23								●			●		5.0AMPS	NEMA 5-15
		●	K 17	1EA.	PRESSURE FRYER	BROASTER	1800GH						3/4"	65K		●			●		15AMPS	NEMA 5-15
		●	K 18	1EA.	RANGE-6 BURNER	EXISTING	RELOCATE	VULCAN EV369.3A	W/STD.OVEN							●				●	55AMPS	NEMA 15-60
		●	K 19	1EA.	D/D COMBI OVEN	ALTO-SHAAM	7/14ESG/CT/7/14ESG/CT		3/4"	C4CONN.		FS	3/4"	91K	<2EA>	●			●		8AMPS	NEMA 5-20
●			K 20	1EA.	EXHAUST HOOD	CAPTIVE-AIRE	4824ND.PSP									●			●		15AMPS	J-BOX/LIGHTS
		●	K 21	1EA.	FIRE SYSTEM	CAPTIVE-AIRE	ANSUL.R102	INCL. K31														J-BOX
		●	K 22	1EA.	S/S WALL LINER	S/S FABRICATOR	CUSTOM	ENTIRE WALL														
	●		K 23	1EA.	INGREDIENT BINS	CAMBRO	IBS20-148															
		●	K 24	1EA.	CONVEYOR TOASTER	HATCO	TQ1800B									●			●		22AMPS	NEMA 6-20
		●	K 25	1EA.	S/S TABLE	ADVANCE TABCO	FAG-302															
		●	K 26	1EA.	ELECTRIC GRIDDLE	EXISTING	RELOCATE	KEATING 36X30FLD W/STAND								●				●	27AMPS	J-BOX
		●	K 27	1EA.	ELECTRIC FRYER	EXISTING	RELOCATE	FRYMASTER FPRE114-2CSC								●				●	39AMPS	J-BOX
		●	K 28	1EA.	WORKTOP FREEZER	TRUE	TWT-27F									●			●		9.0AMPS	NEMA 5-15
		●	K 29	1EA.	FRY WARMER	HATCO	GRFFB									●			●		6.3AMPS	NEMA 5-15
●			K 30	1EA.	EXHAUST HOOD	CAPTIVE-AIRE	4824ND.PSP									●			●		15AMPS	J-BOX
●			K 31	1EA.	FIRE SYSTEM	CAPTIVE-AIRE	ANSUL.R102															J-BOX
●			K 32	1EA.	S/S WALL LINER	S/S FABRICATOR	CUSTOM	ENTIRE WALL														
	●		K 33	1EA.	HOT FOOD CABINET	ALTO-SHAAM	1000-UP	2-DOORS								●			●		16AMPS	NEMA 5-20
●			K 34	1LT.	CORNER GUARDS	S/S FABRICATOR	CUSTOM	&ENDCAPS														
			K 35		SPARE NUMBER																	
		●	K 36	1EA.	ROTISSERIE	ALTO-SHAAM	AR-7E-DLX	CURVED GLASS								●			●		33AMPS	J-BOX
		●	K 37	1EA.	ROTISSERIE STAND	ALTO-SHAAM	FR26550															
		●	K 38	1EA.	S/S WORKTABLE	S/S FABRICATOR	CUSTOM								2EA>	●			●		15AMPS	DCO
	●		K 39	1EA.	HI-SPEED OVEN	EXISTING	RELOCATE	TURBOCHEF								●			●		30AMPS	NEMA 6-30
		●	K 40	1EA.	REFRIGERATOR	EXISTING	RELOCATE	TRUE T49-4								●			●		8AMPS	NEMA 5-15
●			K 41	2EA.	WALL SHELVES	S/S FABRICATOR	CUSTOM															
●			K 42	1EA.	SERVING COUNTER	S/S FABRICATOR	CUSTOM															
●			K 43	1EA.	COUNTER TOP	S/S FABRICATOR	CUSTOM	SEE SPECS														
●			K 44	1EA.	TRAY SLIDE	S/S FABRICATOR	CUSTOM	SEE SPECS														
●			K 45	1EA.	SNEEZE GUARD	S/S FABRICATOR	CUSTOM															
	●		K 46	1EA.	CHICKEN MERCHANDISER	FEDERAL	CH4828SS									●			●		8AMPS	NEMA 5-15
	●		K 47	1EA.	PIZZA DISPLAY	HATCO	FSD-2									●			●		12AMPS	NEMA 5-15
●			K 48	1EA.	REFRIGERATED TOP	S/S FABRICATOR	CUSTOM	REMOTE				FS				●			●		5.0AMPS	J-BOX
●			K 49	1EA.	REFRIGERATED BASE	S/S FABRICATOR	CUSTOM	REMOTE				FS				●			●		5.0AMPS	J-BOX
●			K 50	1LT.	CUTTING BOARDS	S/S FABRICATOR	CUSTOM	3/4" POLY														
●			K 51	1EA.	WORK TABLE	S/S FABRICATOR	CUSTOM															
			K 52		SPARE NUMBER																	
●			K 53	1EA.	REFRIGERATED TOP	S/S FABRICATOR	CUSTOM	REMOTE				FS				●			●		5.0AMPS	J-BOX
●			K 54	1EA.	REFRIGERATED BASE	S/S FABRICATOR	CUSTOM	REMOTE				FS				●			●		5.0AMPS	J-BOX
●			K 55	1EA.	BREAD DISPLAY	S/S FABRICATOR	CUSTOM															
●			K 56	1EA.	HOT FOOD WELLS	WELLS	MOD500TDMAF			1/2"						●			●		30AMPS	J-BOX
●			K 57	1EA.	SNEEZE GUARD	S/S FABRICATOR	CUSTOM															
●			K 58	1EA.	S/S GATE	S/S FABRICATOR	CUSTOM	W/LATCH														
			K 59		SPARE NUMBER																	
●			K 60	1EA.	TRAY RECESS SHELF	S/S FABRICATOR	CUSTOM															
●			K 61	1EA.	SERVING COUNTER	S/S FABRICATOR	CUSTOM															
●			K 62	1EA.	COUNTER TOP	S/S FABRICATOR	CUSTOM	SEE SPECS														
●			K 63	1EA.	TRAY SLIDE	S/S FABRICATOR	CUSTOM	SEE SPECS														
●			K 64	1EA.	SNEEZE GUARD	S/S FABRICATOR	CUSTOM															
●			K 65	1EA.	TRAY RECESS SHELF	S/S FABRICATOR	CUSTOM															
●			K 66	2EA.	SOUP WELLS	WELLS	SS10D-ULT					FS				●			●		5.0AMPS	J-BOX
●			K 67	1EA.	REF. DROP-IN PAN	ATLAS	WCMDL-2					FS				●			●		2.4AMPS	NEMA 5-15
			K 68		SPARE NUMBER																	
			K 69		SPARE NUMBER																	
●			K 70	1EA.	WALK-IN CLR/FZR	IMPERIAL	CUSTOM								2 PLACES	●			●		10AMPS	J-BOX
●			K 71	1EA.	EVAPORATOR COIL	IMPERIAL	CUSTOM	COOLER				FS				●			●		5.0AMPS	J-BOX
●			K 72	1LT.	COOLER SHELVING	INTERMETRO	NK SERIES															
●			K 73	1EA.	EVAPORATOR COIL	IMPERIAL	CUSTOM	FREEZER				FS										J-BOX
●			K 74	1EA.	DRAIN HEATER	BY P.C./E.C.	CUSTOM	FREEZER														
●			K 75	1LT.	FREEZER SHELVING	INTERMETRO	NK SERIES															
●			K 76	1EA.	GRAB N GO 3DR ASSY	ANTHONY	101 SERIES															
●			K 77	1EA.	GRAB N GO SHELVING	ANTHONY	101 SERIES															
●			K 78	1EA.	GRAB N GO LIGHTING	ANTHONY	101 SERIES								3 PLACES	●			●		15AMPS	J-BOX
	●		K 79	1EA.	PAN RACK	HUBERT	AS REQ'D.	MOBILE														
●			K 80	1EA.	ICE MACHINE	MANITOWOC	IY-0694N	FROM K84>	1/2"			FS				●			●		11AMPS	J-BOX
●			K 81	1EA.	REMOTE CONDENSER	MANITOWOC	JC-0895									●			●		10AMPS	J-BOX
●			K 82	1EA.	REMOTE LINE SET	MANITOWOC	RC-56															
●			K 83	1EA.	ICE BIN	MANITOWOC	B-570					FS										
●			K 84	1EA.	WATER FILTER	MANITOWOC	AR-20000	TO K80>	1/2"			FS										
			K 85		SPARE NUMBER																	
●			K 86	1EA.	SOILED DISHTABLE	S/S FABRICATOR	CUSTOM					FS										
●			K 87	1EA.	RACK SHELF	S/S FABRICATOR	CUSTOM	WALL BACKING														
●			K 88	1EA.	PRE-RINSE	FISHER	97578			1/2"	1/2"											
		●	K 89	1EA.	DISHWASHER	BY VENDOR	ECOLAB				1/2"	FS				●			●		12AMPS	J-BOX
●			K 90	1EA.	DISHWASHER HOOD	CAPTIVE AIR	VH1	500 CFM				FS										
●			K 91	1EA.	CLEAN DISHTABLE	S/S FABRICATOR	CUSTOM															
●			K 92	1EA.	S/S WALL SHELF	S/S FABRICATOR	CUSTOM	WALL BACKING														
●			K 93	1LT.	POT & PAN SHELVING	INTERMETRO	NK3 SERIES															
●			K 94	1EA.	3-COMPT. SINK	S/S FABRICATOR	CUSTOM					FS										
	●		K 95	1EA.	TRASH CONTAINER	RUBBERMAID	2620/2640	W/DOLLY														
●			K 96	2EA.	WALLSHELF/POTRACK	S/S FABRICATOR	CUSTOM	WALL BACKING														
●			K 97	3EA.	LEVER WASTE	FISHER	22209															
●			K 98	1EA.	PRE-RINSE	FISHER	97578	WALL BACKING		1/2"	1/2"											
●			K 99	1EA.	FAUCET	FISHER	98930			1/2"	1/2"											
			K 100		SPARE NUMBER																	
			K 101		SPARE NUMBER																	
●			K 102	1EA.	BEVERAGE COUNTER	S/S FABRICATOR	CUSTOM					FS										
●			K 103	1EA.	TRAY SLIDE	BY INTERIORS	CUSTOM															
		●	K 104	2EA.	HOT CUP DISPENSER	EXISTING	RELOCATE															
	●		K 105	1EA.	COFFEE BREWER	EXISTING	RELOCATE	W/HW		1/2"						●			●		35AMPS	J-BOX
		●	K 106	1EA.	TEA DISPENSER	BY VENDOR				1/2"						●			●		15AMPS	NEMA 5-15
		●	K 107	1EA.	COLD CUP DISPENSER	EXISTING	RELOCATE															
		●	K 108	1EA.	SODA DISPENSER	BY VENDOR	CARBONATOR	BIB RACK	1/2"			FS				●			●		15AMPS	NEMA 5-15
●			K 109	1EA.	ICE MACHINE	MANITOWOC	IB-0894YC	FROM.K122>	1/2"			FS				●			●		2.0AMPS	J-BOX
●			K 110	1EA.	REMOTE CONDENSER	MANITOWOC	CVD-0895											●			12AMPS	J-BOX
●			K 111	1EA.	REMOTE LINE SET	MANITOWOC	RC-56															
●			K 112	1EA.	WATER FILTER	MANITOWOC	AR-20000	TO K119>	1/2"			FS										
	●		K 113	1EA.	SOFT-SERVE MACHINE	TAYLOR	161									●			●		10AMPS	NEMA 6-15
		●	K 114	1EA.	CONDIMENT DISPENSERS	SERVER	(3)86660															
	●		K 115	1EA.	ICE CREAM CONE DISP.	BY VENDOR																
		●	K 116	1EA.	OPEN MERCHANDISER	STUCTURAL CONCEPTS	B62	REFRIGERATED								●			●		15AMPS	NEMA 14-20
●			K 117	2EA.	CASHIER COUNTER	S/S FABRICATOR	CUSTOM															
		●	K 118	2EA.	P.O.S. REGISTERS	BY VCS									DATA>	●			●		1.0AMPS	NEMA 5-15
		●	K 119	2EA.	CASHIER STOOLS	BY VCS																
			K 120		SPARE NUMBER																	
●			K 121	1EA.	REFRIGERATION RACK	OMNITEMP	OTR #1	K48,49,53,54,71&73								●			●		30AMPS	J-BOX
	●		K 122	2EA.	CONDIMENT COUNTER	BY VCS																
			K 123		SPARE NUMBER																	
			K 124		SPARE NUMBER																	
			K 125		SPARE NUMBER																	

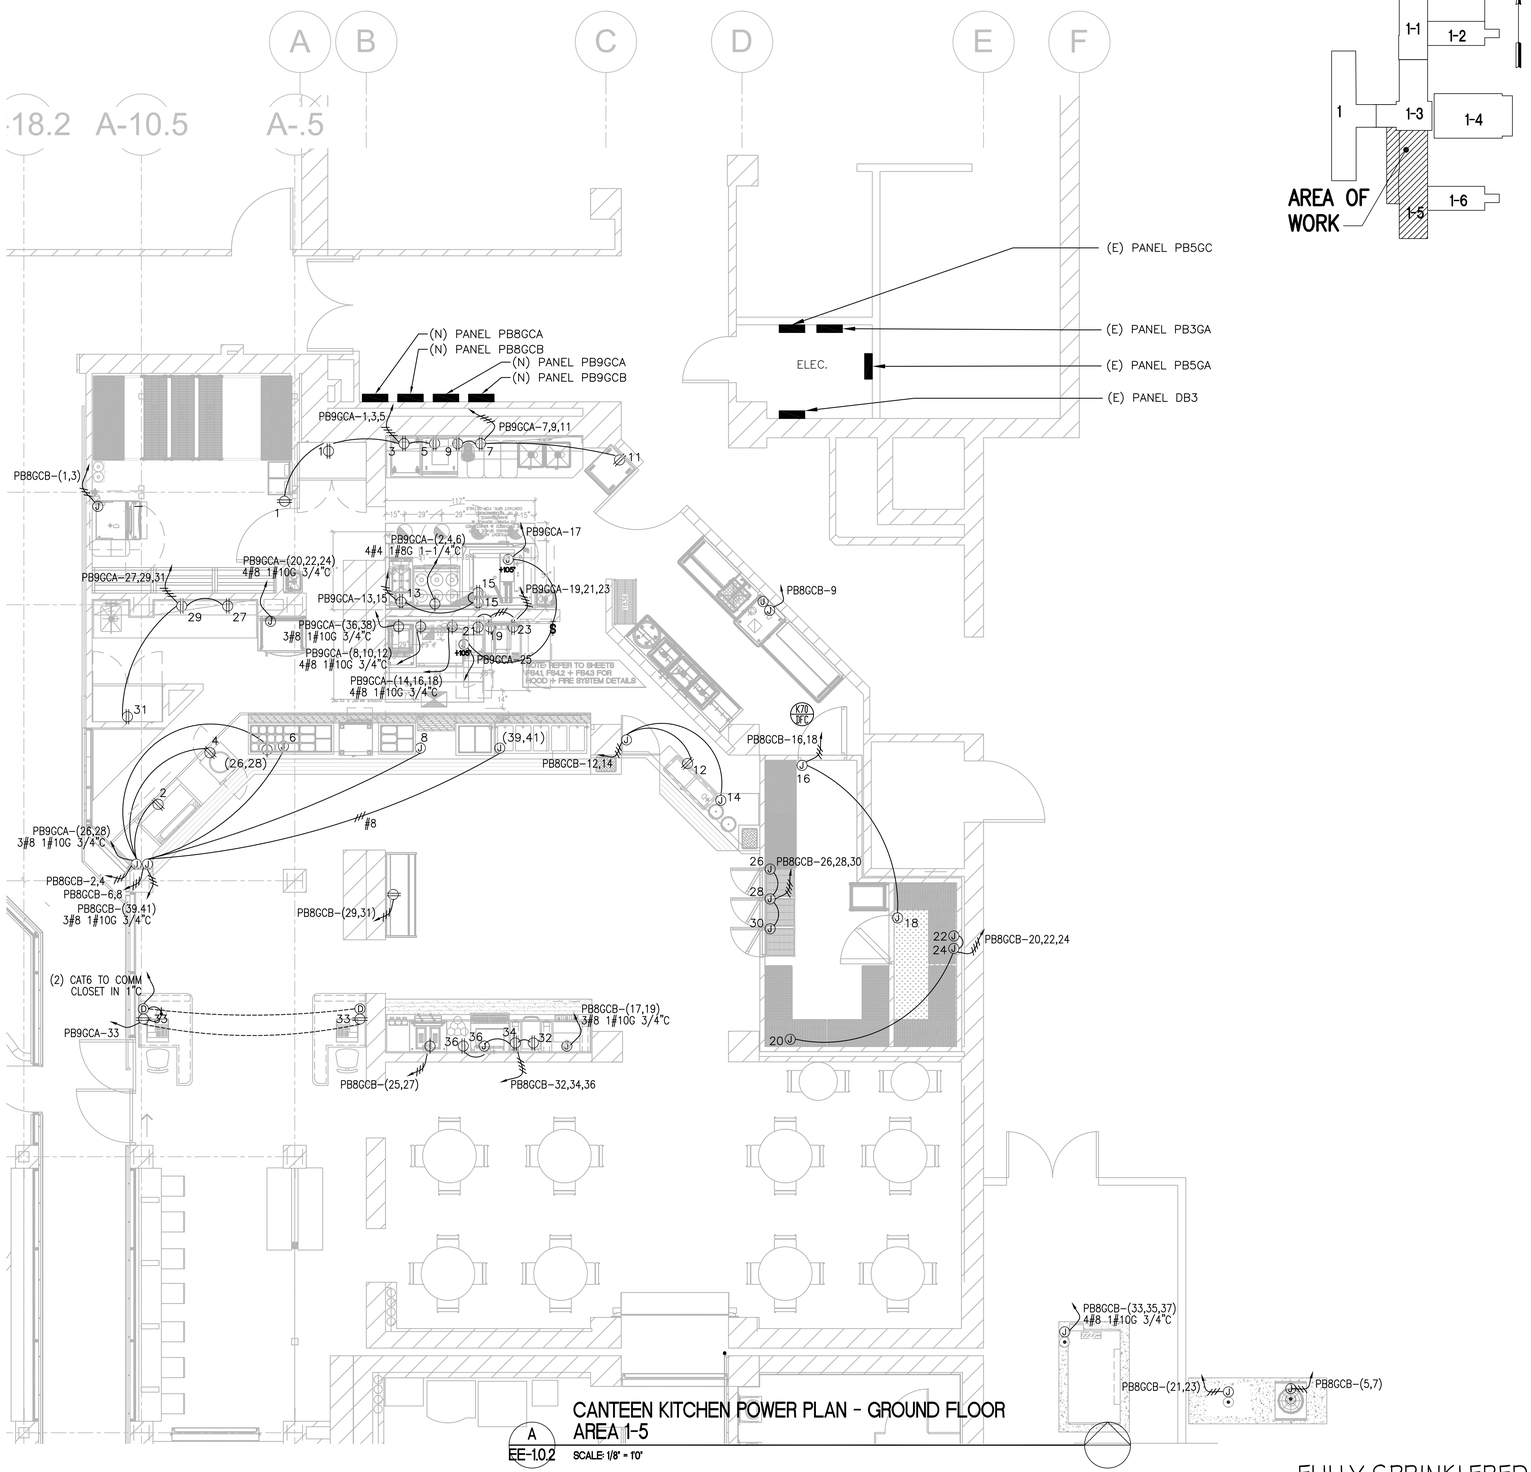

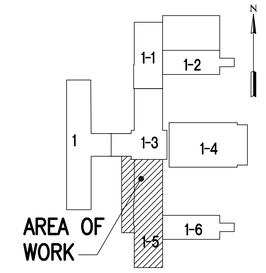

CANTEEN KITCHEN POWER PLAN - GROUND FLOOR AREA 1-5

A / EE-1.0.2

SCALE: 1/8" = 1'0"

FULLY SPRINKLERED

Revisions:	Date

CONSULTANTS:

DINTER ENGINEERING CONFIDENCE
Airfield Electrical Mechanical
385 Gentry Way
Reno, NV 89502
Ph: 775.826.4044
Fax: 775.826.4190
www.dinter.com J-4217.6

PROFESSIONAL ENGINEER — KELLER C. HARRISON — 06/30/13 — ELECTRICAL — STATE OF NEVADA — 7/6/12

ARCHITECT/ENGINEERS:

VMDA
vern martin design associates
(a Nevada Corporation)
Food Facilities Design
760 Robin St., Reno, Nevada 89509
P: (775) 240-2637 F: (775) 201-0066
E:vern@martinreno.com

VanWoert Bigotti architects
1400 s. virginia st suite c
reno, nevada 89502
p:775.328.1010
f:775.328.1020
info@vwbarchitects.com

Drawing Title: CANTEEN KITCHEN POWER PLAN	Project Title: VA SIERRA NEVADA HEALTH CARE SYSTEM - CANTEEN RELOCATION DESIGN - , RENO, NEVADA
Approved: Project Director	Location: 975 KIRMAN AVE., RENO, NEVADA 89502
	Date: 06 JAN, 2012 — Checked: ERG — Drawn: RLB
Project Number: 654-11-227	Building Number: 1
Drawing Number: EE 1.0.2	Dwg. X of X

Office of Construction and Facilities Management
Department of Veterans Affairs

VA FORM 08-6231