GENERAL NOTES

1. ALL LIGHT FIXTURES ON THIS SHEET ARE A2/45.

SHEET NOTES

1. INTERIOR PHOTOCELL TO CONTROL UP LIGHTS IN WALKWAY ONLY. SEE SHEET EL1.0.1 FOR CONTINUATION OF CIRCUIT.
2. LIGHTING CIRCUIT VIA NEW LIGHTING CONTROL PANEL LC-1.
3. LIGHTING CIRCUIT VIA NEW LIGHTING CONTROL PANEL LC-2.
4. BID ALTERNATE 1: ADD (3) A2/45 FIXTURES ON TEGULAR CEILING PANEL WITH 2 MOUNTED AT CENTER OF EAST EDGE AND ON ON NORTH EDGE. CONNECT TO CIRCUIT PB3GA-28.

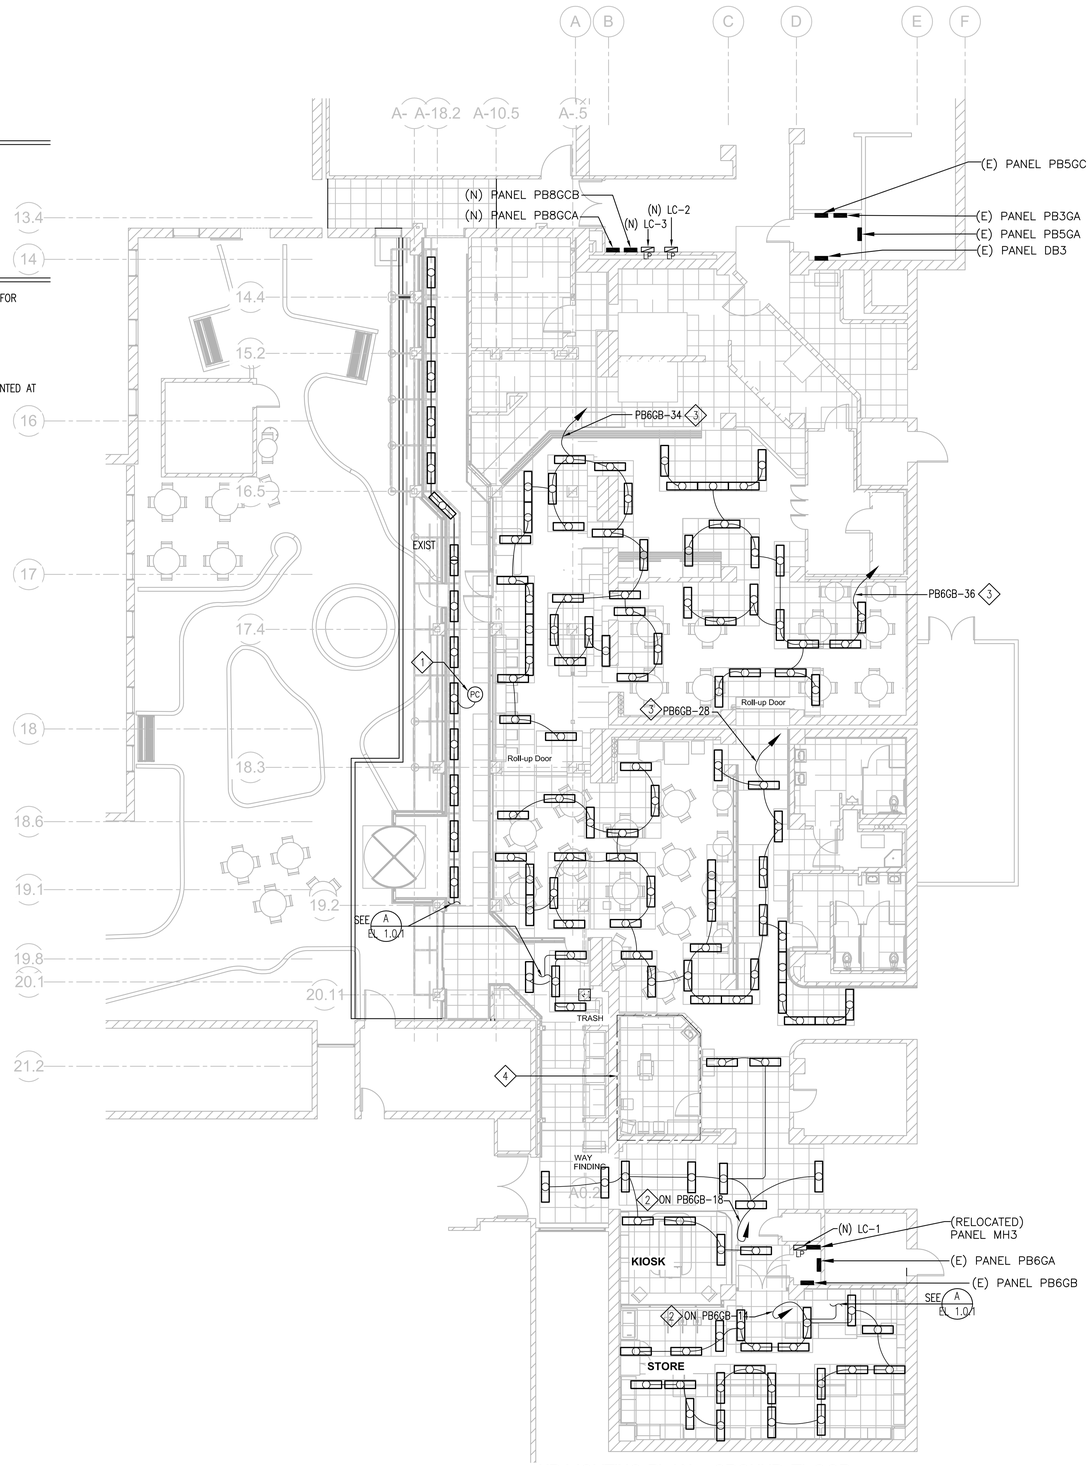

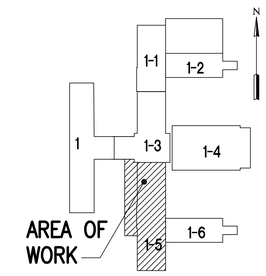

A EL-1.0.2

UP LIGHTING PLAN - GROUND FLOOR
AREA 1-5

SCALE: 1/8" = 1'0"

FULLY SPRINKLERED

Revisions:	Date

CONSULTANTS:

DINTER
ENGINEERING CONFIDENCE
Airfield Electrical Mechanical
385 Gentry Way
Reno, NV 89502
Ph: 775.826.4044
Fax: 775.826.4190
www.dinter.com J-4217.6

KELLER C. HUSKUSCH
06/01/12
ELECTRICAL
STATE OF NEVADA
PROFESSIONAL ENGINEER
No. 07870
REGISTERED

ARCHITECT/ENGINEERS:

VMDA
vern martin design associates
(a Nevada Corporation)
Food Facilities Design
760 Robin St., Reno, Nevada 89509
P: (775) 240-2637 F: (775) 201-0066
E:vern@martinreno.com

VanWoert Bigotti architects
1400 s. virginia st suite c
reno, nevada 89502
p: 775.328.1010
f: 775.328.1020
info@vwbarchitects.com

Drawing Title	GROUND FLOOR UP LIGHTING PLAN
Approved: Project Director	
Project Title	VA SIERRA NEVADA HEALTH CARE SYSTEM - CANTEEN RELOCATION DESIGN - , RENO, NEVADA
Location	975 KIRMAN AVE., RENO, NEVADA 89502
Date	06 JAN. 2012
Checked	ERG
Drawn	RLB
Project Number	654-11-227
Building Number	1
Drawing Number	EL 1.0.2
Dwg.	of

Office of Construction and Facilities Management
Department of Veterans Affairs

VA FORM 08-6231