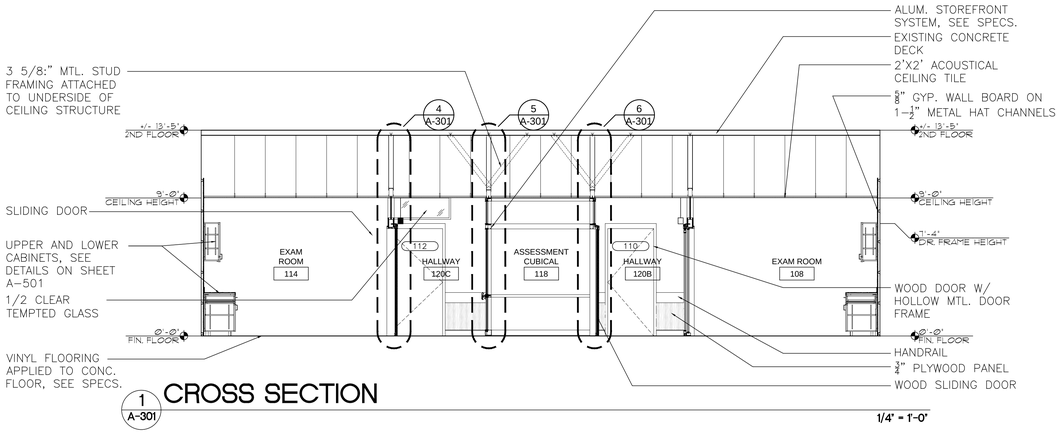

1 A-301 **CROSS SECTION**

1/4" = 1'-0"

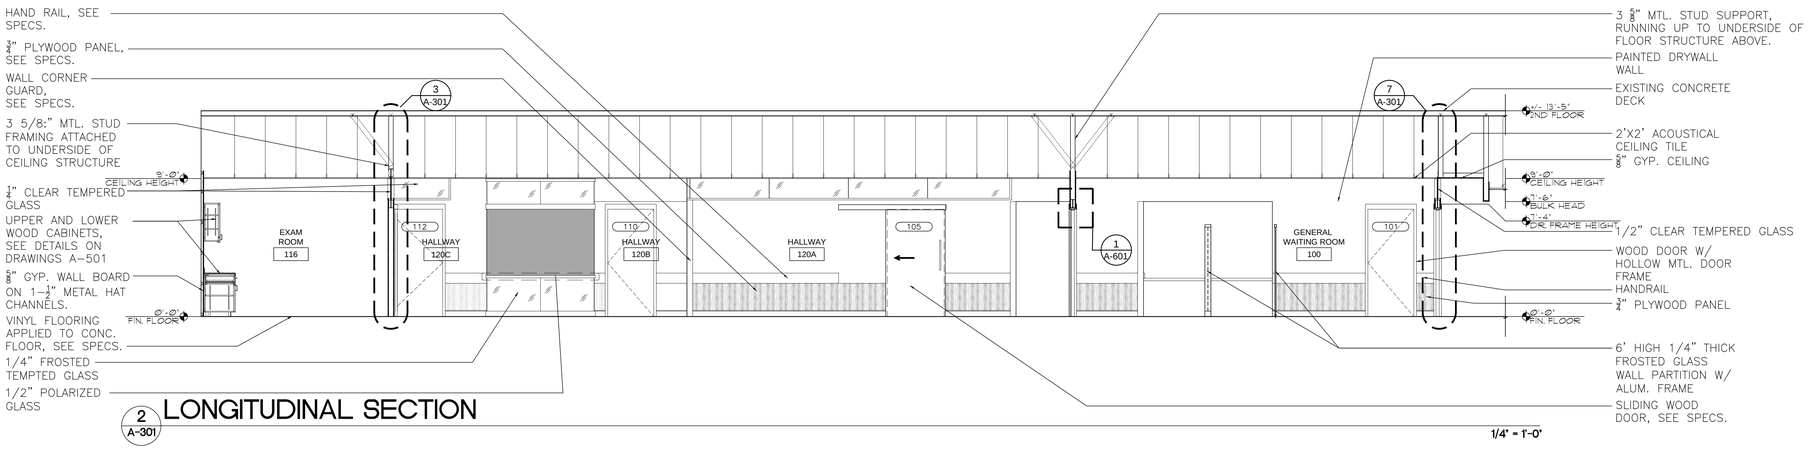

2 A-301 **LONGITUDINAL SECTION**

1/4" = 1'-0"

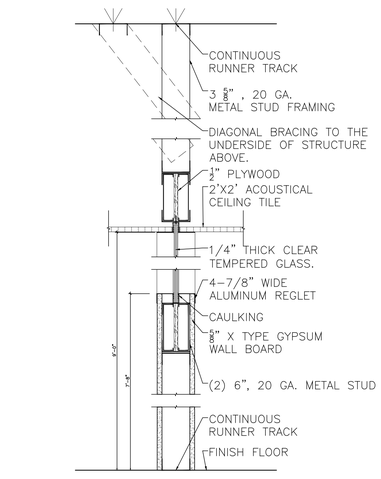

3 A-301 **WALL SECTION**

1 1/2" = 1'-0"

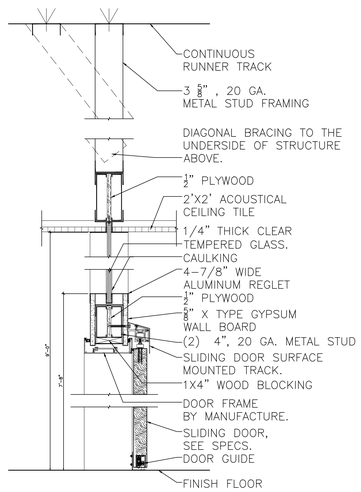

4 A-301 **WALL SECTION**

1 1/2" = 1'-0"

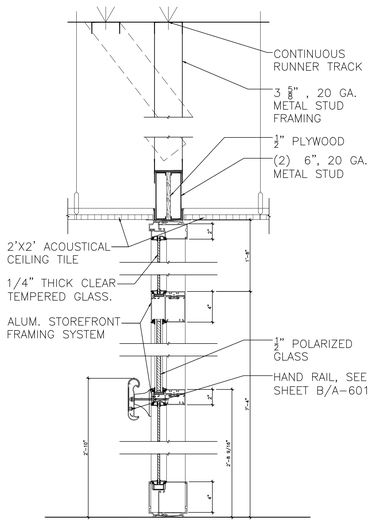

5 A-301 **WALL SECTION**

1 1/2" = 1'-0"

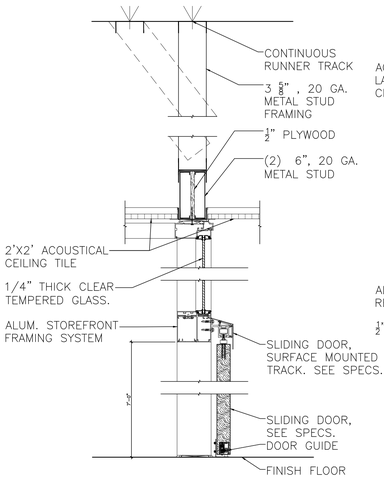

6 A-301 **WALL SECTION**

1 1/2" = 1'-0"

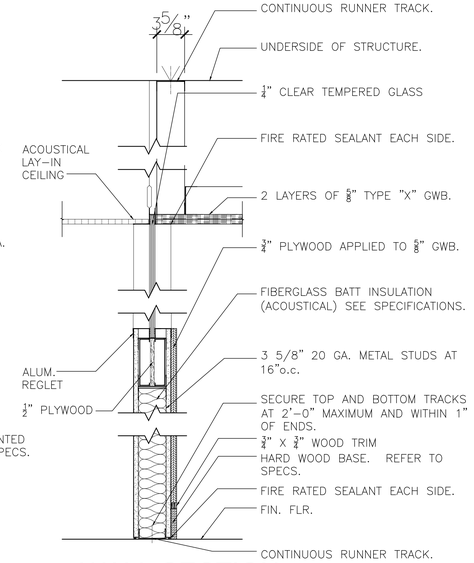

7 A-301 **WALL SECTION**

1 1/2" = 1'-0"

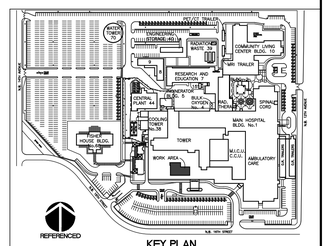

KEY PLAN
N.T.S.

FINAL SUBMITTAL

CHANGES FOR AMENDMENT	2/07/2017
-	-
-	-
-	-
-	-
-	-
-	-
-	-
-	-
Revisions:	Date

CONSULTANTS:

STATE OF FLORIDA — PAUL STROLLO — NO.5105 — REGISTERED ARCHITECT — 2/7/17

ARCHITECT/ENGINEERS:

DEANE + STROLLO, LLC
718 Virginia Drive
Orlando, FL. 32803
T: (407) 423-5355 F: (407) 422-5994

ENGLEY - BROOKS ENGINEERING
1324 E. 24th Street - Sanford, FL. 32771
T: (407) 808-8344 F: (407) 540-9403

Drawing Title: SECTIONS

Approved: Project Director

Project Title: REPURPOSE EXISTING SPACE TO EXPAND WOMEN'S CLINIC FIRST FLOOR BLDG 1

Location: 1201 NW 16th ST, MIAMI, FL.

Date: JUNE 28, 2016 | Checked: JS, KS | Drawn: YS

Project Number: 546-15-105

Building Number: 1

Drawing Number: A-301 Dwg. 10 of -

Office of Construction and Facilities Management

Department of Veterans Affairs

VA FORM 08-6231