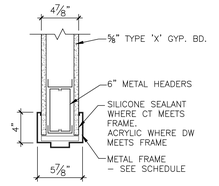

1 DOOR HEAD DTL.
A-601 — 1 1/2" = 1'-0"

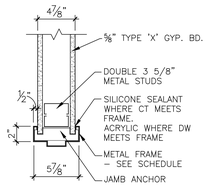

2 DOOR JAMB DTL.
A-601 — 1 1/2" = 1'-0"

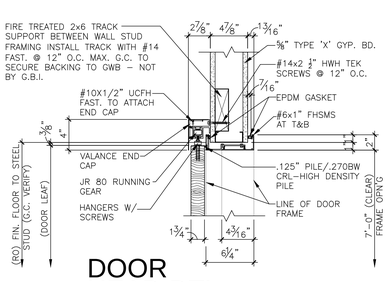

3 DOOR HEAD DTL.
A-601 — 1 1/2" = 1'-0"

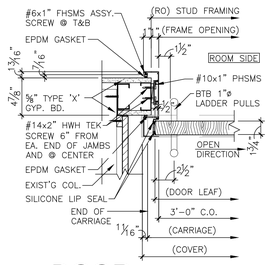

4 DOOR JAMB DTL.
A-601 — COORDINATE W/ DTL. L/A–4.0 — 1 1/2" = 1'-0"

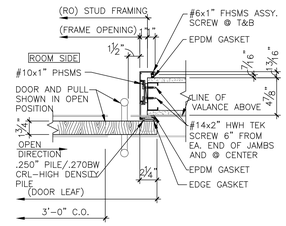

5 DOOR JAMB DTL.
A-601 — 1 1/2" = 1'-0"

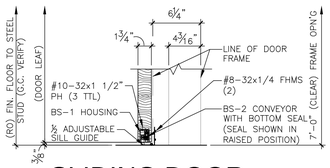

6 SLIDING DOOR SILL DTL.
A-601 — 1 1/2" = 1'-0"

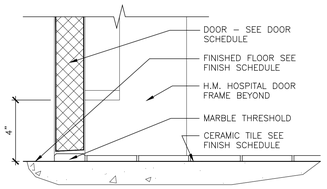

7 THRESHOLD DETAIL
A-601 — 3" = 1'-0"

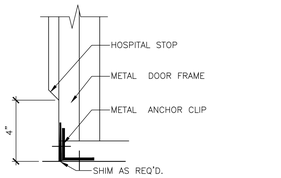

8 DOOR FRAME DTL.
A-601 — 3" = 1'-0"

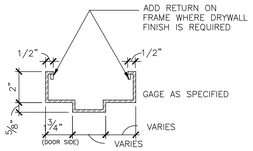

9 DOOR FRAME DTL.
A-601 — NOT USED WITH DOUBLE EGRESS DOOR. — 3" = 1'-0"

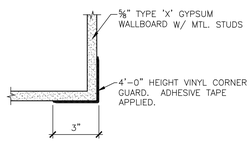

A CORNER GUARD DTL.
A-601 — 3" = 1'-0"

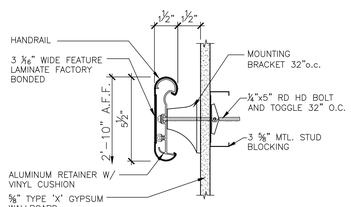

B HANDRAIL DTL.
A-601 — 3" = 1'-0"

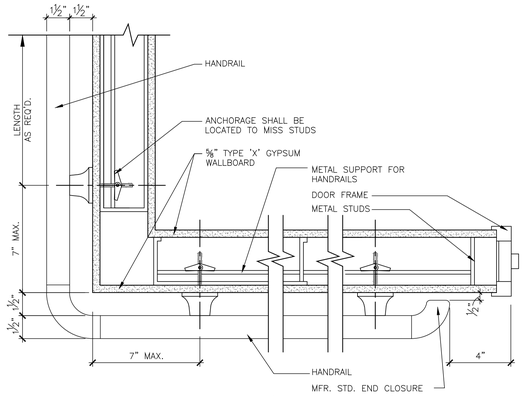

C HANDRAIL DTL. (OUTSIDE)
A-601 — 3" = 1'-0"

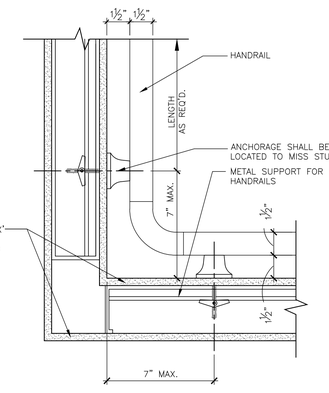

D HANDRAIL DTL. (INSIDE)
A-601 — 3" = 1'-0"

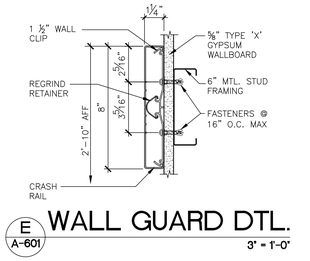

E WALL GUARD DTL.
A-601 — 3" = 1'-0"

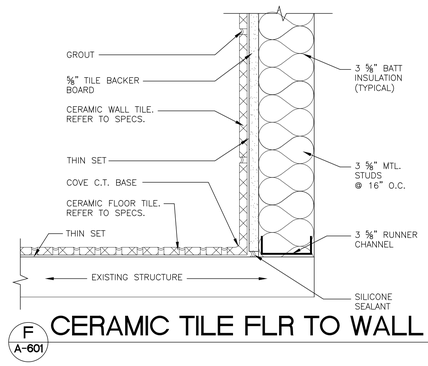

F CERAMIC TILE FLR TO WALL DTL.
A-601 — 3" = 1'-0"

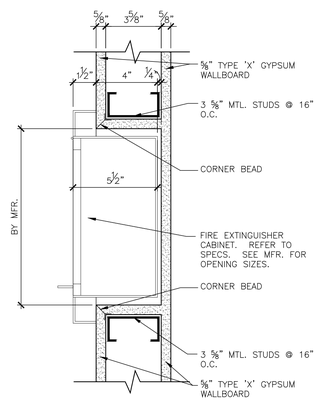

G FIRE EXT. CAB DTL.
A-601 — 3" = 1'-0"

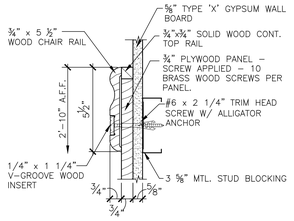

H CHAIR RAIL DTL.
A-601 — 3" = 1'-0"

DOOR SCHEDULE

opening			door, frame and glazing										hardware					
door number	nominal sizes	fire rating	door type	door material	door finish	frame type	frame material	frame finish	glazing type	glazing stop side	jamb detail	head detail	sill detail	hardware group	lock access	key type	key mark	key side	remarks / notes
100	3'-0"x7'-0"	1 - HR	NL	WD	S	S1	HM	P	.25 F	-	2	1	7	HW-1	-	-	-	-	3
101	3'-0"x7'-0"	NA	F	WD	S	S1	HM	P	NA	-	2	1	7	HW-2	-	-	-	-	6
103	3'-0"x7'-0"	NA	NL	WD	S	S1	HM	P	.25 T	-	2	1	7	HW-3	-	-	-	-	4, 6
105	3'-0"x7'-0"	NA	SL	WD	M	S1	HM	P	NA	-	5	3	6	HW-5	-	-	-	-	1, 2, 6
106	3'-0"x7'-0"	NA	SL	WD	M	S1	HM	P	NA	-	5	3	6	HW-6	-	-	-	-	1, 2, 6
106.1A	3'-0"x7'-0"	NA	F	WD	S	S1	HM	P	NA	-	2	1	7	HW-2	-	-	-	-	6
106.1B	3'-0"x7'-0"	NA	F	WD	S	S1	HM	P	NA	-	2	1	7	HW-2	-	-	-	-	6
107	3'-0"x7'-0"	NA	NL	WD	S	S1	HM	P	.25 T	-	2	1	7	HW-4	-	-	-	-	4, 6
108	3'-0"x7'-0"	NA	SL	WD	M	S1	HM	P	NA	-	5	3	6	HW-6	-	-	-	-	1, 2, 6
109	3'-0"x7'-0"	30 MIN.	F	WD	S	S1	HM	P	NA	-	2	1	7	HW-8	-	-	-	-	1, 2
110	3'-0"x7'-0"	30 MIN.	F	WD	S	S1	HM	P	NA	-	2	1	7	HW-2	-	-	-	-	
111	3'-0"x7'-0"	30 MIN.	NL	WD	S	S1	HM	P	.25 T	-	2	1	7	HW-4	-	-	-	-	3
112	3'-0"x7'-0"	30 MIN.	F	WD	S	S1	HM	P	NA	-	5	3	6	HW-8	-	-	-	-	1, 2
112.1	3'-0"x7'-0"	NA	F	WD	S	S1	HM	P	NA	-	2	1	7	HW-2	-	-	-	-	6
113	3'-0"x7'-0"	NA	NL	WD	S	S1	HM	P	.25 T	-	2	1	7	HW-4	-	-	-	-	4, 6, 7
114	3'-0"x7'-0"	NA	SL	WD	M	S1	HM	P	NA	-	5	3	6	HW-6	-	-	-	-	1, 6
114.1A	3'-0"x7'-0"	NA	F	WD	S	S1	HM	P	NA	-	2	1	7	HW-2	-	-	-	-	6
114.1B	3'-0"x7'-0"	NA	F	WD	S	S1	HM	P	NA	-	2	1	7	HW-2	-	-	-	-	6
115	3'-0"x7'-0"	NA	NL	WD	S	S1	HM	P	.25 T	-	2	1	7	HW-4	-	-	-	-	4, 6
116	3'-0"x7'-0"	NA	F	WD	M	S1	HM	P	NA	-	5	3	6	HW-8	-	-	-	-	1, 2, 6
117	3'-0"x7'-0"	NA	F	WD	M	S1	HM	P	NA	-	5	3	6	HW-8	-	-	-	-	1, 2, 6
118	3'-0"x7'-0" OPENING	NA	SL	WD	M	NA	ALUM	M	NA	-	?	3	?	HW-9	-	-	-	-	2, 5, 8
119	3'-0"x7'-0" OPENING	NA	SL	WD	M	NA	ALUM	M	NA	-	?	3	?	HW-9	-	-	-	-	2, 5, 8
120	3'-0"x7'-0"	NA	NL	WD	S	S1	HM	P	.25 T	-	2	1	7	HW-7	-	-	-	-	6
121	3'-0"x7'-0"	NA	SL	WD	M	S1	HM	P	NA	-	5	3	6	HW-6	-	-	-	-	1, 2, 6
122	3'-0"x7'-0"	NA	SL	WD	M	S1	HM	P	NA	-	5	3	6	HW-5	-	-	-	-	1, 2, 6
123	4'-0"x7'-0"	NA	SL	WD	M	S1	HM	P	NA	-	5	3	6	HW-5	-	-	-	-	1, 2, 6

DOOR TYPE:
SEE ELEVATIONS FOR TYPES.
F = FLUSH
NL = NARROW LIGHT
SL = SLIDING DOOR
SLG = GLASS SLIDING DOOR

DOOR MATERIAL:
WD = WOOD
AL = ALUMINUM

DOOR FINISH
FR = FROSTED - SEE SPEC.
M = MANUFACTURES FINISH
S = STAIN

FRAME TYPE
SEE ELEVATIONS FOR TYPES.
S = STANDARD

FRAME MATERIAL:
HM = STD HOLLOW METAL (O8 11 13)

HARDWARE GROUPS:
REFER TO SPEC SECTION 08 71 00

FRAME FINISH:
P = PAINT
M = MANUFACTURES FINISH

NOTES:
1. SINGLE SLIDING DOOR. HARDWARE AND FRAME BY MANUFACTURER.
2. 3'-4 ½" WIDE DOOR OPENING.
3. GLAZING .25 F = 1 HR CLEAR RATED GLASS
4. GLAZING .25 T = ¼" CLEAR TEMPERED GLASS
5. GLAZING .50 T = 1/2" FROSTED TEMPERED GLASS - SEE ELEVATIONS ON SHEET A-601
6. THE ABBREVIATION "NA" MEANS " NOT APPLICABLE " WHERE NOTED ON THE SCHEDULE.
7. UNDERCUT DOOR ¾"
8. TEMPERED, CONTROLLED TRANSLUCENT GLAZING

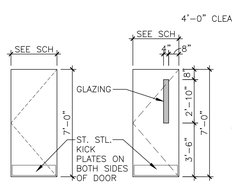

DOOR TYPES
1/4" = 1'-0"

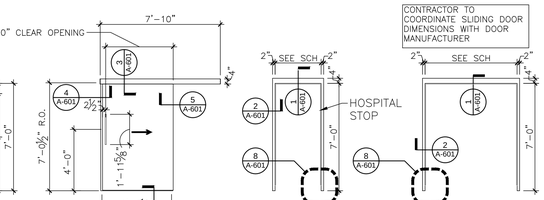

FRAME TYPES
1/4" = 1'-0"

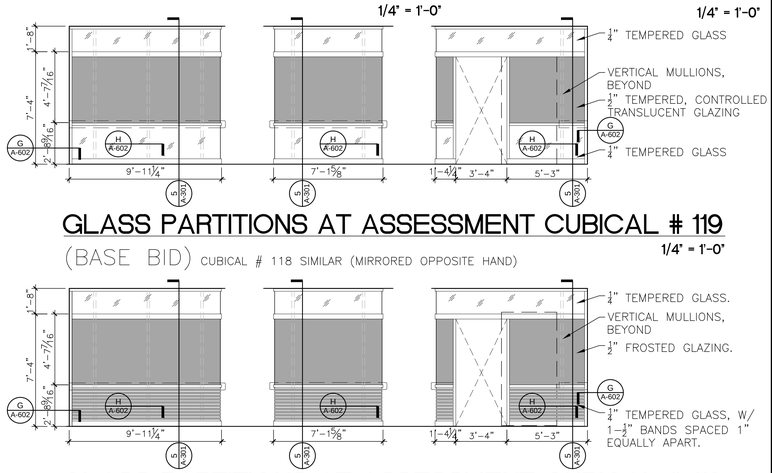

GLASS PARTITIONS AT ASSESSMENT CUBICAL # 119
(BASE BID) CUBICAL # 118 SIMILAR (MIRRORED OPPOSITE HAND)
1/4" = 1'-0"

GLASS PARTITIONS AT ASSESSMENT CUBICAL # 119
(ALT. NO.2) CUBICAL # 118 SIMILAR (MIRRORED OPPOSITE HAND)
1/4" = 1'-0"

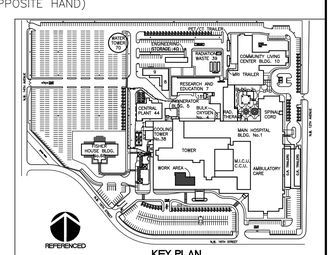

FINAL SUBMITTAL

CHANGES FOR AMENDMENT	2/07/2017
–	–
–	–
–	–
–	–
–	–
–	–
–	–
–	–
Revisions:	Date

CONSULTANTS:

STATE OF FLORIDA — PANOS STROLLO — NO.5105 — REGISTERED ARCHITECT — 2/7/17

ARCHITECT/ENGINEERS:

DEANE + STROLLO, LLC
718 Virginia Drive
Orlando, FL. 32803
T: (407) 423-5355 F: (407) 422-5994

ENGLEY - BROOKS ENGINEERING
1324 E. 24th Street - Sanford, FL. 32771
T: (407) 808-8344 F: (407) 540-9403

Drawing Title: DOOR SCHEDULE AND DETAILS
Approved: Project Director
Project Title: REPURPOSE EXISTING SPACE TO EXPAND WOMEN'S CLINIC FIRST FLOOR BLDG 1
Location: 1201 NW 16th ST, MIAMI, FL.
Date: JUNE 28, 2016 | Checked: JS, KS | Drawn: GC, YS
Project Number: 546-15-105
Building Number: 1
Drawing Number: A-601
Dwg. 13 of –

Office of Construction and Facilities Management
Department of Veterans Affairs

VA FORM 08-6231