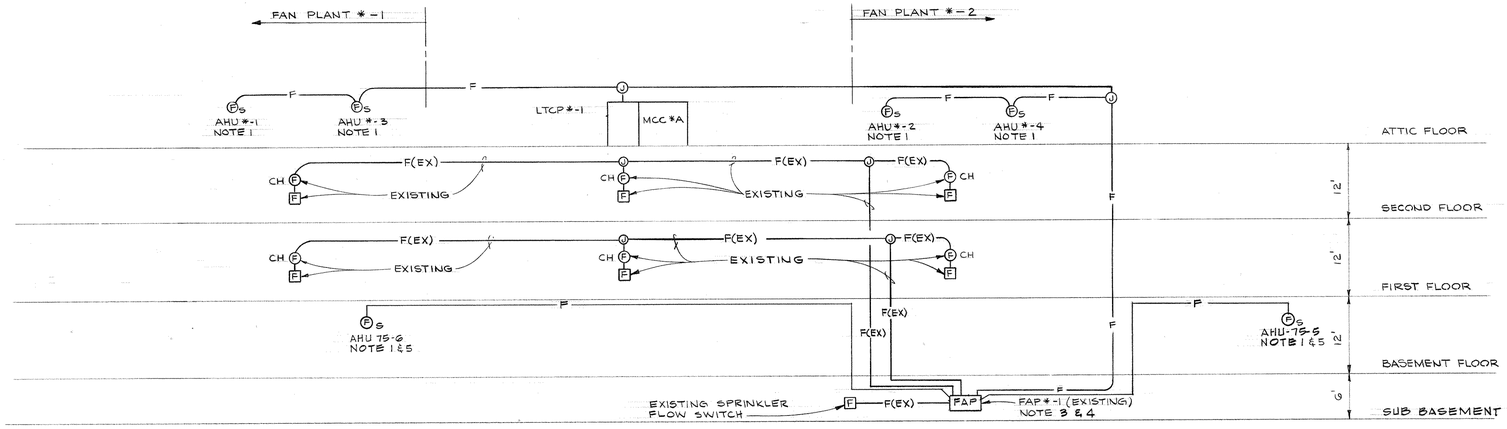

FIRE ALARM RISER DIAGRAM

NO SCALE

NOTES (DWG E-13)

1. AIR DUCT TYPE DETECTORS.
2. * INDICATES FILL IN APPROPRIATE BUILDING NUMBER.
3. BUILDINGS 11, 12 & 74: INSTALL ONE SIMPLEX 8587-2 CABINET
4. IN EACH BUILDING, INSTALL ZONE MODULES (ONE FOR EACH FAN PLANT) AND CODE TRANSMITTER MODULES (ONE FOR EACH FAN PLANT) IN FIRE ALARM PANELS. EACH FAN PLANT SHALL HAVE UNIQUE CODE.
5. BUILDING 75 ONLY.

5-2-2-2184

COMMONWEALTH OF VIRGINIA
WALTER G. MILES
No. 6740
REGISTERED PROFESSIONAL ENGINEER

NO.	DATE	DESCRIPTION
		REVISIONS

SHEET TITLE: BUILDINGS 11, 12, 74, 75 FIRE ALARM RISER DIAGRAMS

BLDG. NO.: 11, 12, 74, 75

PROJECT TITLE: AIR CONDITION VARIOUS BUILDINGS

DRAWN: JEF | CHECKED: WGM, DHJ | DATE: APRIL 27, 1976

WILEY & WILSON, INC.
ENGINEERS • ARCHITECTS • PLANNERS
LYNCHBURG, VIRGINIA

DRAWING NUMBER: E14
DWG. 116 OF 165

APPROVED: PROJECT DIRECTION

658-036

VETERANS ADMINISTRATION

LOCATION: VAH, SALEM, VIRGINIA

THREE INCHES EQUALS ONE FOOT | ONE AND ONE HALF INCHES EQUALS ONE FOOT | ONE INCH EQUALS ONE FOOT | THREE QUARTER INCH EQUALS ONE FOOT | ONE HALF INCH EQUALS ONE FOOT | THREE EIGHTH INCH EQUALS ONE FOOT | ONE QUARTER INCH EQUALS ONE FOOT | ONE EIGHTH INCH EQUALS ONE FOOT

116

76-268