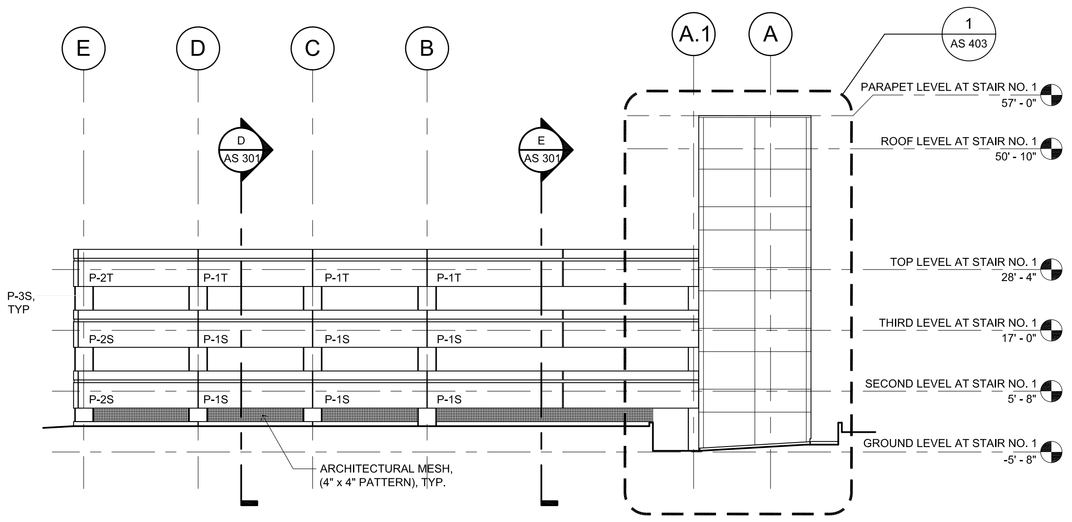

EAST ELEVATION

SCALE: 1/16" = 1'-0"

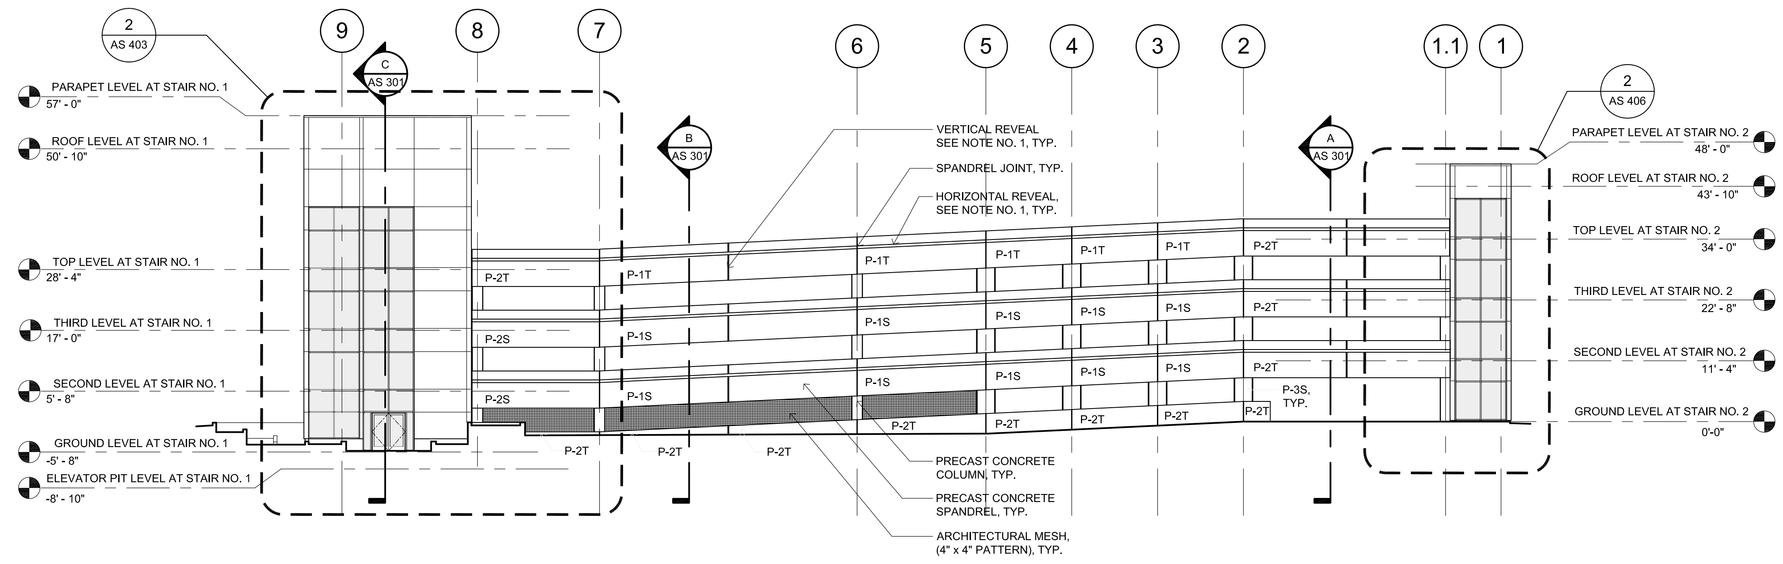

NORTH ELEVATION

SCALE: 1/16" = 1'-0"

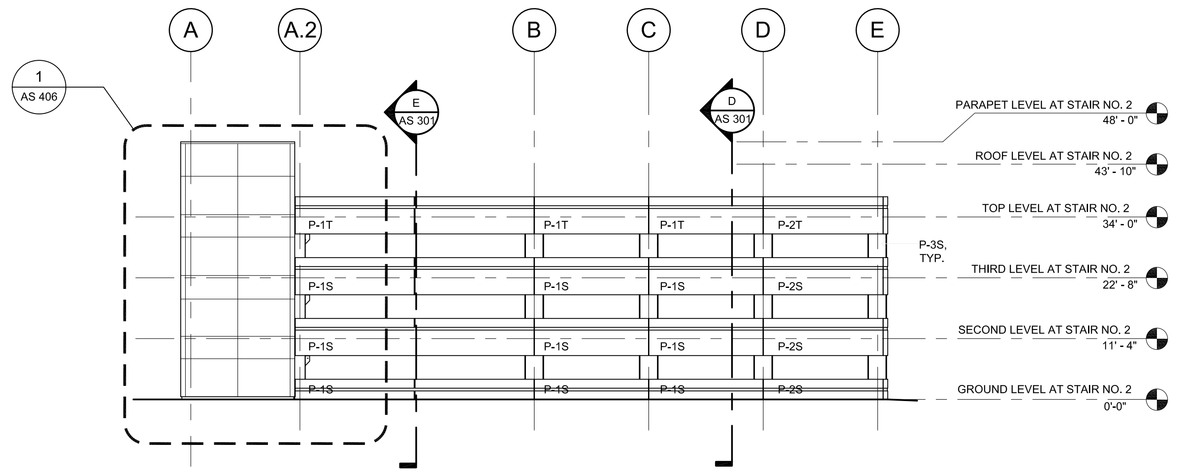

WEST ELEVATION

SCALE: 1/16" = 1'-0"

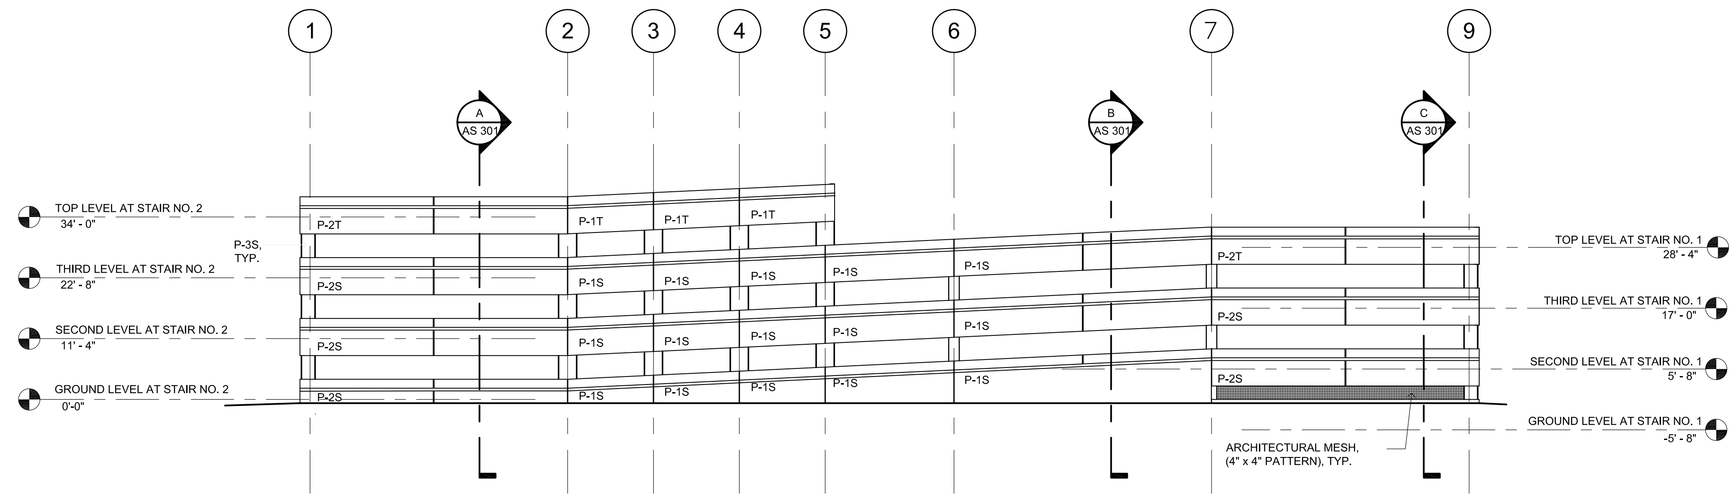

SOUTH ELEVATION

SCALE: 1/16" = 1'-0"

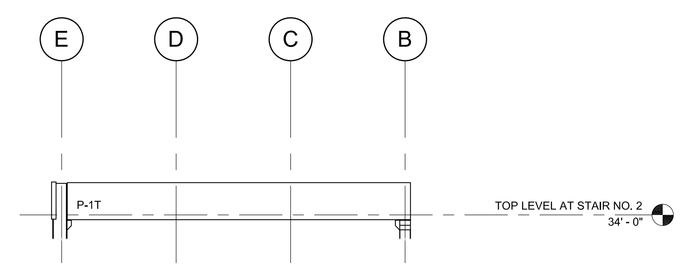

PARTIAL EAST ELEVATION AT GRID LINE 5

SCALE: 1/16" = 1'-0"

EXTERIOR ELEVATIONS NOTES

1. SEE SHEETS AS 204 THRU AS 207 FOR PRECAST CONCRETE PANEL AND REVEAL DIMENSIONS AND DETAILS.

COLOR LEGEND

P-1S SW - 7711 PUEBLO
P-1T

P-2S SW - 7701 CAVERN CLAY
P-2T

P-3S SW - 7680 LANYARD

P-S EXPOSED AGGREGATE, SAND BLASTED, LIGHT EXPOSURE
P-T EXPOSED AGGREGATE, SAND BLASTED, MEDIUM EXPOSURE

NOTE: PRECAST MANUFACTURER SHALL USE COURSE AGGREGATE AND INTEGRALLY MIX COLORS FOR ALL PRECAST PANELS. PRECAST COLUMNS SHALL HAVE FINE AGGREGATE AND INTEGRALLY MIX COLOR.

CONSTRUCTION DOCUMENTS - FINAL SUBMISSION

Revisions:	Date

CONSULTANTS:

REGISTERED PROFESSIONAL ENGINEER
ERIC CHRISTOPHER TRAMPTON
No. 64567
EXPIRES: 06/30/2011
CIVIL
STATE OF CALIFORNIA

ARCHITECT/ENGINEERS:

Frampton Consulting Engineers
Civil ○ Structural ○ Design ○ Construction
895 W. Ashlan Ave. Clovis, CA 93612
TEL:(559)346-0800 FAX:(559)346-0900
EFRAMPTON@FCE-ENG.COM

Drawing Title	Building Elevations –
Approved: Project Director	
Project Title	VA Northern California Health Care System Parking Structure
Location	10535 Hospital Way, Mather, CA 95655
Date	06/15/2011
Checked	ECF
Drawn	RAT
Project Number	612 - CSI - 102
Building Number	–
Drawing Number	AS 201
	Dwg. 38 of 122

Office of Construction and Facilities Management
Department of Veterans Affairs

VA FORM 08-6231