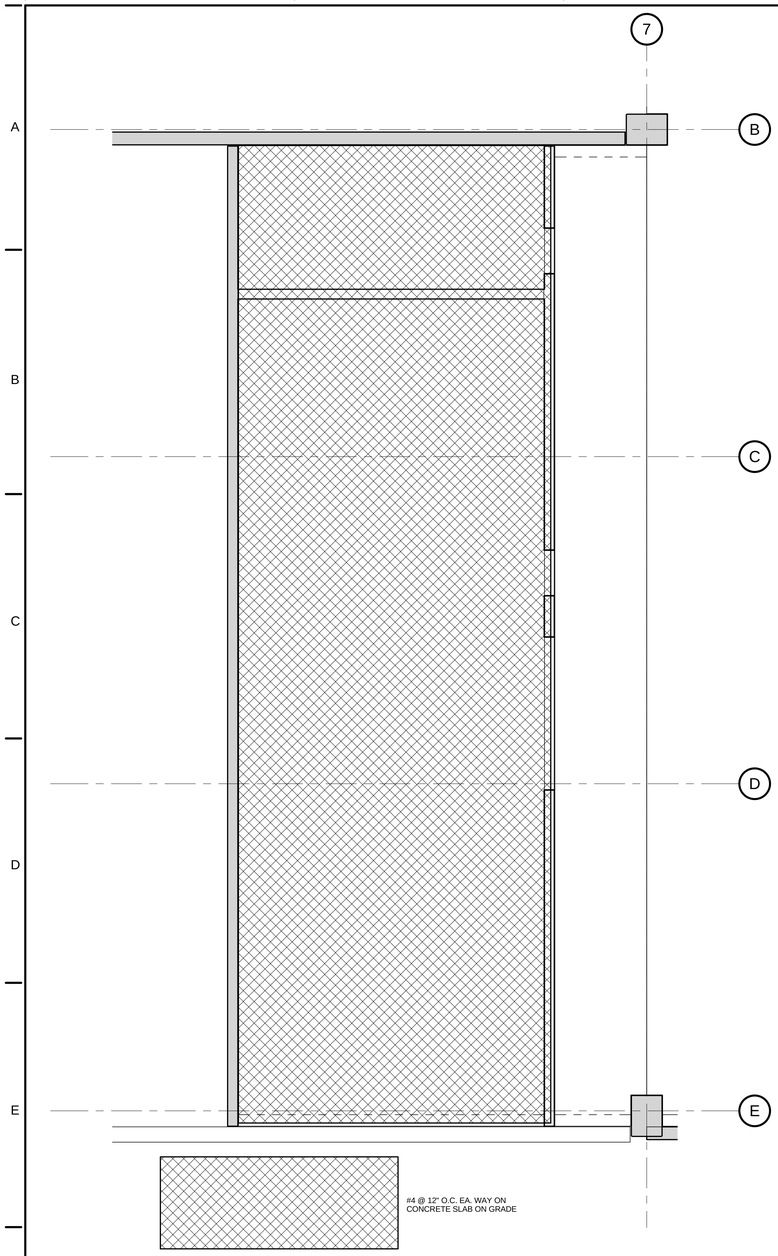

NORTH

STORAGE ROOM SLAB REINFORCEMENT

1/4" = 1'-0"

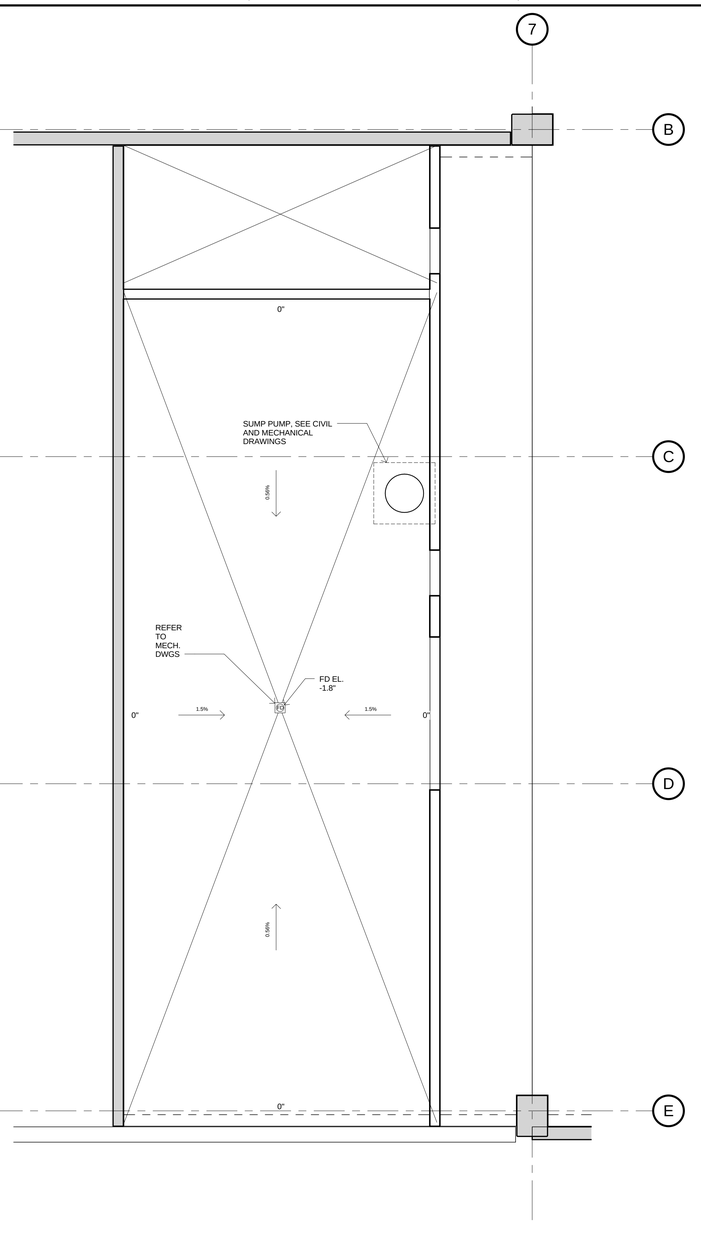

NORTH

STORAGE ROOM DRAINAGE PLAN

1/4" = 1'-0"

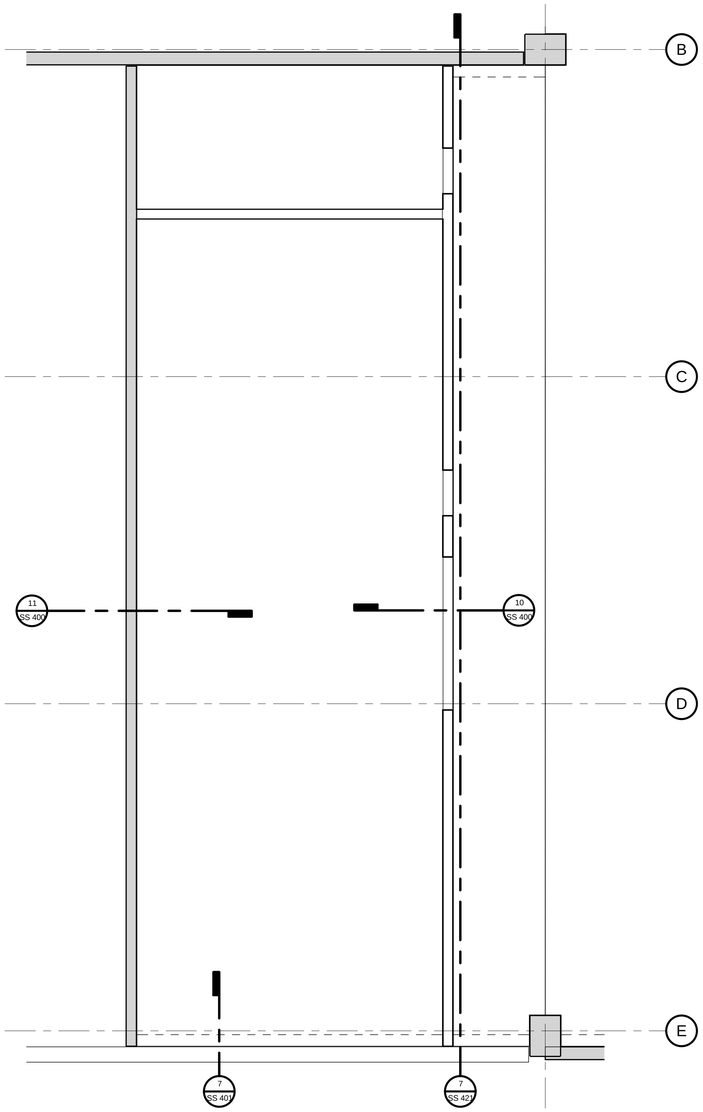

NORTH

STORAGE ROOM PLAN

1/4" = 1'-0"

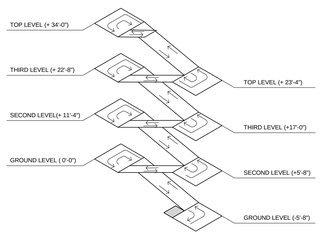

STORAGE ROOM ISOMETRIC

N.T.S.

SHEET NOTES:
1. FOR GENERAL NOTES, SEE DRAWING SS 001
2. FOR LAP SPLICE SCHEDULES, SEE DRAWINGS SS 500 & SS 501
3. FOR FLOOR ELEVATIONS BETWEEN POINTS SHOWN, USE STRAIGHT LINE INTERPOLATION.
4. FOR PLAN ELEVATION KEY, SEE SHEET SS 103
5. FOR FLOOR DRAIN LOCATIONS AND DETAILS, SEE MEP DRAWINGS
6. FOR P/C COLUMN SIZES AND DETAILS, SEE DRAWING SS 300
7. FOR STAIR AND STAIR/ELEVATOR TOWERS, SEE DRAWINGS SS 310 & SS 320
8. FOR FINAL EXTERIOR GRADE ELEVATIONS, SEE CIVIL DRAWINGS
9. FOR DIMENSIONS OF ROOMS NOT SHOWN, SEE ARCHITECTURAL DRAWINGS
10. FOR PARKING AND ACCESS AISLE LAYOUT, SEE DRAWINGS AS 101-104
11. DETAIL CUTS AND INFORMATION SHOWN ON THIS SHEET APPLY TO ALL SUPPORTED LEVEL PLANS U.N.O.
12. FOR TEE AND BEAM DETAILS, SEE DRAWINGS SS 410 & SS 411
13. FOR PANEL AND SPANDREL DIMENSIONS, SEE DRAWINGS AS 204-207

IT SHALL BE THE CONTRACTOR'S RESPONSIBILITY TO VERIFY THAT THERE IS A MINIMUM OF 8'-2" HEADROOM BETWEEN ALL DRIVING SURFACES AND OVERHEAD BEAMS PRIOR TO PLACING CONCRETE.

CONSTRUCTION DOCUMENTS - FINAL SUBMISSION

Revisions:	Date

CONSULTANTS:

REGISTERED PROFESSIONAL ENGINEER
ERIC CHRISTOPHER FRAMPTON
No. 64567
EXPIRES 06/30/2011
CIVIL
STATE OF CALIFORNIA

ARCHITECT/ENGINEERS:

Frampton Consulting Engineers
Civil • Structural • Design • Construction
855 W. Ashlan Ave. Clovis, CA 93612
TEL:(559)346-0800 FAX:(559)346-0900
EFRAMPTON@FCE-ENG.COM

Drawing Title: Storage Room	Project Title: VA Northern California Health Care System Parking Structure	Project Number: 612 - CSI - 102	Office of Construction and Facilities Management
Approved: Project Director	Location: 10535 Hospital Way, Mather, CA 95655	Building Number: N/A	
	Date: 06/15/2011 / Checked: ECF / Drawn: SJS	Drawing Number: SS 102	
		Dwg. 76 of 122	Department of Veterans Affairs

VA FORM 08-6231

three inches = one foot
one and one half inches = one foot
one inch = one foot
three quarters inch = one foot
one half inch = one foot
three eighths inch = one foot
one quarter inch = one foot
one eighth inch = one foot