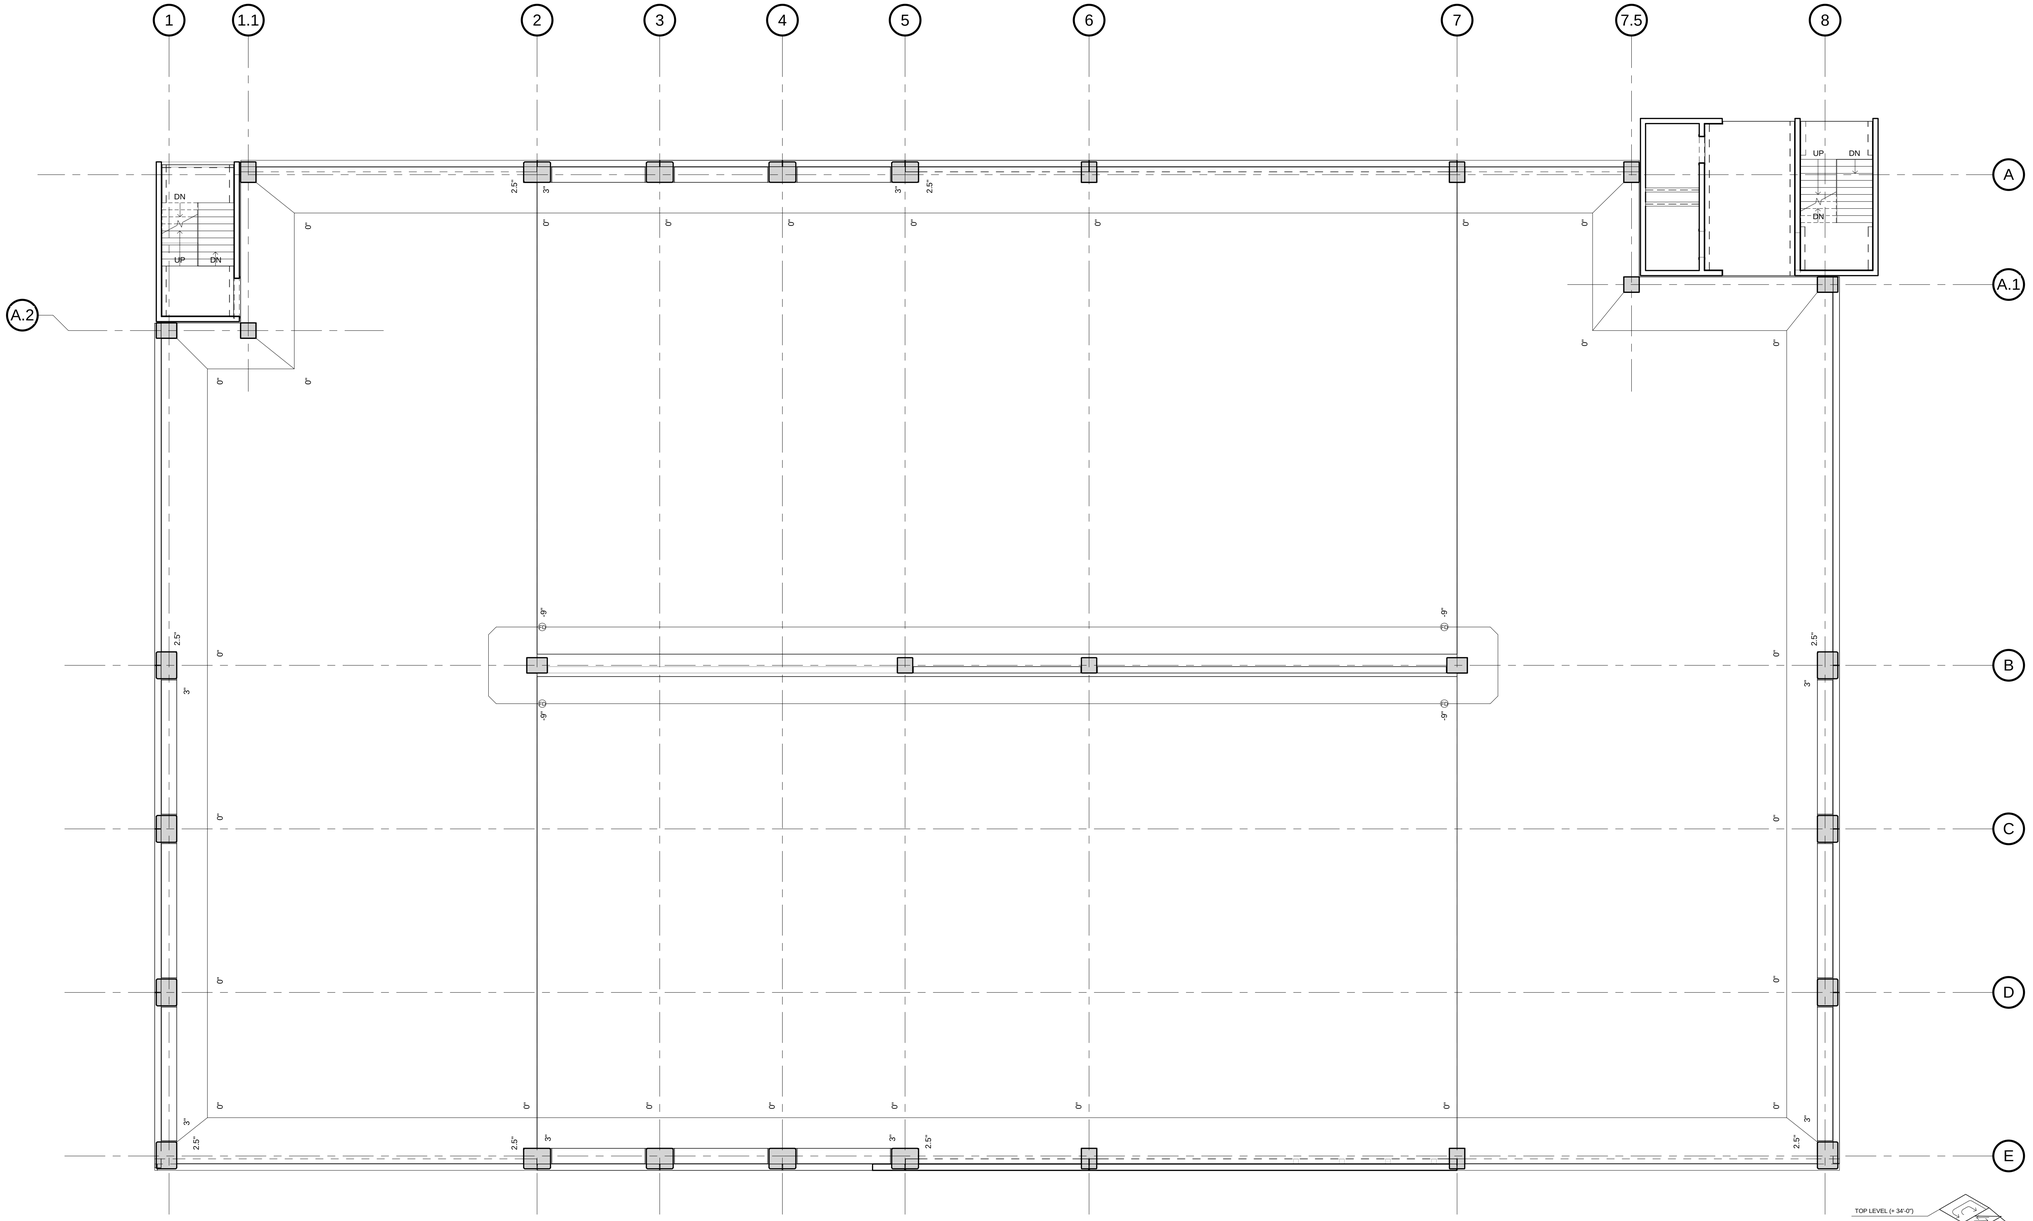

NORTH

TYPICAL LEVEL DRAINAGE PLAN

1/8" = 1'-0"

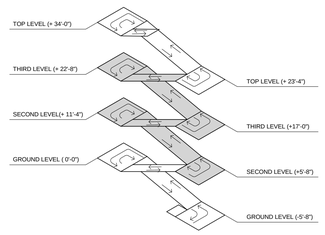

TYPICAL LEVEL ISOMETRIC

N.T.S.

CONSTRUCTION DOCUMENTS - FINAL SUBMISSION

Revisions:	Date

CONSULTANTS:

REGISTERED PROFESSIONAL ENGINEER — ERIC CHRISTOPHER FRAMPTON — No. 64567 — EXPIRES: 06/30/2011 — CIVIL — STATE OF CALIFORNIA

ARCHITECT/ENGINEERS:

Frampton Consulting Engineers
Civil • Structural • Design • Construction
895 W. Ashlan Ave. Clovis, CA 93612
TEL (559)346-0800 FAX (559)346-0900
EFRAMPTON@FCE-ENG.COM

Drawing Title: Typical Level Drainage Plan	Project Title: VA Northern California Health Care System Parking Structure	Project Number: 612 - CSI - 102	Office of Construction and Facilities Management
		Building Number: N/A	
Approved: Project Director	Location: 10535 Hospital Way, Mather, CA 95655	Drawing Number: SS 121	Department of Veterans Affairs
	Date: 06/15/2011 / Checked: ECF / Drawn: SJS	Dwg. 83 of 122	

VA FORM 08-6231

three inches = one foot
one and one half inches = one foot
one inch = one foot
three quarters inch = one foot
one half inch = one foot
three eighths inch = one foot
one quarter inch = one foot
one eighth inch = one foot