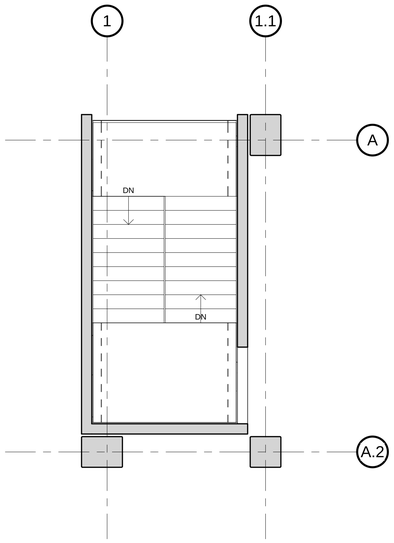

5 ENLARGED TOP LEVEL PLAN @ STAIR NO. 2
1/4" = 1'-0"

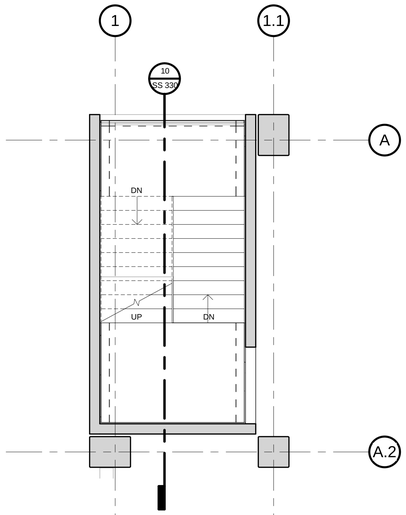

3 ENLARGED SECOND LEVEL PLAN @ STAIR NO. 2
1/4" = 1'-0"

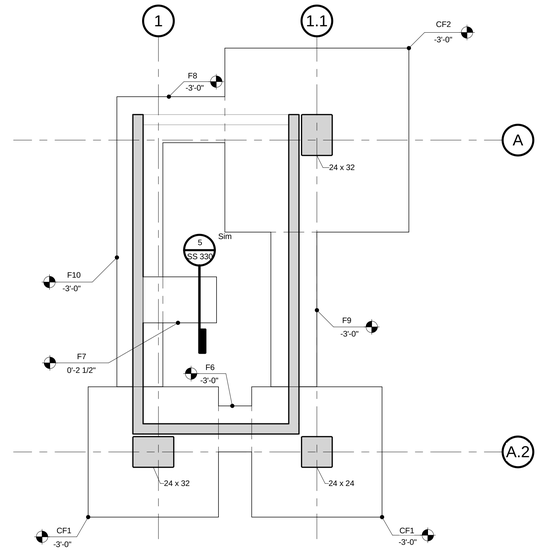

1 ENLARGED FOUNDATION PLAN @ STAIR NO. 2
1/4" = 1'-0"

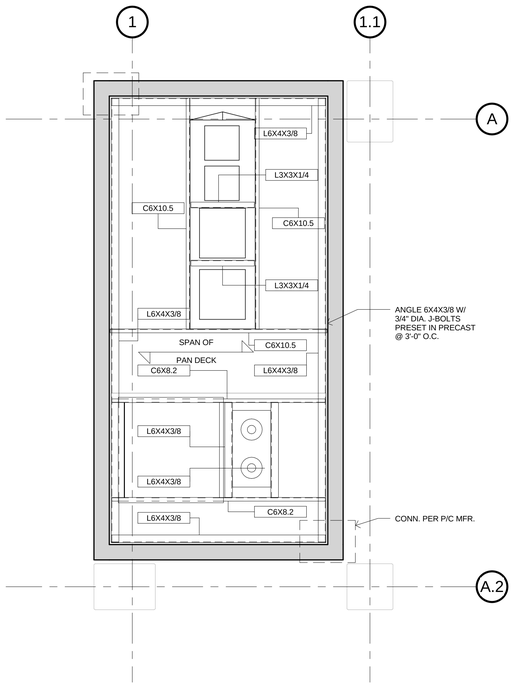

6 ENLARGED ROOF LEVEL PLAN @ STAIR NO. 2
3/8" = 1'-0"

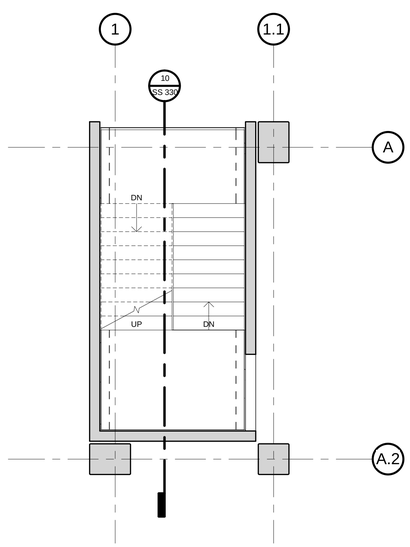

4 ENLARGED THIRD LEVEL PLAN @ STAIR NO. 2
1/4" = 1'-0"

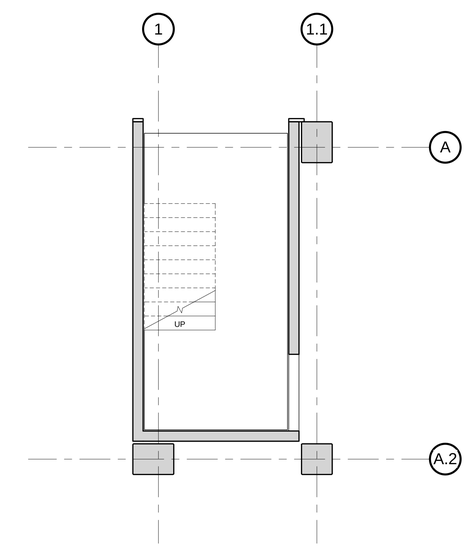

2 ENLARGED GROUND LEVEL PLAN @ STAIR NO. 2
1/4" = 1'-0"

CONSTRUCTION DOCUMENTS - FINAL SUBMISSION

Revisions:	Date

CONSULTANTS:

REGISTERED PROFESSIONAL ENGINEER ERIC CHRISTOPHER FRAMPTON No. 64567 EXPIRES: 06/30/2011 CIVIL STATE OF CALIFORNIA

ARCHITECT/ENGINEERS:

Frampton Consulting Engineers
Civil • Structural • Design • Construction
895 W. Ashlan Ave Clovis, CA 93612
TEL:(559)346-0800 FAX:(559)346-0900
EFRAMPTON@FCE-ENG.COM

Drawing Title: Enlarged Stair No.2 Plans

Approved: Project Director

Project Title: VA Northern California Health Care System Parking Structure

Location: 10535 Hospital Way, Mather, CA 95655

Date: 06/15/2011 | Checked: ECF | Drawn: SJS

Project Number: 612 - CSI - 102

Building Number: N/A

Drawing Number: SS 320

Dwg. 88 of 122

Office of Construction and Facilities Management

Department of Veterans Affairs

VA FORM 08-6231

three inches = one foot
one and one half inches = one foot
one inch = one foot
three quarters inch = one foot
one half inch = one foot
three eighths inch = one foot
one quarter inch = one foot
one eighth inch = one foot