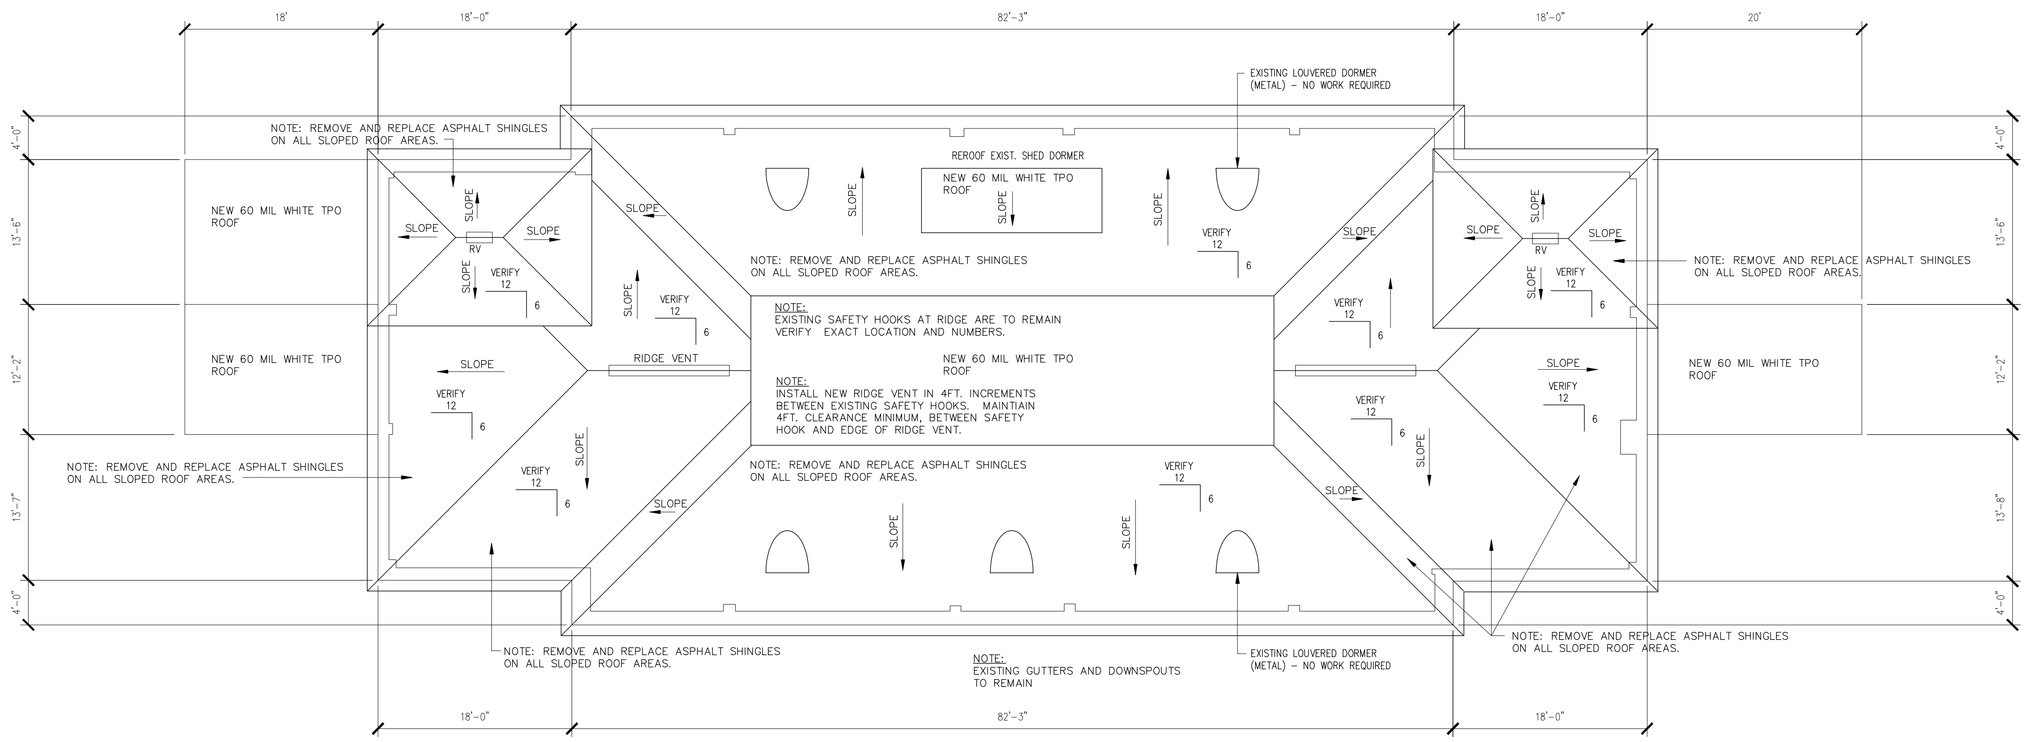

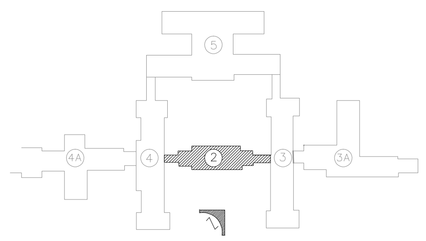

BUILDING LOCATION PLAN

SCALE: 1/8" = 1'-0"

8' 0 8' 16FT

ROOF PLAN BUILDING 2

BUILDING 2 ROOF AREAS

SLOPED SHINGLE ROOF = 6500 SQUARE FEET

FLAT ROOF = 1175 SQUARE FEET

GENERAL ELECTRICAL NOTES:

1. CONTRACTOR SHALL VISIT SITE PRIOR TO BIDDING TO DETERMINE EXISTING AS-BUILT CONDITIONS.
2. EXISTING ELECTRICAL WORK TO REMAIN UNLESS NOTED OR SHOWN.
3. CONTRACTOR SHALL COORDINATE THIS WORK WITH STATION ENGINEERING DEPARTMENT. A MINIMUM OF FIVE DAYS WRITTEN NOTICE SHALL BE REQUIRED PRIOR TO ANY UTILITY SHUTDOWNS.
4. CONTRACTOR SHALL BE PROHIBITED FROM WORKING ON ENERGIZED ELECTRICAL SYSTEMS OR CONDUCTORS IN ACCORDANCE WITH VA POLICY.
5. THE ELECTRICAL CONTRACTOR SHALL DISCONNECT THE ELECTRICAL SERVICES AND CONTROLS TO ALL EQUIPMENT ON THE ROOF AS REQUIRED TO ELEVATE OR REMOVE IT FOR INSTALLATION OF ROOFING MATERIALS. RECONNECT ALL REMOVED EQUIPMENT POWER AND CONTROL CIRCUITS. REPLACE ANY BROKEN, DETERIORATED, MISSING, DAMAGED, ETC. ELECTRICAL COMPONENTS (CONDUITS, WIRING, BOXES, DISCONNECTS, ETC.) WITH NEW U/L LISTED COMPONENTS.
6. THE ELECTRICAL WORK SHALL CONSIST OF FURNISHING ALL MATERIALS AND LABOR NECESSARY FOR THE COMPLETE INSTALLATION AND RELOCATION WORK INVOLVED TO INSURE CODE COMPLIANCE OF ELECTRICAL SERVICE IN COMPLETING AND MAKING THIS ROOF APPLICATION.

Revisions	Date

ALABAMA REGISTERED No. 17050 PROFESSIONAL ENGINEER STEVEN L. CONOLY

MCE MILLS-CONOLY ENGINEERING, P.C.

8218 Old Federal Road
TELEPHONE: (334) 270-0010

Montgomery, AL 36117
FAX: (334) 270-0040

CAVHCS
Central Alabama Veterans Health Care System

Approved	Approved	Drawing Title: BUILDING #2 ROOF PLAN	Project Title: ROOF REPLACEMENT CENTRAL ALABAMA VETERANS HEALTH CARE SYSTEM TUSKEGEE, ALABAMA
Approved	Approved		
Approved	Approved	Safety Officer	Building Number / Checked / Drawn
Approved	Approved	Clinical Representative	Location: East Campus, Tuskegee, AL

Date: JUNE 30, 2010
Project No.: 619-10-105
DRAWING NO. A-1
Dwg. 2 Of 4

Veterans Administration

VA FORM 08-6231a, MAR 1984