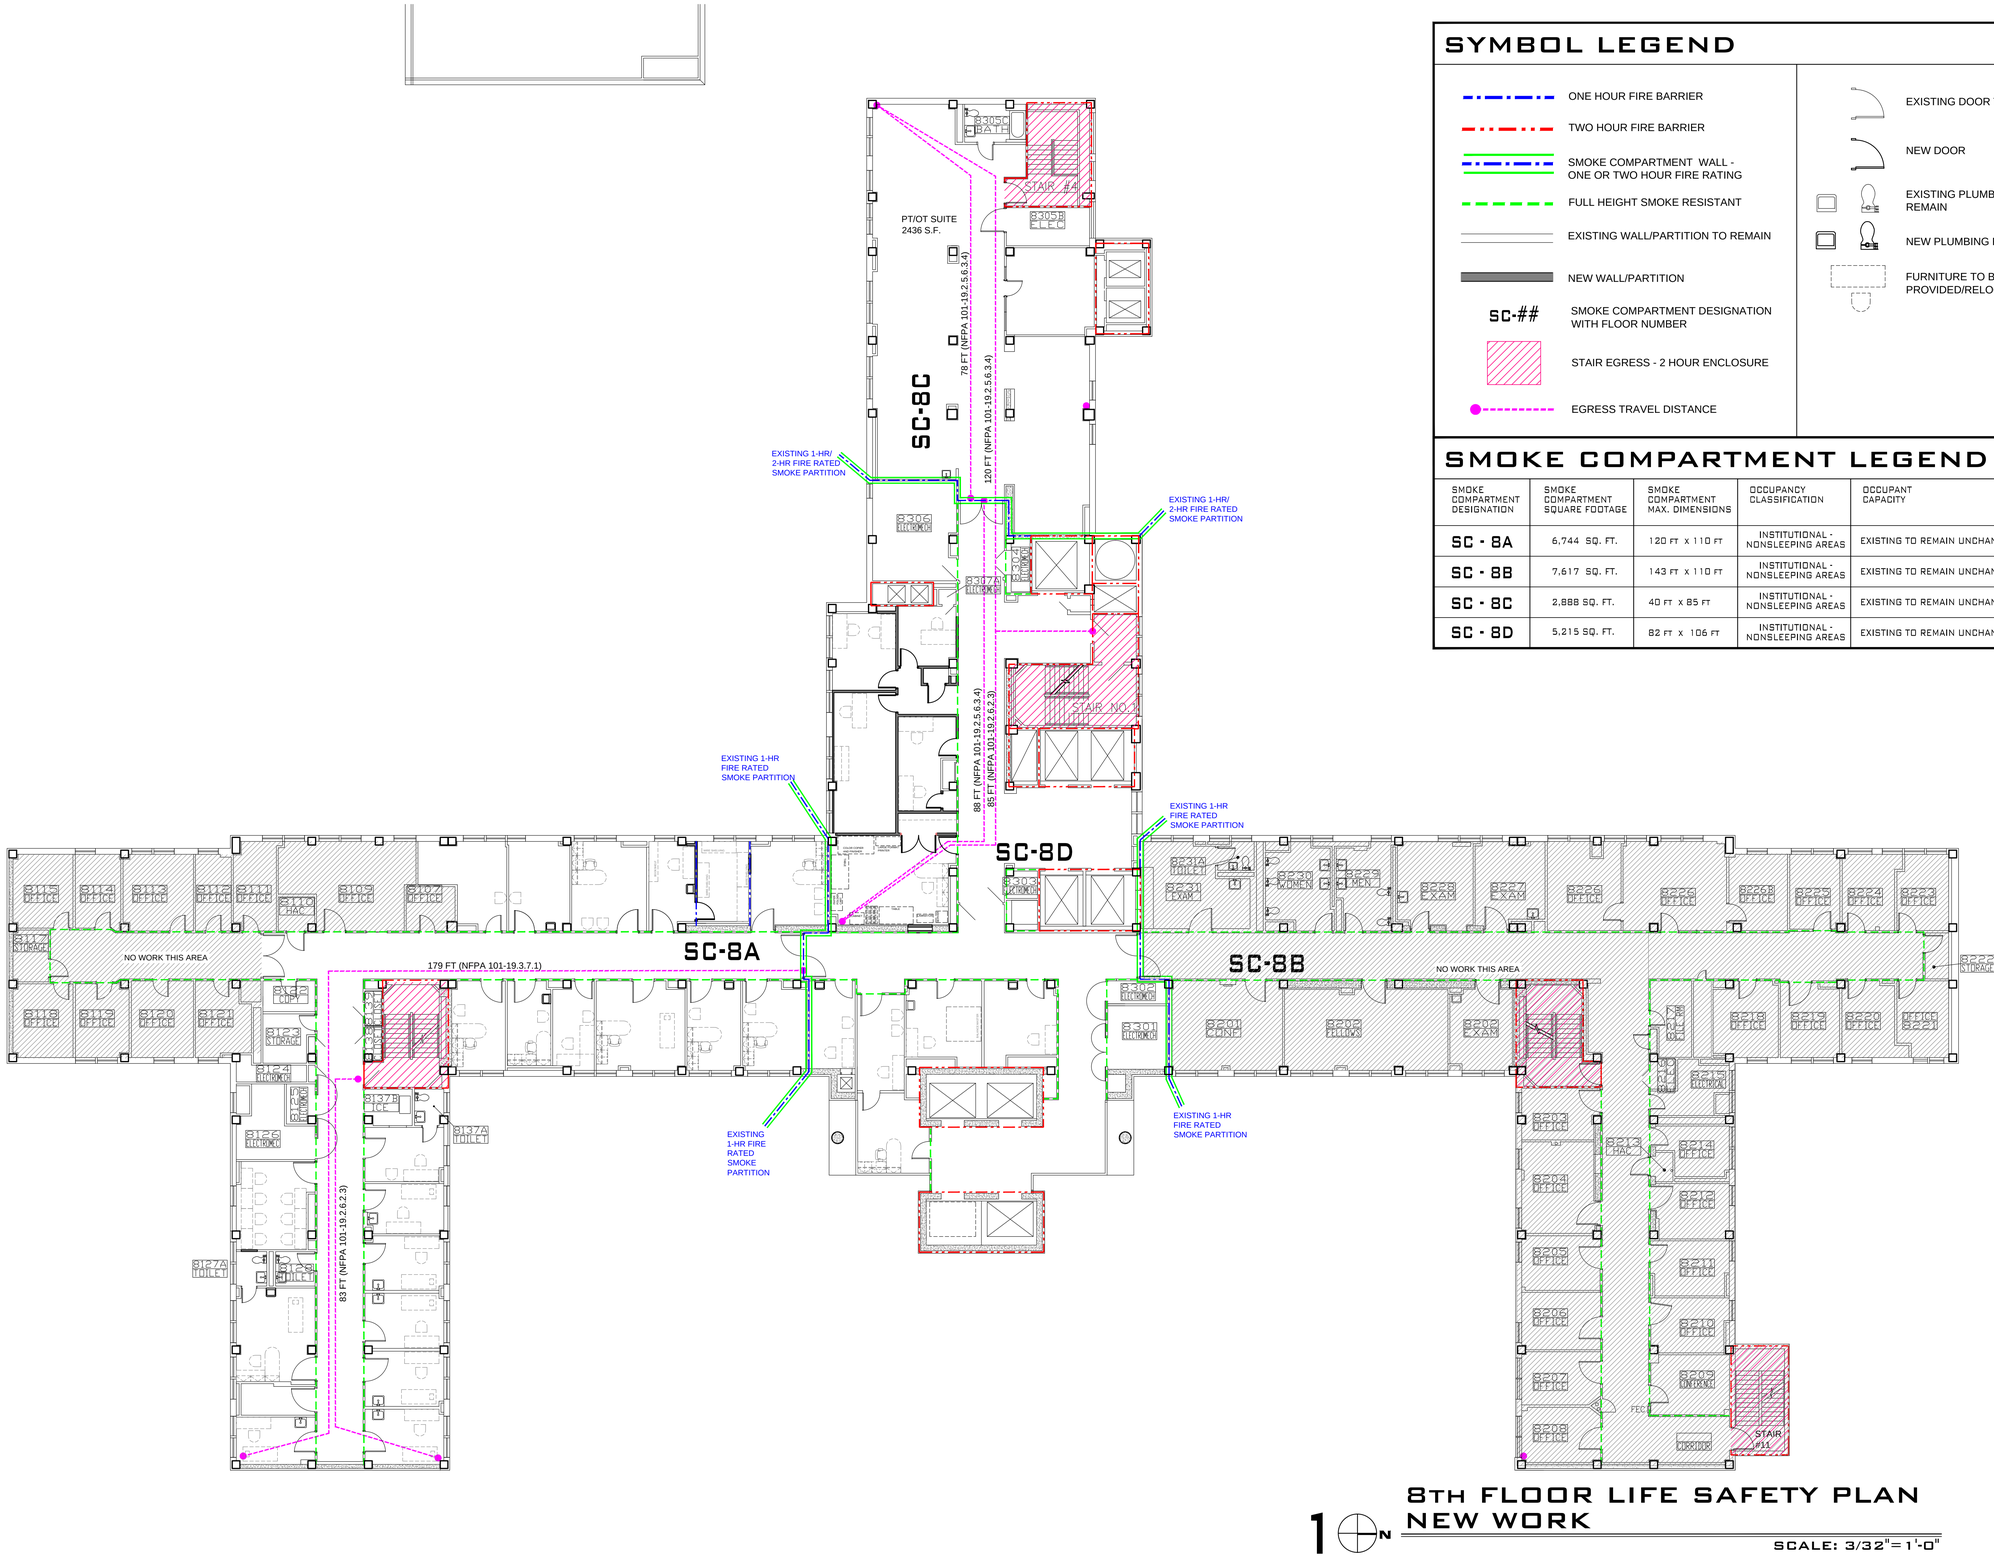

SYMBOL LEGEND

- ONE HOUR FIRE BARRIER
- TWO HOUR FIRE BARRIER
- SMOKE COMPARTMENT WALL - ONE OR TWO HOUR FIRE RATING
- FULL HEIGHT SMOKE RESISTANT
- EXISTING WALL/PARTITION TO REMAIN
- NEW WALL/PARTITION
- SC-## SMOKE COMPARTMENT DESIGNATION WITH FLOOR NUMBER
- STAIR EGRESS - 2 HOUR ENCLOSURE
- EGRESS TRAVEL DISTANCE
- EXISTING DOOR TO REMAIN
- NEW DOOR
- EXISTING PLUMBING FIXTURE TO REMAIN
- NEW PLUMBING FIXTURE
- FURNITURE TO BE PROVIDED/RELOCATED BY OWNER

SMOKE COMPARTMENT LEGEND

SMOKE COMPARTMENT DESIGNATION	SMOKE COMPARTMENT SQUARE FOOTAGE	SMOKE COMPARTMENT MAX. DIMENSIONS	OCCUPANCY CLASSIFICATION	OCCUPANT CAPACITY
SC - 8A	6,744 SQ. FT.	120 FT X 110 FT	INSTITUTIONAL - NONSLEEPING AREAS	EXISTING TO REMAIN UNCHANGED
SC - 8B	7,617 SQ. FT.	143 FT X 110 FT	INSTITUTIONAL - NONSLEEPING AREAS	EXISTING TO REMAIN UNCHANGED
SC - 8C	2,888 SQ. FT.	40 FT X 85 FT	INSTITUTIONAL - NONSLEEPING AREAS	EXISTING TO REMAIN UNCHANGED
SC - 8D	5,215 SQ. FT.	82 FT X 106 FT	INSTITUTIONAL - NONSLEEPING AREAS	EXISTING TO REMAIN UNCHANGED

1 8TH FLOOR LIFE SAFETY PLAN NEW WORK

SCALE: 3/32"= 1'-0"

FINAL SUBMITTAL

Revisions | Date

BIRCHFIELD PENUEL & ASSOCIATES, ARCHITECTS
2805 CRESCENT AVENUE · SUITE 200 ·BIRMINGHAM, ALABAMA 35209

STATE OF ALABAMA
CHARLES E. PENUEL NO. 2395
WILLIAM C. BIRCHFIELD NO. 2341
BIRMINGHAM, ALABAMA
REGISTERED ARCHITECT

Department of Veterans Affairs
MEDICAL CENTER
BIRMINGHAM, ALABAMA

Drawing Title: 8th FLOOR LIFE SAFETY PLAN

Project Title: RENOVATE SPACE FOR REHAB AND PHYSICAL MEDICINE

Date: 08-02-11
VA Project No. 521-10-101
CAD File No. 10709A1.3.dwg

Building Numbers | Checked | Drawn

Location: VA MEDICAL CENTER BIRMINGHAM, ALABAMA

DRAWING NO. A1.3
Dwg. of

Veterans Administration