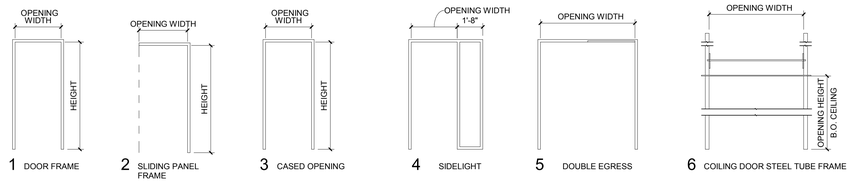

FRAME TYPES

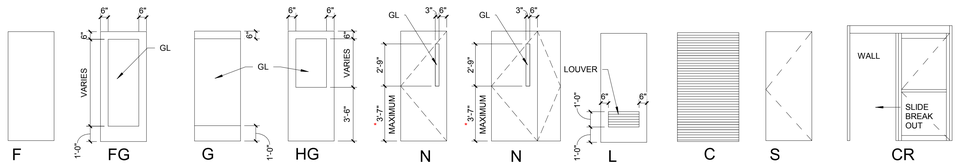

DOOR TYPES

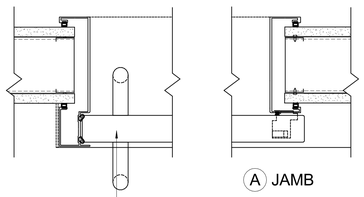

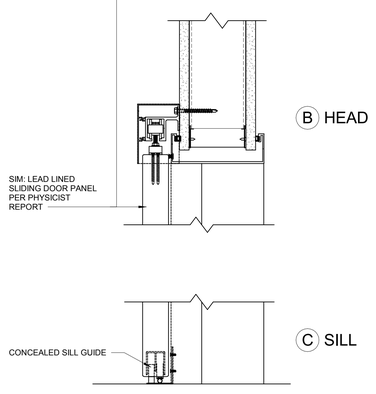

1D SLIDING PANEL DOOR DETAILS
3" = 1'-0"

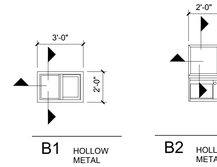

BORROWED LIGHT FRAME TYPES

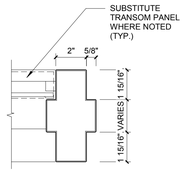

3C HM PROFILE
3" = 1'-0"

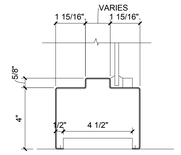

4C HM PROFILE
3" = 1'-0"

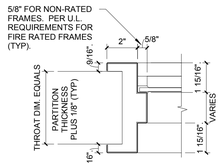

5C HM PROFILE
3" = 1'-0"

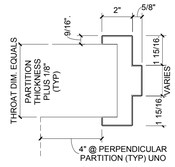

2E HM PROFILE
3" = 1'-0"

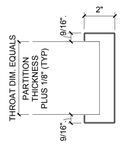

3E HM PROFILE
3" = 1'-0"

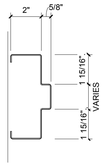

4E HM PROFILE
3" = 1'-0"

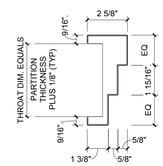

5E HM PROFILE
3" = 1'-0"

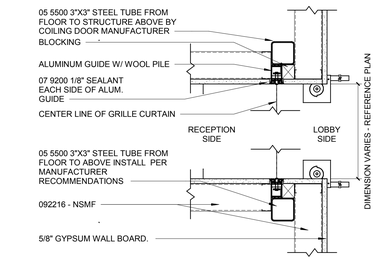

1F PLAN DETAIL @ COILING DOOR
1 1/2" = 1'-0"

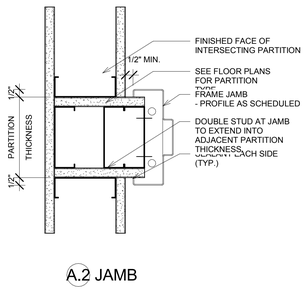

A.2 JAMB

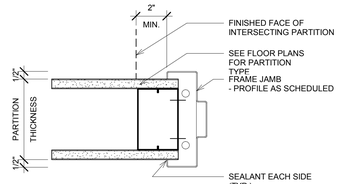

A.1 JAMB

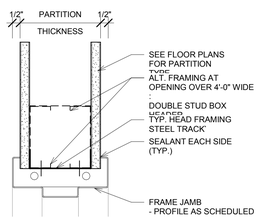

B HEAD

2F HOLLOW METAL DOOR DETAILS
3" = 1'-0"

DOOR SCHEDULE.2

Level	OPENING NUMBER	DOOR TYPE	DOOR SIZE OPENING WIDTH	DOOR SIZE LEAF WIDTH	DOOR SIZE OPENING HEIGHT	DOOR THK	DOOR MATL	DOOR GLASS	FRAME TYPE	FRAME MATL	FRAME DETAILS HEAD	FRAME DETAILS JAMB	FRAME DETAILS SILL	FIRE RATING (MIN.)	HDW SET	REMARKS
INTERSTITIAL FLOOR PLAN																
INTERSTITIAL FLOOR PLAN	F306.2	F	3'-0"		4'-0"	1 3/4"	HM		1	HM	B/2F	A/2F		45 MIN.	HW-5	
INTERSTITIAL FLOOR PLAN	F395.1	F	3'-0"		4'-0"	1 3/4"	HM		1	HM	B/2F	A/2F		90 MIN.	HW-5	
THIRD FLOOR PLAN																
THIRD FLOOR PLAN	E302	F	3'-6"		7'-0"	1 3/4"	WD		1	HM	B/2F	A/2F		90 MIN.	HW-SH-3	CARD READER
THIRD FLOOR PLAN	E303	F	3'-6"		7'-0"	1 3/4"	WD		1	HM	B/2F	A/2F			HW-3E	
THIRD FLOOR PLAN	E304	F	3'-6"		7'-0"	1 3/4"	WD		1	HM	B/2F	A/2F			HW-SH-3	CARD READER
THIRD FLOOR PLAN	E305	F	3'-6"		7'-0"	1 3/4"	WD		1	HM	B/2F	A/2F			HW-SH-3	CARD READER
THIRD FLOOR PLAN	E306	F	3'-6"		7'-0"	1 3/4"	WD		1	HM	B/2F	A/2F			HW-1-MOD-A	
THIRD FLOOR PLAN	E308	F	3'-6"		7'-0"	1 3/4"	WD		1	HM	B/2F	A/2F			HW-1-MOD-A	
THIRD FLOOR PLAN	E310.1	C	11'-10"		11'-0"		AL		6	ST	4C/AI-802.2	1F			HW-E5	MANUAL PUSH UP ROLLING GRILL
THIRD FLOOR PLAN	E310.2	N	3'-6"		7'-0"	1 3/4"	WD	GL-	1	HM	B/2F	A/2F			HW-3E	
THIRD FLOOR PLAN	E325	F	3'-6"		7'-0"	1 3/4"	WD		1	HM	B/2F	A/2F			HW-3E	
THIRD FLOOR PLAN	E327	F	3'-6"		7'-0"	1 3/4"	WD		1	HM	B/2F	A/2F		45 MIN.	HW-SH-3	PROXIMITY CARD READER
THIRD FLOOR PLAN	E328	F	3'-6"		7'-0"	1 3/4"	WD		1	HM	B/2F	A/2F		45 MIN.	HW-3-MOD	
THIRD FLOOR PLAN	E329	F	3'-6"		7'-0"	1 3/4"	WD		1	HM	B/2F	A/2F			HW-1G-MOD-A	
THIRD FLOOR PLAN	E330	N	3'-0"		7'-0"	1 3/4"	WD	GL-	1	HM	B/2F	A/2F			HW-SH-3-MOD	CARD READER POWER OPERATED
THIRD FLOOR PLAN	E331	F	3'-6"		7'-0"	2"	WD		2	HM	B/1D	A/1D	C/1D		HW-E10-MOD	LEAD SHIELDED SLIDING DOOR
THIRD FLOOR PLAN	E332	F	3'-6"		7'-0"	1 3/4"				HM	B/2F	A/2F			HW-1G-MOD-A	
THIRD FLOOR PLAN	E338	F	3'-6"		7'-0"	1 3/4"	WD		1	HM	B/2F	A/2F			HW-3E	
THIRD FLOOR PLAN	E339	F	3'-6"		7'-0"	1 3/4"	WD		1	HM	B/2F	A/2F			HW-1G-MOD-A	
THIRD FLOOR PLAN	E342.1	F	6'-0"		7'-0"	1 3/4"	WD		1	HM	B/2F	A/2F			HW-12H-MOD	CARD READER POWER OPERATED
THIRD FLOOR PLAN	E342.2	F	6'-0"		7'-0"	1 3/4"	WD		1	HM	B/2F	A/2F			HW-11-MOD-A	HOLD OPEN HARDWARE
THIRD FLOOR PLAN	E342.4	N	5'-0"	3'-6"	7'-0"	1 3/4"	WD	GL-	1	HM	B/2F	A/2F			HW-SH-3-MOD	CARD READER POWER OPERATED
THIRD FLOOR PLAN	E343		5'-0"		7'-0"	1 3/4"	HM		1	HM	B/2F	A/2F			HW-11-MOD-B	
THIRD FLOOR PLAN	E3107	G	3'-6"		7'-8 3/4"						1E/AS-513.2	5B/AS-502.2	1F/AS-513.2		HW-2-MOD	
THIRD FLOOR PLAN	F303	-	3'-6"		7'-0"	0"	-		1	HM	3E	3E				CASED OPENING
THIRD FLOOR PLAN	F304	F	3'-6"		7'-0"	1 3/4"	WD		1	HM	B/2F	A/2F			HW-1-MOD-B	POWER ASSIST
THIRD FLOOR PLAN	F305	F	3'-6"		7'-0"	1 3/4"	WD		1	HM	B/2F	A/2F			HW-1-MOD-B	POWER ASSIST
THIRD FLOOR PLAN	F306		6'-0"		7'-0"	1 3/4"	WD		5	HM					HW-12F-MOD	HOLD OPEN
THIRD FLOOR PLAN	F306.1	F	3'-6"		7'-0"	1 3/4"	HM			HM	B/2F	A/2F		45 MIN.	HW-5	
THIRD FLOOR PLAN	F307	F	3'-6"		7'-0"	1 3/4"	WD		4	HM	B/2F	A/2F			HW-3F-MOD	
THIRD FLOOR PLAN	F308	F	3'-6"		7'-0"	1 3/4"	WD		1	HM	B/2F	A/2F			HW-5	
THIRD FLOOR PLAN	F309	F	3'-6"		7'-0"	1 3/4"	WD		1	HM	B/2F	A/2F			HW-2C	
THIRD FLOOR PLAN	F310	F	3'-6"		7'-0"	1 3/4"	WD		1	HM	B/2F	A/2F			HW-2C	
THIRD FLOOR PLAN	F313.1	FG	3'-6"		7'-2"	1 3/4"	WD	GL-	4	HM	B/2F	A/2F			HW-6F-MOD	CARD READER POWER OPERATED
THIRD FLOOR PLAN	F313.2	FG	3'-6"		7'-2"	1 3/4"	WD	GL-	4	HM	B/2F	A/2F			HW-6F-MOD	CARD READER POWER OPERATED
THIRD FLOOR PLAN	F313.3	N	5'-0"	3'-6"	7'-0"	1 3/4"	WD	GL-	1	HM	B/2F	A/2F			HW-SH-9-MOD	CARD READER POWER OPERATED
THIRD FLOOR PLAN	F314	N	3'-6"		7'-0"	1 3/4"	WD	GL-	1	HM	B/2F	A/2F		45 MIN.	HW-SH-3-MOD	AUTOMATIC, PROXIMITY CARD READER
THIRD FLOOR PLAN	F315	F	3'-6"		7'-0"	1 3/4"	WD		1	HM	B/2F	A/2F			HW-5	
THIRD FLOOR PLAN	F316	F	3'-6"		7'-0"	1 3/4"	WD		1	HM	B/2F	A/2F			HW-3E	
THIRD FLOOR PLAN	F317	F	3'-6"		7'-0"	1 3/4"	WD		1	HM	B/2F	A/2F			HW-3E	
THIRD FLOOR PLAN	F318	N	3'-6"		7'-0"	1 3/4"	WD	GL-	1	HM	B/2F	A/2F		45 MIN.	HW-SH-3-MOD	CARD READER POWER OPERATED
THIRD FLOOR PLAN	F319	F	3'-6"		7'-0"	1 3/4"	WD		1	HM	B/2F	A/2F			HW-2C	
THIRD FLOOR PLAN	F320	F	3'-6"		7'-0"	1 3/4"	WD		1	HM	B/2F	A/2F			HW-3E	
THIRD FLOOR PLAN	F321	F	3'-6"		7'-0"	1 3/4"	WD		1	HM	B/2F	A/2F			HW-3E	
THIRD FLOOR PLAN	F322	F	4'-0"		7'-0"	1 3/4"	WD		1	HM	B/2F	A/2F			HW-1G-MOD-A	
THIRD FLOOR PLAN	F323	F	3'-6"		7'-0"	1 3/4"	WD		1	HM	B/2F	A/2F			HW-2B	
THIRD FLOOR PLAN	F324	F	3'-6"		7'-0"	1 3/4"	WD		1	HM	B/2F	A/2F			HW-1G-MOD-A	
THIRD FLOOR PLAN	F325	F	3'-6"		7'-0"	1 3/4"	WD		1	HM	B/2F	A/2F			HW-1G-MOD-A	
THIRD FLOOR PLAN	F326	F	3'-6"		7'-0"	1 3/4"	WD		1	HM	B/2F	A/2F			HW-1G-MOD-A	
THIRD FLOOR PLAN	F327	F	3'-6"		7'-0"	1 3/4"	WD		1	HM	B/2F	A/2F			HW-1G-MOD-A	
THIRD FLOOR PLAN	F328	F	3'-6"		7'-0"	1 3/4"	WD		1	HM	B/2F	A/2F			HW-1G-MOD-A	
THIRD FLOOR PLAN	F329	F	3'-6"		7'-0"	1 3/4"	WD		1	HM	B/2F	A/2F			HW-1G-MOD-A	
THIRD FLOOR PLAN	F330	F	3'-6"		7'-0"	1 3/4"	WD		1	HM	B/2F	A/2F			HW-1G-MOD-A	
THIRD FLOOR PLAN	F331	-	4'-0"		7'-0"	0"	-		1	HM	3E	3E				CASED OPENING
THIRD FLOOR PLAN	F333.1	C	19'-6"		11'-0"		AL		6	ST	4C/AI-802.2	1F			HW-E5	MANUAL PUSH UP ROLLING GRILL
THIRD FLOOR PLAN	F333.2	F	3'-6"		7'-0"	2"	WD		1	HM	B/1D	A/1D	C/1D		HW-E10	SLIDING BARN DOOR, LOCKABLE
THIRD FLOOR PLAN	F334	F	3'-6"		7'-0"	2"	WD		1	HM	B/1D	A/1D	C/1D		HW-E10	SLIDING BARN DOOR, LOCKABLE
THIRD FLOOR PLAN	F336	F	3'-6"		7'-0"	1 3/4"	WD		1	HM	B/2F	A/2F			HW-2B	
THIRD FLOOR PLAN	F337	F	3'-6"		7'-0"	1 3/4"	WD		1	HM	B/2F	A/2F			HW-1G-MOD-A	
THIRD FLOOR PLAN	F338	F	3'-6"		7'-0"	1 3/4"	WD		1	HM	B/2F	A/2F			HW-1G-MOD-A	
THIRD FLOOR PLAN	F339	F	3'-6"		7'-0"	1 3/4"	WD		1	HM	B/2F	A/2F			HW-1G-MOD-A	
THIRD FLOOR PLAN	F340	F	3'-6"		7'-0"	1 3/4"	WD		1	HM	B/2F	A/2F			HW-1G-MOD-A	
THIRD FLOOR PLAN	F341	F	3'-6"		7'-0"	1 3/4"	WD		1	HM	B/2F	A/2F			HW-1G-MOD-A	
THIRD FLOOR PLAN	F342	F	3'-6"		7'-0"	1 3/4"	WD		1	HM	B/2F	A/2F			HW-1G-MOD-A	
THIRD FLOOR PLAN	F343	F	3'-6"		7'-0"	1 3/4"	WD		1	HM	B/2F	A/2F			HW-1G-MOD-A	
THIRD FLOOR PLAN	F344	F	3'-6"		7'-0"	1 3/4"	WD		1	HM	B/2F	A/2F		45 MIN.	HW-3E	
THIRD FLOOR PLAN	F345	F	3'-6"		7'-0"	1 3/4"	WD		1	HM	B/2F	A/2F			HW-1G-MOD-A	
THIRD FLOOR PLAN	F346	F	3'-6"		7'-0"	1 3/4"	WD		1	HM	B/2F	A/2F			HW-1G-MOD-A	
THIRD FLOOR PLAN	F347	F	4'-0"		7'-0"	1 3/4"	WD		1	HM	B/2F	A/2F			HW-1G-MOD-A	
THIRD FLOOR PLAN	F348	F	3'-6"		7'-0"	1 3/4"	WD		1	HM	B/2F	A/2F			HW-3E	
THIRD FLOOR PLAN	F349	F	3'-6"		7'-0"	1 3/4"	WD		1	HM	B/2F	A/2F			HW-3E	
THIRD FLOOR PLAN	F350	F	3'-6"		7'-0"	1 3/4"	WD		1	HM	B/2F	A/2F			HW-3E	
THIRD FLOOR PLAN	F351.1	F	3'-6"		7'-0"	1 3/4"	WD		4	HM	B/2F	A/2F		90 MIN.	HW-SH-4B-MOD-A	CARD READER
THIRD FLOOR PLAN	F351.2	FG	3'-6"		7'-0"	1 3/4"	WD	GL-	4	HM	B/2F	A/2F		90 MIN.	HW-6F-MOD	CARD READER POWER OPERATED
THIRD FLOOR PLAN	F352	F	3'-6"		7'-0"	1 3/4"	WD		1	HM	B/2F	A/2F			HW-1L-MOD	
THIRD FLOOR PLAN	F353	F	3'-6"		7'-0"	1 3/4"	WD		1	HM	B/2F	A/2F			HW-3E	1
THIRD FLOOR PLAN	F354	F	3'-6"		7'-0"	1 3/4"	WD		1	HM	B/2F	A/2F			HW-3E	1
THIRD FLOOR PLAN	F355	F	3'-6"		7'-0"	1 3/4"	WD		1	HM	B/2F	A/2F			HW-3E	1
THIRD FLOOR PLAN	F356	F	3'-6"		7'-0"	1 3/4"	WD		1	HM	B/2F	A/2F			HW-3E	1
THIRD FLOOR PLAN	F357	F	3'-6"		7'-0"	1 3/4"	WD		1	HM	B/2F	A/2F			HW-3E	
THIRD FLOOR PLAN	F358	N	3'-0"		7'-0"	1 3/4"	WD	GL-	1	HM	B/2F	A/2F			HW-SH-3	CARD READER
THIRD FLOOR PLAN	F359	CR	7'-0"		7'-6"	2"	AL		CR	AL	F8/AS-622.2	F8/AS-622.2			HW-E11-MOD	POWER OPERATED SLIDING WITH TOUCHLESS WALL SWITCHES
THIRD FLOOR PLAN	F360	F	2'-0"		7'-0"	1 3/4"	WD		1	HM	B/2F	A/2F			HW-5-MOD	
THIRD FLOOR PLAN	F361	CR	7'-0"		7'-6"	2"	AL		CR	AL	F8/AS-622.2	F8/AS-622.2			HW-E11-MOD	POWER OPERATED SLIDING WITH TOUCHLESS WALL SWITCHES
THIRD FLOOR PLAN	F362	F	3'-0"		7'-0"	1 3/4"	WD		1	HM	B/2F	A/2F			HW-3E	
THIRD FLOOR PLAN	F363.1	N	3'-6"		7'-0"	1 3/4"	WD	GL-	1	HM	B/2F	A/2F			HW-SH-3	HOLD OPEN HARDWARE
THIRD FLOOR PLAN	F363.2	N	3'-6"		7'-0"	1 3/4"	WD	GL-	1	HM	B/2F	A/2F			HW-SH-3-MOD	AUTOMATIC, CARD READER
THIRD FLOOR PLAN	F364.1	N	3'-6"		7'-0"	1 3/4"	WD	GL-	1	HM	B/2F	A/2F		45 MIN.	HW-SH-3-MOD	CARD READER POWER OPERATED
THIRD FLOOR PLAN	F364.2	N	3'-6"		7'-0"	1 3/4"	WD	GL-	1	HM	B/2F	A/2F		45 MIN.	HW-SH-3-MOD	CARD READER POWER OPERATED
THIRD FLOOR PLAN	F365	N	3'-6"		7'-0"	1 3/4"	WD	GL-	1	HM	B/2F	A/2F			HW-SH-3	PROXIMITY CARD READER
THIRD FLOOR PLAN	F366	F	3'-6"		7'-0"	1 3/4"	WD	GL-	1	HM	B/2F	A/2F			HW-2B	
THIRD FLOOR PLAN	F374.1	FG	3'-6"		7'-0"	1 3/4"	WD	GL-	1	HM	B/2F	A/2F			HW-1G-MOD-B	HOLD OPEN
THIRD FLOOR PLAN	F374.2	N	5'-0"	3'-6"	7'-0"	1 3/4"	WD	GL-	1	HM	B/2F	A/2F			HW-SH-9-MOD	CARD READER POWER OPERATED
THIRD FLOOR PLAN	F380	N	5'-0"	3'-6"	7'-0"	1 3/4"	WD	GL-	1	HM	B/2F	A/2F			HW-10D-MOD	
THIRD FLOOR PLAN	F381	N	5'-0"	3'-6"	7'-0"	1 3/4"	WD	GL-	1	HM	B/2F	A/2F			HW-10D-MOD	
THIRD FLOOR PLAN	F382	F	4'-0"		7'-0"	1 3/4"	WD		1	HM	B/2F	A/2F			HW-2B	
THIRD FLOOR PLAN	F385	F	3'-6"		7'-0"	1 3/4"	WD		1	HM	B/2F	A/2F			HW-2B	
THIRD FLOOR PLAN	F388	F	4'-0"		7'-0"	1 3/4"	WD		1	HM	B/2F	A/2F			HW-1G-MOD-A	
THIRD FLOOR PLAN	F389	F	3'-6"		7'-0"	1 3/4"	WD		1	HM	B/2F	A/2F			HW-1G-MOD-A	
THIRD FLOOR PLAN	F391	F	3'-6"		7'-0"	1 3/4"	WD		1	HM	B/2F	A/2F			HW-1G-MOD-A	
THIRD FLOOR PLAN	F392	F	3'-6"		7'-0"	1 3/4"	WD		1	HM	B/2F	A/2F			HW-1G-MOD-A	
THIRD FLOOR PLAN	F393	F	3'-6"		7'-0"	1 3/4"	WD		1	HM	B/2F	A/2F			HW-1G-MOD-A	
THIRD FLOOR PLAN	F394		6'-0"		7'-0"	1 3/4"	WD		5	HM				90 MIN.	HW-12F-MOD	HOLD OPEN HARDWARE
THIRD FLOOR PLAN	F395	F	3'-6"		7'-0"	1 3/4"	HM		1	HM	B/2F	A/2F		90 MIN.	HW-SH-4B-MOD-B	EXIT, CARD READER
THIRD FLOOR PLAN	F396	F	3'-6"		7'-0"	1 3/4"				HM	B/2F	A/2F		45 MIN.	HW-6C-MOD	
THIRD FLOOR PLAN	F397	F	3'-0"		7'-0"	1 3/4"	HM		1	HM	B/2F	A/2F			HW-5	
Grand total: 106																

DOOR SCHEDULE GENERAL NOTES:

1. PROVIDE 1/2" DOOR UNDERCUT AT ALL TOILET ROOM DOORS.
2. PROVIDE 1/32" THICK LEAD AT LEAD SHEILDED DOOR
3. TEMPORARY EGRESS STAIR DOOR TO HAVE EXIT DEVICE ALARM.

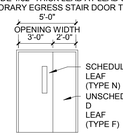

MULTIPLE LEAF KEY

DOOR SCHEDULE					
		DOOR			
		SIZE			
OPENING NUMBER	TYPE	OPENING WIDTH	LEAF WIDTH	OPENING HEIGHT	
XXX	N,F (UN)	5'-0"	3'-0"	7'-0"	

NOTE:
WHEN MULTIPLE LEAVES OCCUPY A SINGLE DOOR OPENING, EACH LEAF IS LISTED IN THE SCHEDULE UNDER THE HEADING 'DOOR TYPE'- EXAMPLE: N,F (UN). THE WIDTH OF THE FIRST LEAF IS SCHEDULED UNDER THE HEADING 'LEAF WIDTH'. THE WIDTH OF THE SECOND LEAF EQUALS THE DOOR OPENING WIDTH MINUS THE WIDTH OF THE SCHEDULED DOOR LEAF (AND CENTER MULLION IF APPLICABLE). FOR UNEQUAL PAIRS, THE SYMBOL (UN) APPEARS AFTER THE DOOR TYPE.

100% CONSTRUCTION DOCUMENTS - ISSUE FOR BID

Revisions:	Date
1 Addendum 02	06/08/17

CONSULTANTS:

AcoustiControl
Acoustical Engineer
2464 Taylor Road
Suite 214
Wildwood, MO 63040
314.436.9770

The Schachinger Group
Elevator
4255 Stoney Creek Drive
Fort Collins, CO 80525
703.608.2263

STATE OF MISSOURI
NATALIE R. PETZOLDT
NUMBER A-2003002850
ARCHITECT
06/13/17

ARCHITECT/ENGINEERS:

CANNONDESIGN

1100 Clark Avenue
St. Louis, Missouri 63102
T: 314.241.6250
F: 314.241.2570

© CannonDesign 2017
All rights reserved. No part of this document may be reproduced or utilized in any form, without prior written authorization by the Cannon Corporation

Drawing Title: **DOORS & BORROWED LIGHTS**

Approved: Project Director

Project Title: **Harry S. Truman Memorial Veterans' Hospital Expand Ambulatory Care Addition**

Project Number: 589-333
CANNON DESIGN PROJECT NO. 3850.06

Building Number

Location: Columbia, Missouri

Date: JANUARY 13, 2017

Checked: Checker

Drawn: Author

Drawing Number: **AS-621.2**

Dwg. of

Office of Construction and Facilities Management

Department of Veterans Affairs

VA FORM 08-6231

© Cannon Design 2016