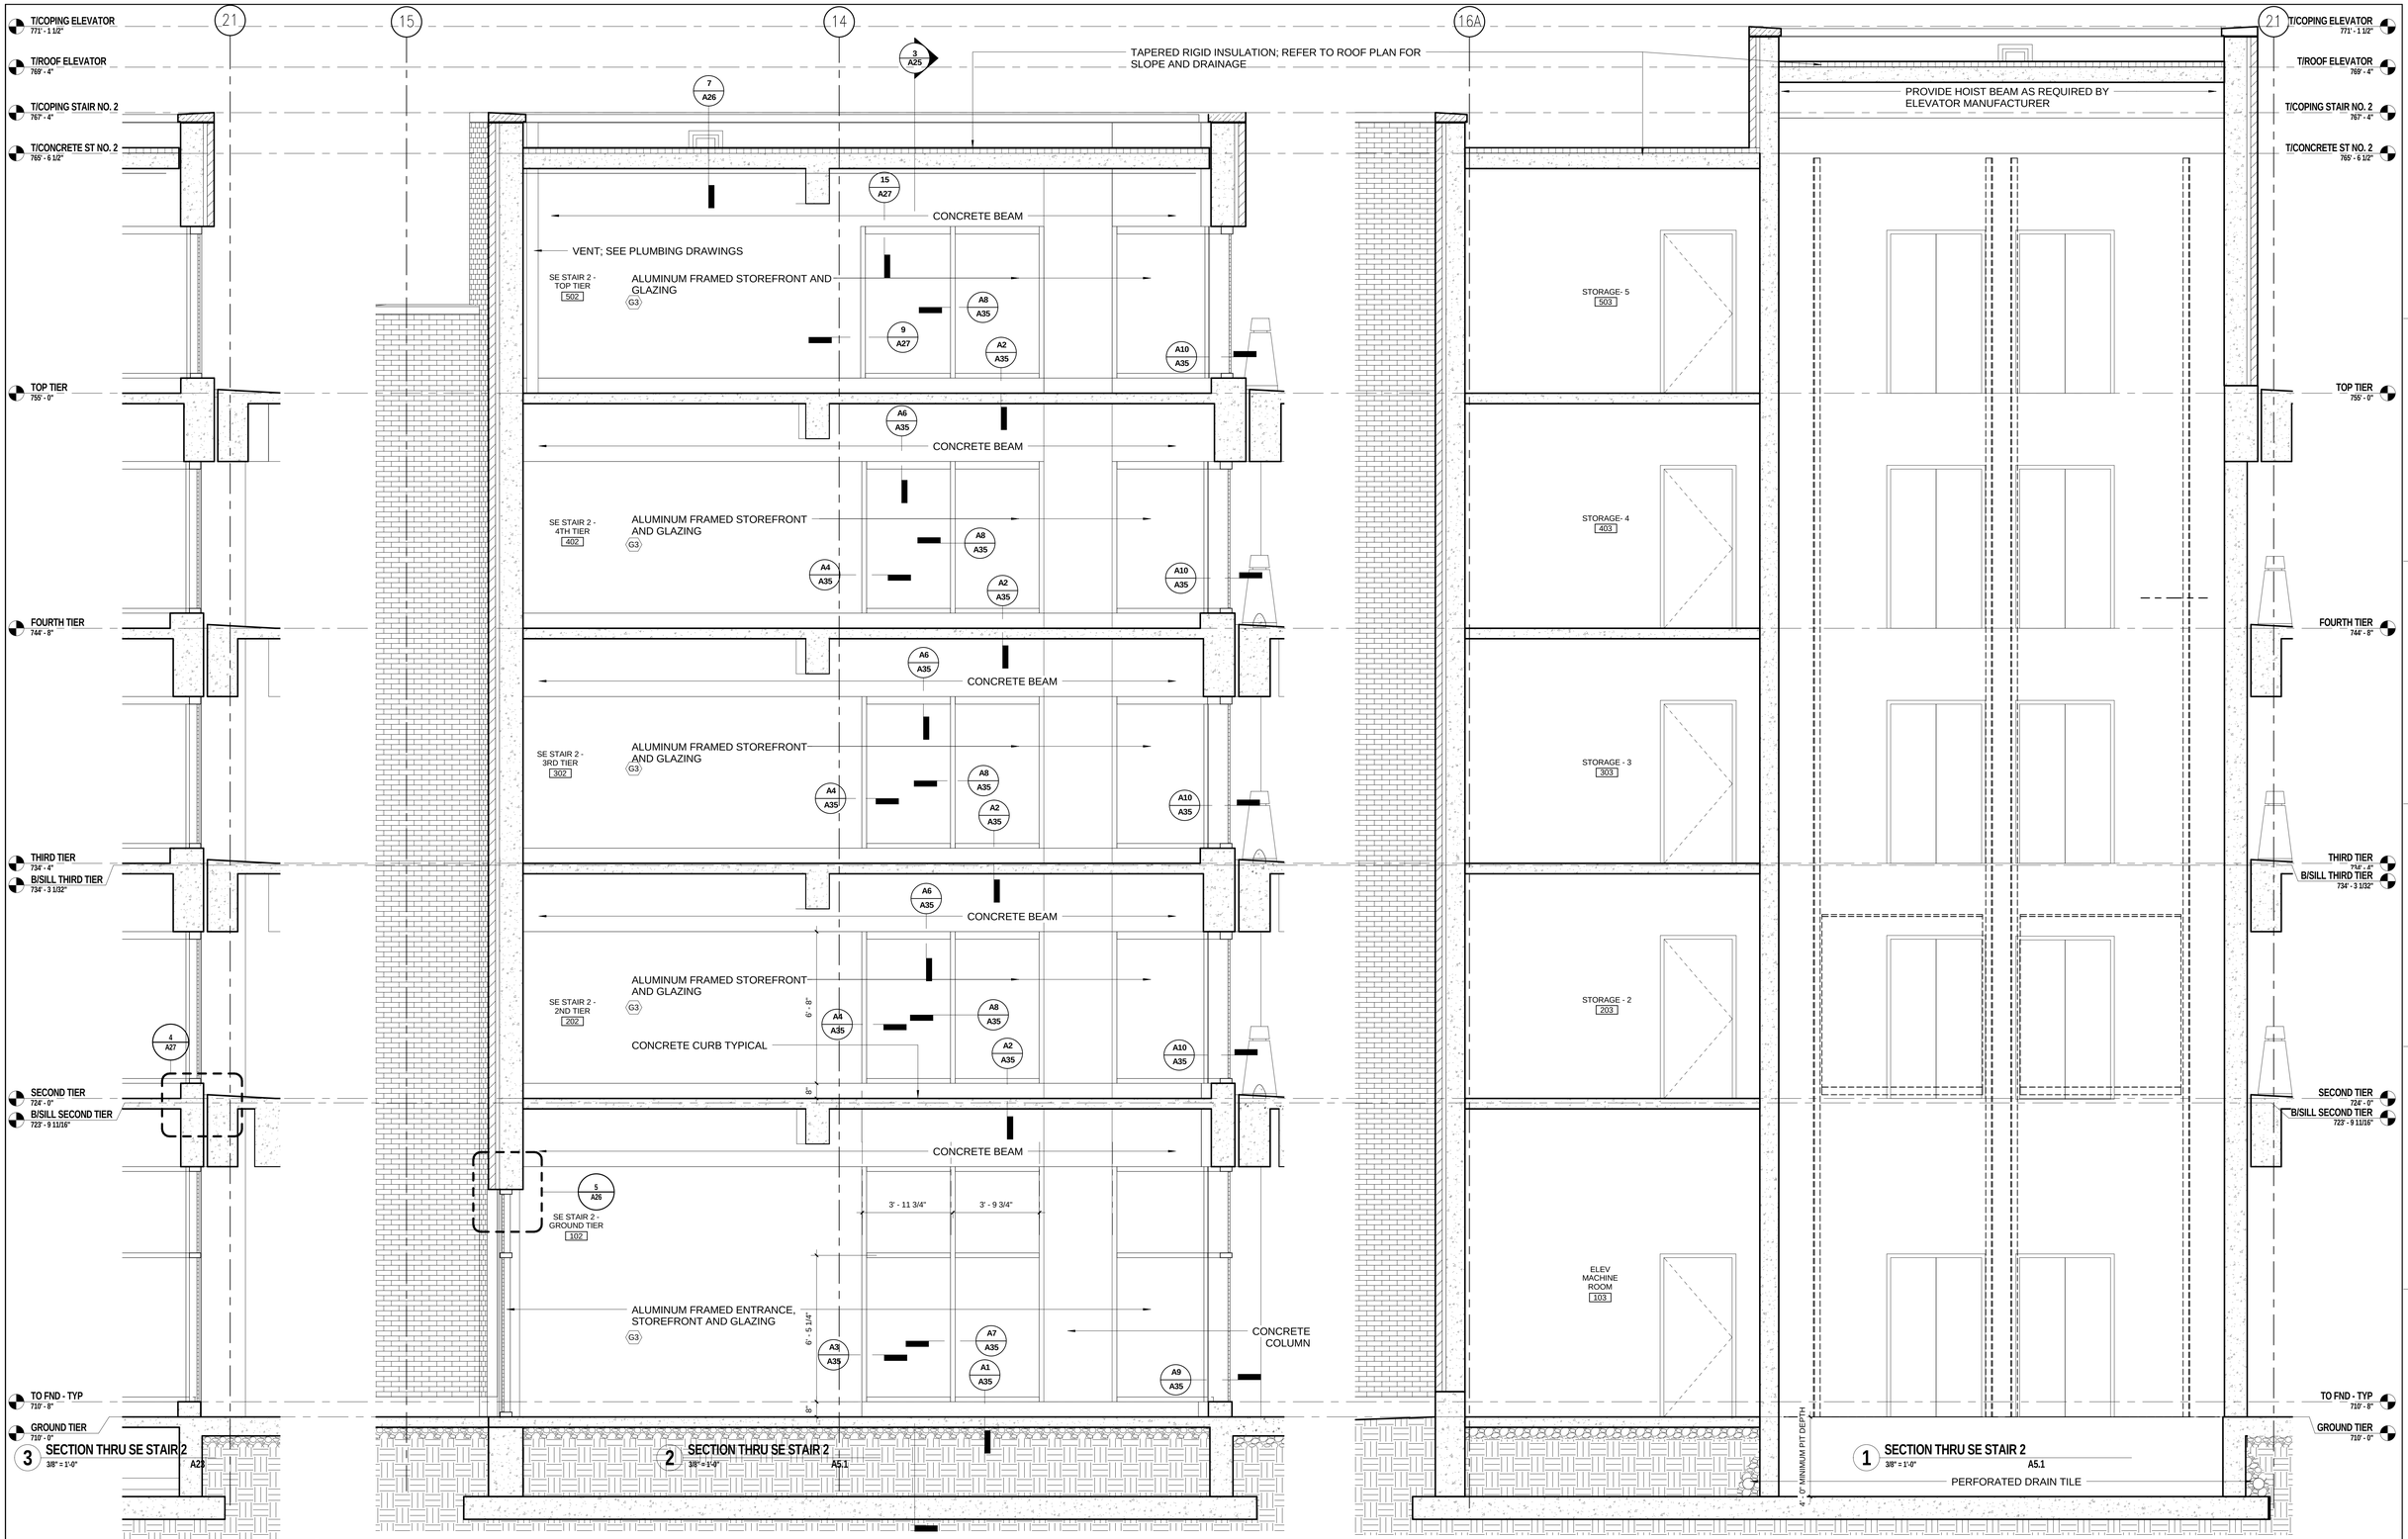


| | |
|---|---|
| FINAL CONSTRUCTION DOCUMENTS | 06/10/11 |
| 100% REVIEW SUBMISSION (NOT FOR CONSTRUCTION) | 04/11/11 |
| 75% REVIEW SUBMISSION (NOT FOR CONSTRUCTION) | 02/03/11 |
| 75% REVIEW SUBMISSION (NOT FOR CONSTRUCTION) - COST ESTIMATE | 01/19/11 |
| 35% REVIEW SUBMISSION (NOT FOR CONSTRUCTION) | 11/22/10 |
| Revisions: | Date |

## CONSULTANTS/ENGINEERS:

**KJWW ENGINEERING CONSULTANTS**
Mechanical/Electrical/Plumbing Engineer
623 26TH AVENUE
ROCK ISLAND, ILLINOIS 61201
309.788.0673 Telephone
309.786-5967 Fax

**TERRACON**
Geotechnical Engineer
2640 12TH STREET SW
CEDAR RAPIDS, IOWA 52404
319.366.8321 Telephone
319.366.0032 Fax

**GRAEF**
Civil Engineer/Landscape Architect
332 SOUTH MICHIGAN, SUITE 1400
CHICAGO, ILLINOIS 60604-4367
312.582.2020 Telephone
312.939.7014 Fax

**WALKER PARKING CONSULTANTS**
Structural Engineer
505 DAVIS ROAD
ELGIN, ILLINOIS 60123
847.697.2640 Telephone
847.697.7439 Fax

**FAITHFUL+GOULD**
Cost Management
222 SOUTH RIVERSIDE PLAZA, SUITE 2240
CHICAGO, ILLINOIS 60606
312.612.6319 Telephone
312.655.9037 Fax

## ARCHITECT:

**Loebl Schlossman & Hackl**
Architecture • Planning • Interiors
233 North Michigan Avenue
Suite 3000
Chicago, Illinois 60601
312.565.1800 Telephone
312.565.5912 Facsimile
www.lshdesign.com

Copyright © 2010 Loebl Schlossman & Hackl Inc.

Drawing Title: SE STAIR 2 - WALL SECTIONS

Project Title: 400 CAR PARKING GARAGE

Project Number: 636-402

Building Number: 43

Approved: Project Director
Iowa City VA Healthcare System
Department of Veterans Affairs Medical Center

Location: IOWA CITY, IA

Date: 06/10/2011 | Checked: PS/JP | Drawn: DM

Drawing Number: A24

Dwg. 57 of 152

Office of Construction and Facilities Management
Department of Veterans Affairs

VA FORM 08-6231