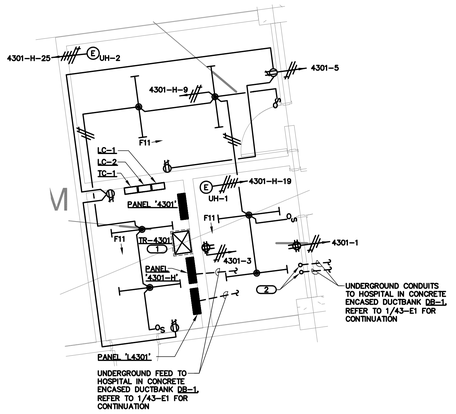

2 ENLARGED EQUIPMENT ROOM PLAN

SCALE: 1/4"=1'-0"

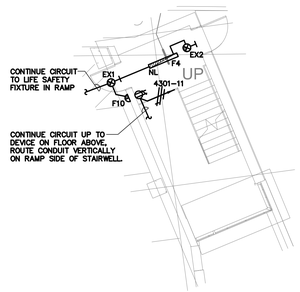

3 ENLARGED STAIRWELL A-101 PLAN

SCALE: 1/8"=1'-0"

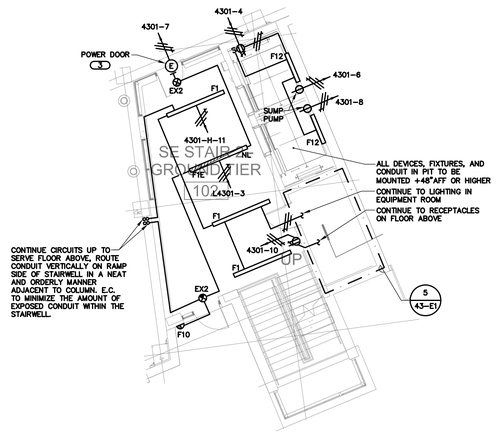

4 ENLARGED ELEVATOR LOBBY A-102 PLAN

SCALE: 1/8"=1'-0"

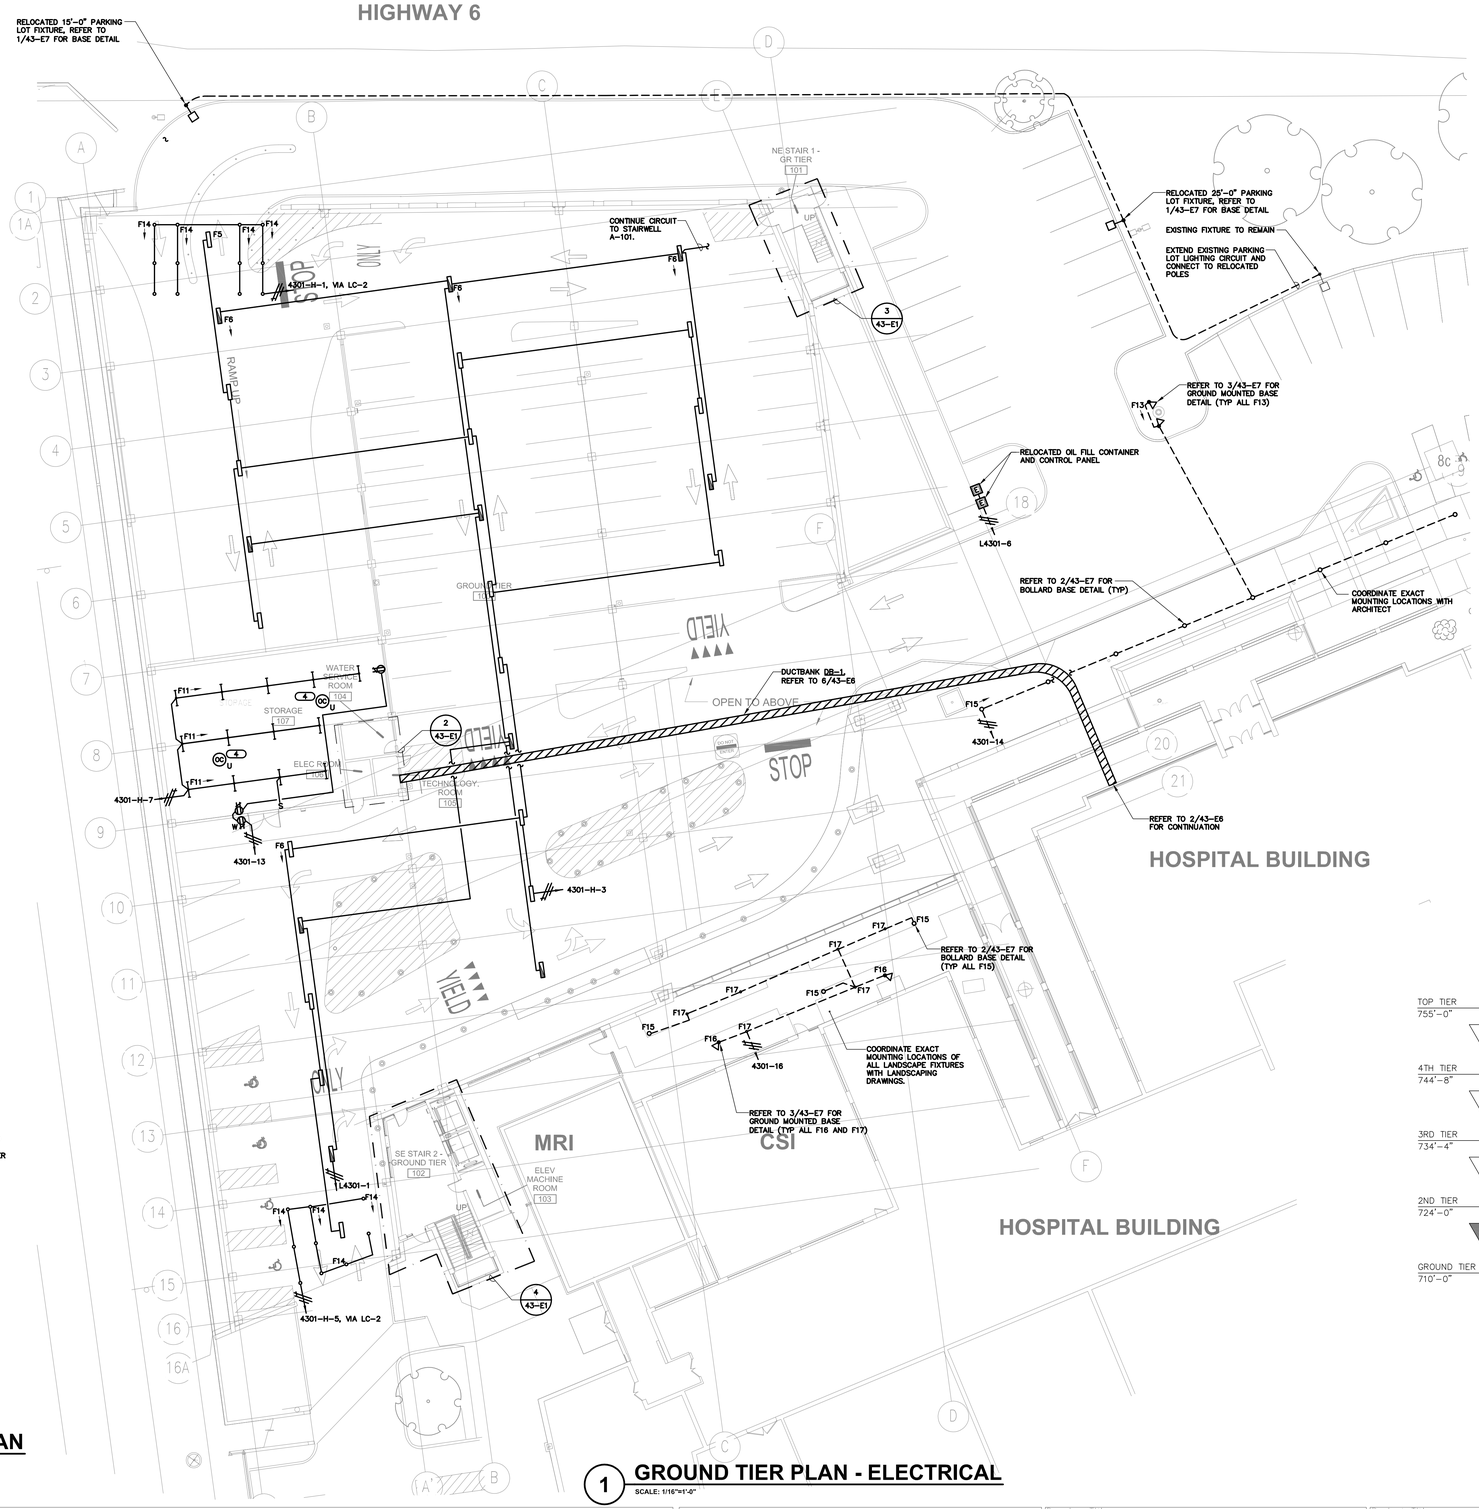

1 GROUND TIER PLAN - ELECTRICAL

SCALE: 1/16"=1'-0"

KEYNOTES

1. PROVIDE 3 1/2" HIGH CONCRETE HOUSEKEEPING PAD. REFER TO 4/43-E6 FOR TRANSFORMER DETAIL.
2. STUB UP TECHNOLOGY CONDUITS PER SPECIFICATIONS. REFER TO TECHNOLOGY PLANS FOR ADDITIONAL INFORMATION.
3. E.C. TO INSTALL AND WIRE ACTUATORS PROVIDED WITH DOOR HARDWARE. REFER TO ARCHITECTURAL PLANS FOR LOCATIONS.
4. OCCUPANCY SENSORS SHALL CONTROL ALL LIGHTS IN ROOM WITH MULTIPLE SENSORS WIRED IN PARALLEL. PROVIDE POWER PACKS AS REQUIRED.
5. THE OUTDOOR UNIT PROVIDES POWER FOR THE INDOOR UNIT. E.C. TO PROVIDE WIRING BETWEEN INDOOR AND OUTDOOR UNIT PER MANUFACTURER'S REQUIREMENTS.

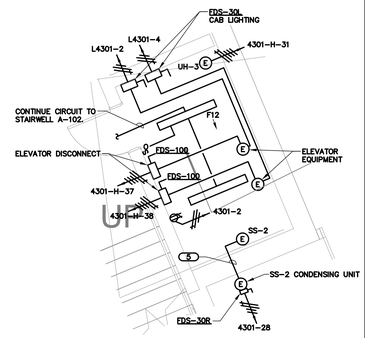

5 ENLARGED MACHINE ROOM PLAN

SCALE: 1/4"=1'-0"

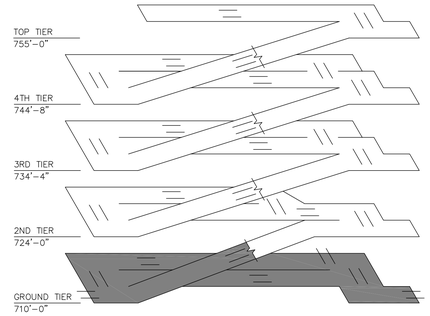

KEYPLAN

FINAL CONSTRUCTION DOCUMENTS	06/10/11
100% REVIEW SUBMISSION (NOT FOR CONSTRUCTION)	04/11/11
75% REVIEW SUBMISSION (NOT FOR CONSTRUCTION)	02/03/11
75% REVIEW SUBMISSION (NOT FOR CONSTRUCTION) - COST ESTIMATE	01/19/11
35% REVIEW SUBMISSION (NOT FOR CONSTRUCTION)	11/22/10
Revisions:	Date

CONSULTANTS/ENGINEERS:

KJWW ENGINEERING CONSULTANTS
Mechanical/Electrical/Plumbing Engineer
623 26TH AVENUE
ROCK ISLAND, ILLINOIS 61201
309.788.0673 Telephone
309.786-5967 Fax

TERRACON
Geotechnical Engineer
2640 12TH STREET SW
CEDAR REAPIDS, IOWA 52404
319.366.8321 Telephone
319.366.0032 Fax

GRAEF
Civil Engineer/Landscape Architect
332 SOUTH MICHIGAN, SUITE 1400
CHICAGO, ILLINOIS 60604-4367
312.582.2020 Telephone
312.939.7014 Fax

WALKER PARKING CONSULTANTS
Structural Engineer
505 DAVIS ROAD
ELGIN, ILLINOIS 60123
847.697.2640 Telephone
847.697.7439 Fax

FAITHFUL+GOULD
Cost Management
222 SOUTH RIVERSIDE PLAZA, SUITE 2240
CHICAGO, ILLINOIS 60606
312.612.6319 Telephone
312.655.9037 Fax

ARCHITECT:

Loebl Schlossman & Hackl
Architecture•Planning•Interiors
233 North Michigan Avenue
Suite 3000
Chicago, Illinois 60601
312.565.1800 Telephone
312.565.5912 Facsimile
www.lshdesign.com

Copyright ©2010 Loebl Schlossman & Hackl Inc.

Drawing Title: GROUND TIER PLAN - ELECTRICAL
Project Title: 400 CAR PARKING GARAGE
Project Number: 636-402
Building Number: 43
Approved: Project Director: Iowa City VA Healthcare System, Department of Veterans Affairs Medical Center
Location: IOWA CITY, IA
Date: 06/10/2011
Checked: BRIWEG
Drawn: MATSNY
Drawing Number: 43-E1
Dwg. 136 of 152

Office of Construction and Facilities Management
Department of Veterans Affairs

VA FORM 08-6231