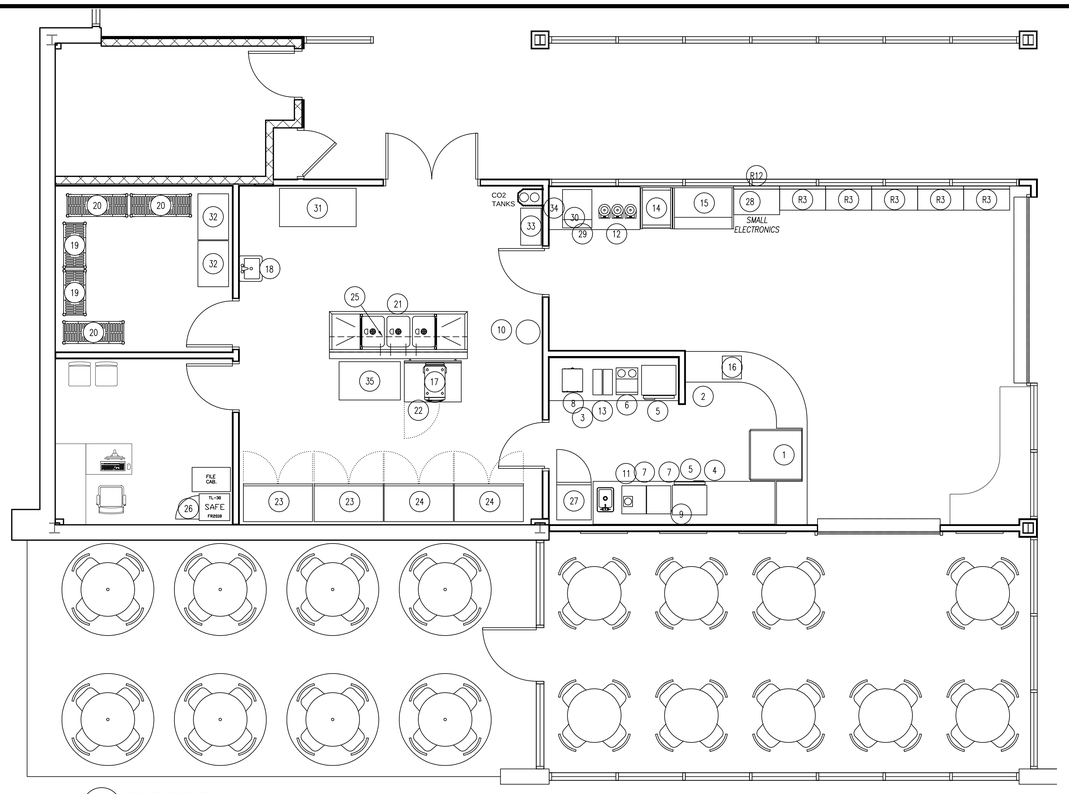

1 EQUIPMENT PLAN

SCALE: 1/4" = 1'-0"

RETAIL FIXTURES

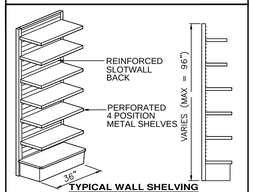

TYPICAL WALL SHELVING
ITEM R3

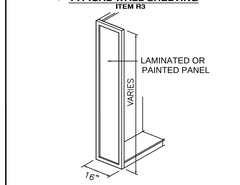

TYPICAL FIXTURE PANEL
ITEM R32

NOTES TO MADIX (VCS VENDOR):

1. ALL WALL AND COLUMN SURFACES AROUND THE ROOM ARE TO BE COVERED WITH SLOTWALL FROM THE FLOOR TO THE CEILING.
2. ALL SLOTWALL TO BE REINFORCED.
3. VCS IS TO RECEIVE AND APPROVE SHOP DRAWINGS PRIOR TO FABRICATION.
4. ALL QUESTIONS OR CONCERNS ARE TO BE ADDRESSED TO JEREMY BOXDORFER AT 314-845-1252 PRIOR TO DECISIONS BEING MADE. ALL ACTIONS THAT EFFECT THE CONTRACT MUST BE ADDRESSED WITH JEREMY PRIOR TO ACTION.

FOOD SERVICE EQUIPMENT SCHEDULE

NO.	ITEM	MODEL	SIZE L"/W"/H"	SUPPLIER/ INSTALLER	PREFERRED ENERGY SOURCE: ELECTRICAL WALL	ELECTRICAL VOLTS	ELECTRICAL POWER KW/AMPS	STEAM	GAS	PLUMBING: WATER HOT	WATER COLD	WASTE	ALTERNATE ENERGY SOURCE: ELEC	STEAM	GAS	VENTILATION: GREASE LADEN	HEAT OR MOISTURE LADEN AIR
1	PASTRY/COOLER DISPLAY CASE	STRUCT CONCEPTS HUDLR3852	40/42/53	VC	12" AFF	120/1	12A		NEMA 5-15P								
2	COUNTER UNIT W/ STORAGE DOORS	FABRICATED	SEE PLAN/36/34	VC													
3	COUNTER UNIT W/ STORAGE DOORS	FABRICATED	101/34/36	VC												* SEE NOTE BELOW	
4	BACKBAR COUNTER UNIT W/ SINK	FABRICATED	142/34/36	VC						X	X	X				* SEE NOTE BELOW	
5	UNDERCOUNTER REFRIGERATOR (2)	BEVERAGE AIRE UCR27Y-23	27/27/31	VC	12" AFF	115/1	4.0A										
6	ESPRESSO MACHINE W/WATER FILTER	VERISMO 701	17/21/30	VV	48" AFF	220/1	30A	NEMA	L6-30P		3/8"	FLOOR DRAIN					
7	ICE MAKER (2)	MANITOWAC QM45 W/ 4" CASTERS	19/22/32	VC	12" AFF	115/1	5.2A				3/4"	FLOOR DRAIN					
8	COFFEE BREWER	BUNN AXIOM TWIN APS	16/22/24	VV	48" AFF	120/208V 1-phase	26A	NEMA	L14-30P		3/8"						
9	MENU BOARD	VGS	84/3/35	VC													
10	TRASH CANNISTER	VCS BUYOUT	15dia./36	VV													
11	BLENDER	VITAMIX - QUIET ONE	9/10/18	VV	48" AFF	120/1	15A										
12	AIR POT (3)	3 LITER AIR POT	8dia./13	VV													
13	CUP DISPENSER (4)	DISPENSE-RITE WR-CT-3	7/20/19	VC													
14	HEATED SELF-SERVER CASE	STRUCT CONCEPTS B2432H-4	24 1/32/32 1/2	VC	48" AFF	208/1	15.3A										
15	REFRIGERATED SELF-SERVER CASE	STRUCT CONCEPTS B4732	47 9/32/82 1/2	VC	48" AFF	208/1	10.16A	NEMA	6-20P								
16	CASH REGISTER	NCR RealPOS 72xrt	12/14 1/2/14 1/2	VC	STUB UP	115/1	4.0A										
17	ENCORE OVEN	TURBO-CHEF ENCORE	33/22/19	VC	48" AFF	220/1	30A										
18	HAND SINK		22/20/34	CC						X	X	X					
19	STORAGE SHELVES (2)	CAMBRO - CAMSHELVING	36/18/87	VC													
20	STORAGE SHELVES (3)	CAMBRO - CAMSHELVING	48/18/87	VC													
21	3-COMPARTMENT SINK W/ SPRAY HOSE	EAGLE SINK 314-18-3-24	108/28/36	CC						X	X	X					
22	REFRIG WORK TABLE	TRUE TWT-44	44 3/32/33 1/2	VC	12" AFF	115/1	5.0A										
23	2 SECTION REFRIGERATOR (2)	TRUE TS-49	54 1/29/78 1/2	VC	48" AFF	115/1	9.1A										
24	2 SECTION FREEZER (2)	TRUE TS-49F	54 1/29/78 1/2	VC	48" AFF	115/1	12.5A										
25	OVERHEAD SHELF	EAGLE WS12108-14/3	108/12/12	VC													
26	SAFE	FIREKING-FR2018	21/23 3/23	VV													
27	1 SECTION - REFRIGERATOR	TRUE TS-23	27 29/32/78 1/2	VC	48" AFF	115/1	7.6A										
28	SMALL ELECTRONICS MERCHANDISER	JAHABOW	36/17	VC	48" AFF	115/1	5A										
29	BEVERAGE/ICE DISPENSER	PROVIDED BY COKE	22/30/38	VC	12" AFF	120/1	2.5A				1/2"	FLOOR DRAIN					
30	ICE MACHINE	HOSHIZAKI KMD-410MAH	22/24/24	VC	12" AFF	120/1	9.7A				1/2"	FLOOR DRAIN					
31	MOBILE POT & PAN RACK	VCS BUYOUT	60/30/72	VC													
32	DUNNAGE RACK (2)	VCS BUYOUT	36/24/12	VC													
33	BAG-IN-BOX SHELVES	PROVIDED BY COKE	42/18/87	VV													
34	CO2/SYRUP LINE 6" CONDUIT			CC													
35	WORK TABLE W/ DRAWER & OVERHEAD SHELF	VCS BUYOUT	48/30/34	VC													
R3	36" SLOTWALL W/ BASE	MADIX	36/3/84	VV													
R12	36" SLOTWALL - NO BASE	MADIX	36/3/84	VV													
R32	END PANEL	MADIX		VV													

VV = VCS PURCHASE AND INSTALL
VC = VCS PURCHASE AND CONSTRUCTION CONTRACTOR INSTALL
CC = CONSTRUCTION CONTRACTOR PURCHASE AND INSTALL

* NOTE: FABRICATE COUNTER PIECES NO LONGER THAN 8'-0" FOR EASE OF DELIVERY. IF SHOWN LARGER ABOVE, BREAK INTO MULTIPLE PARTS.
* PROVIDE LOCKS FOR ALL GRAB & GO CASES.

UTILITY LEGEND

24	120V OUTLET WITH EQUIPMENT NUMBER
24	208V OUTLET WITH EQUIPMENT NUMBER
S	SPARE 120V OUTLET
J	J-BOX WITH EQUIPMENT NUMBER
S	STUB UP WITH EQUIPMENT NUMBER
C	COLD WATER
H	HOT WATER
D	DRAIN
G	GAS
LAN	LAN (LOCAL AREA NETWORK)
OUT	TELEPHONE LINE OUTBOUND ONLY
	DOME SECURITY CAMERA

PLEASE CONTACT PAMELA SHELTON AT 314-845-1497 FOR QUESTIONS REGARDING THE FINAL HOOK UP OF THE CASH REGISTERS.

IT REQUIREMENTS

OFFICE AREA:
FOUR NETWORK LINES:
- A. HOSPITAL FURNISHED COMPUTER
- B. HOSPITAL FURNISHED PRINTER
- C. STATIC LINE FOR CASH REGISTER COMPUTER
- D. STATIC LINE FOR CREDIT CARD DEVICE

TWO PHONE LINES:
- A. TELEPHONE
- B. BACK-UP CREDIT CARD DEVICE

FRONT COUNTER:
- A. STATIC LINE LOCATED AT REGISTER
- B. ONE PHONE LINE

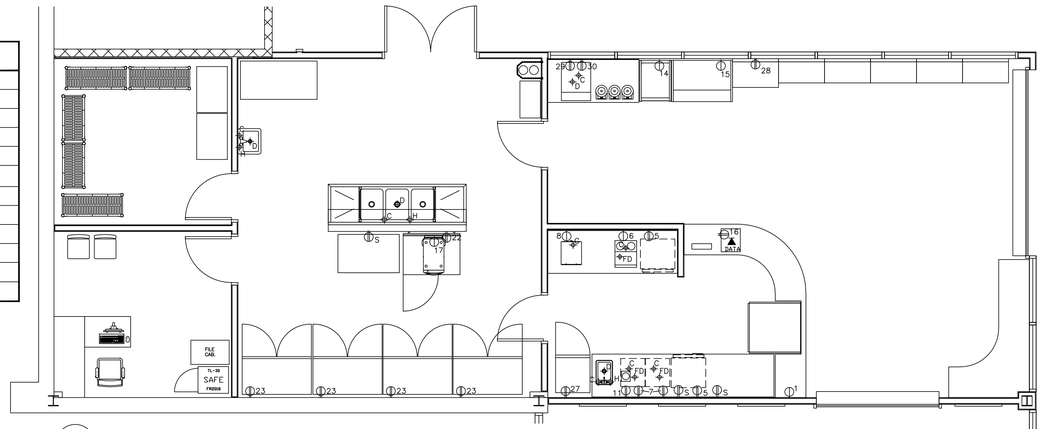

2 ELECTRICAL PLAN

SCALE: 1/4" = 1'-0"

NOTE TO MEDICAL CENTER:

1. PLEASE PROVIDE ELECTRICIAN DURING RETAIL SLOTWALL INSTALLATION WEEK.
2. PRIOR TO SLOTWALL INSTALLATION, PLEASE DO NOT COMPLETE THE INSTALLATION OF ELECTRICAL OUTLETS IN AREAS WHERE SLOTWALL OR FIXTURES WILL BE SET. LEAVE A PIGTAIL TO BE PULLED THROUGH FIXTURE/SLOTWALL DURING INSTALLATION OF FIXTURES. FINAL HOOKUP AND INSTALLATION OF FACEPLATE TO BE COMPLETED DURING WEEK OF INSTALLATION.

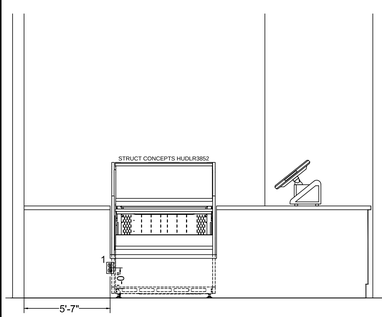

FRONT COUNTER ELEVATION

SCALE: 1/2" = 1'-0"

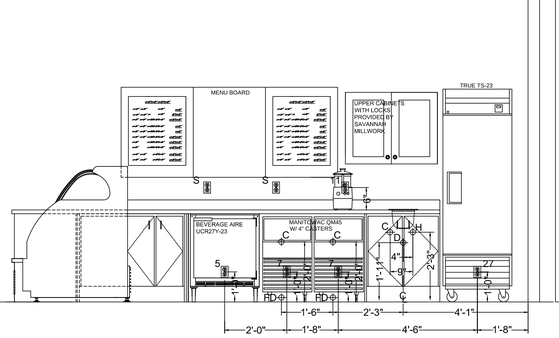

BACK WALL ELEVATION WITH PLUMBING/ELECTRICAL LOCATIONS

SCALE: 1/2" = 1'-0"

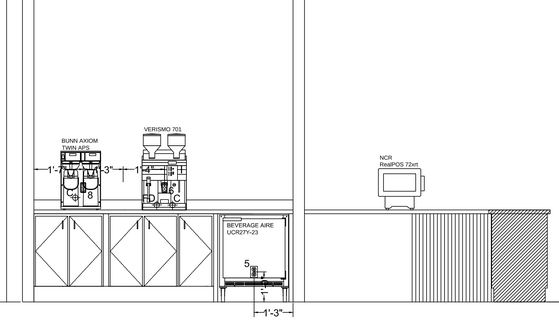

FRONT WALL ELEVATION WITH PLUMBING/ELECTRICAL LOCATIONS

SCALE: 1/2" = 1'-0"

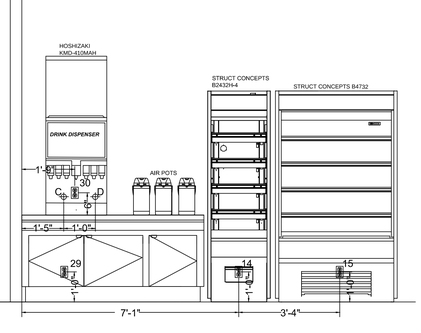

BEVERAGE/GRAB N GO ELEVATION

SCALE: 1/2" = 1'-0"

DATE	REVISIONS	NAME

COORDINATIONS	DATE

DRAWN BY: JMB
CHECKED BY:
APPROVED: MEDICAL CENTER DIRECTOR
DRAWING TITLE: NEW VCS PATRIOT BREW
LOCATION: NEW PORT RICHEY CBOC
PROJECT NUMBER: NPR-SB-16-0
DATE: 11/09/16
SCALE: 1/4" = 1'
DRAWING NO.: NPR CBOC1
DWG. 1 OF 1

VCS VALUE CONVENIENCE SERVICE