three inches = one foot
one and one half inches = one foot
one inch = one foot
three quarters inch = one foot
one half inch = one foot
three eighths inch = one foot
one quarter inch = one foot
one eighth inch = one foot

INTERIOR

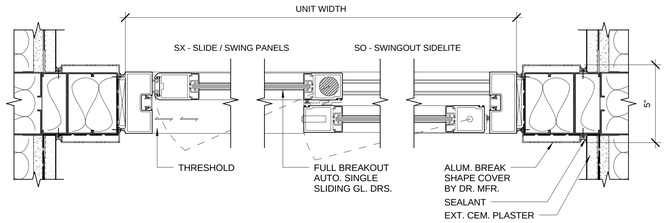

EXTERIOR

12 FULL BREAKOUT AUTO. SINGLE SLIDING GL. DR. - PLAN DETAIL

3" = 1'-0"

DOOR SCHEDULE

DOOR MARK	TYPE	FACING	GLASS	FIRE RATING	UNIT WIDTH	UNIT HEIGHT	SLIDE OPNG.	BREAK-OUT OPNG.	TRANSOM HEIGHT	COMMENTS
1	FULL BREAKOUT AUTO. SINGLE SLIDING GL. DRS.	ALUM.	GL-1, GL-2	NA	7' - 0"	8' - 6"	3' - 0"	6' - 3"	2' - 0 3/4"	TRANSOM WINDOWS AND FRAME BY DR. MFR.
2	FULL BREAKOUT AUTO. SINGLE SLIDING GL. DRS.	ALUM.	GL-1, GL-2	NA	7' - 0"	7' - 6"	3' - 0"	6' - 3"	2' - 0"	TRANSOM WINDOWS AND FRAME BY DR. MFR.
3	FULL BREAKOUT AUTO. BIPARTING SLIDING GL. DRS.	ALUM.	GL-1, GL-2	NA	10' - 0"	7' - 6"	4' - 0"	8' - 9 1/2"	1' - 5"	TRANSOM WINDOWS AND FRAME BY DR. MFR.
4	FULL BREAKOUT AUTO. BIPARTING SLIDING GL. DRS.	ALUM.	GL-1, GL-2	NA	15' - 0"	7' - 6"	6' - 6"	13' - 9 1/2"	2' - 0"	TRANSOM WINDOWS AND FRAME BY DR. MFR.

INTERIOR

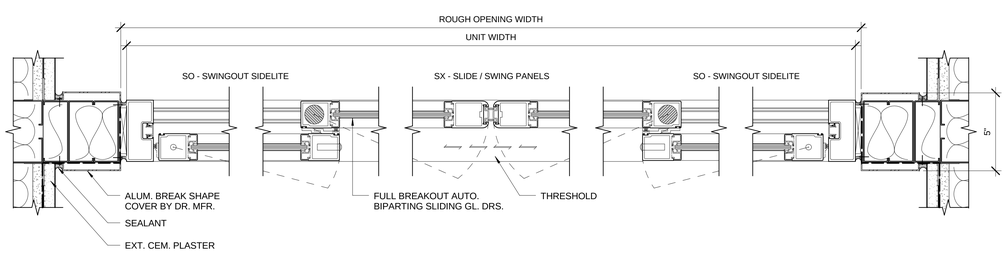

EXTERIOR

11 FULL BREAKOUT AUTO. BIPARTING SLIDING GLASS DOORS - PLAN DETAIL

3" = 1'-0"

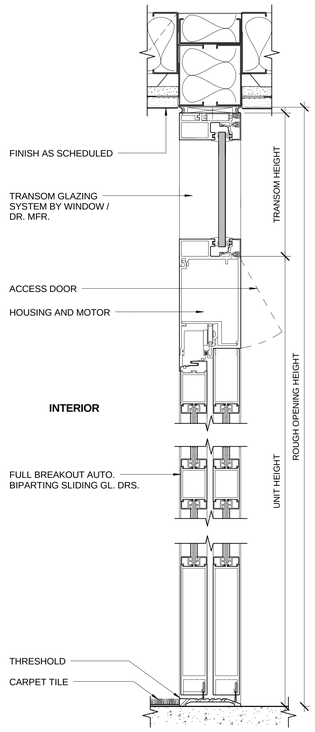

9 FULL BREAKOUT AUTO. GLASS DOORS W/ TRANSOM - SECTION

3" = 1'-0"

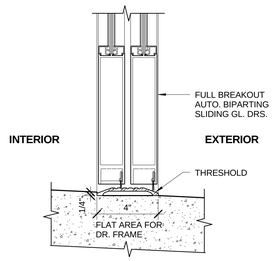

13 FULL BREAKOUT AUTO. BIPARTING SLIDING GLASS DOOR SILL AT SLOPED CONCRETE SLAB

3" = 1'-0"

INTERIOR

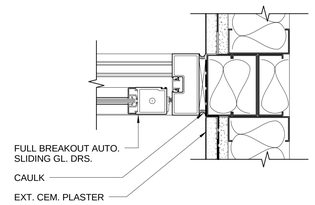

3 FULL BREAKOUT AUTO. SLIDING GL. DR. - JAMB AT EXT. CEM. PLASTER

3" = 1'-0"

INTERIOR

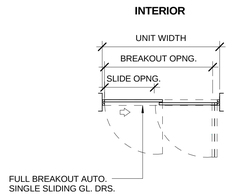

EXTERIOR

INTERIOR

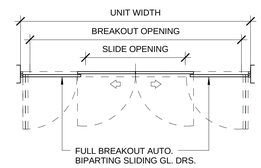

EXTERIOR

6 FULL BREAKOUT AUTO. SINGLE SLIDING GLASS DOORS - PLAN

1/4" = 1'-0"

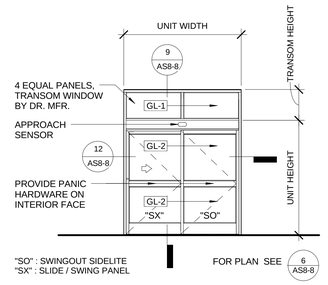

2 FULL BREAKOUT AUTO. BIPARTING SLIDING GLASS DOORS - PLAN

1/4" = 1'-0"

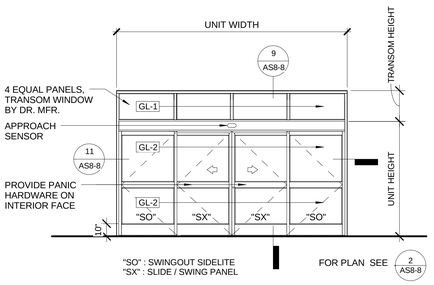

5 FULL BREAKOUT AUTO. SINGLE SLIDING GLASS DOORS - ELEVATION

1/4" = 1'-0"

1 FULL BREAKOUT AUTO. BIPARTING SLIDING GLASS DOORS - ELEVATION

1/4" = 1'-0"

CONSTRUCTION DOCUMENTS BID SET	06.10.2011
Revisions:	Date

CONSULTANTS:

STRUCTURAL
E&A ENGINEERS.
20505 E. VALLEY BLVD. SUITE 110
WALNUT, CA 91789-2705
TEL: (909) 598-5045
FAX: (909) 598-8585

MECHANICAL & PLUMBING
SJ ENGINEERS
300 FRANK OGAWA PLAZA, SUITE 308,
OAKLAND, CA 94612
TEL: (510) 832-1505
FAX: (510) 832-1507

ELECTRICAL
FWA INC.
330 FRANKLIN STREET,
OAKLAND, CA 94612
TEL: (510) 763-7475
FAX: (510) 763-7033

ARCHITECT/ENGINEERS:

architecture + interiors

239 9TH STREET, Suite 201
SAN FRANCISCO, CA 94103
T:(415) 682-7376
F:(415) 682-7339
www.meiarchitects.com

LICENSED ARCHITECT
MEI-MEI CHAN
C-29350
11-30-11
RENEWAL DATE
STATE OF CALIFORNIA

Drawing Title
EXTERIOR DOOR SCHEDULE AND DETAILS

Approved: Project Director

Project Title
ENTRANCE VESTIBULES AND COVERED WALKWAY AT BLDGS. 20 AND 22

Location
VANCHCS - MARTINEZ

Date: JUNE 10, 2011 | Checked: MMC | Drawn: KJS

Project Number: **612-10-066**

Building Number: **BLDGS. 20 & 22**

Drawing Number: **AS8-8**

Office of Facilities Management

Department of Veterans Affairs

VA FORM 08-6231, OCT 1978