DEMOLITION NOTES

1. VERIFY LOCATION OF UNDERGROUND UTILITIES PRIOR TO COMMENCING WORK. CONTACT OREGON UTILITY NOTIFICATION CENTER (OUNC) CALL 811.
2. REMOVE EXISTING TURF AND ROOTS FULL DEPTH AND EXCESS SOIL IN TURF BANDS TO RECEIVE UNIT PAVING AND DISPOSE OF OFF SITE IN A LEGAL MANNER.
3. REMOVE ALL IRRIGATION EQUIPMENT IN TURF AREAS TO RECEIVE UNIT PAVING. REMOVE SPRINKLER HEADS, PIPE AND FITTINGS. CUT AND CAP PIPE AT ENTRANCES TO TURF AREA. DISCONNECT LATERAL LINES FROM REMOTE CONTROL VALVES AND PLUG VALVES AS DIRECTED BY THE COR.
4. REMOVE EXISTING SAND-SET UNIT PAVERS, SAND SETTING BED, AGGREGATE BASE AND EXCESS SOIL AND DISPOSE OF OFF SITE IN A LEGAL MANNER.

DEMOLITION KEY NOTES

(1) REMOVE EXISTING TURF AND ROOTS FULL DEPTH. REMOVE EXISTING IRRIGATION EQUIPMENT. CUT & CAP LINES, AND DISPOSITION VALVES AS DIRECTED BY THE COR.

(2) REMOVE EXISTING SAND SET PAVERS, SETTING BED AND AGGREGATE BASE FULL DEPTH.

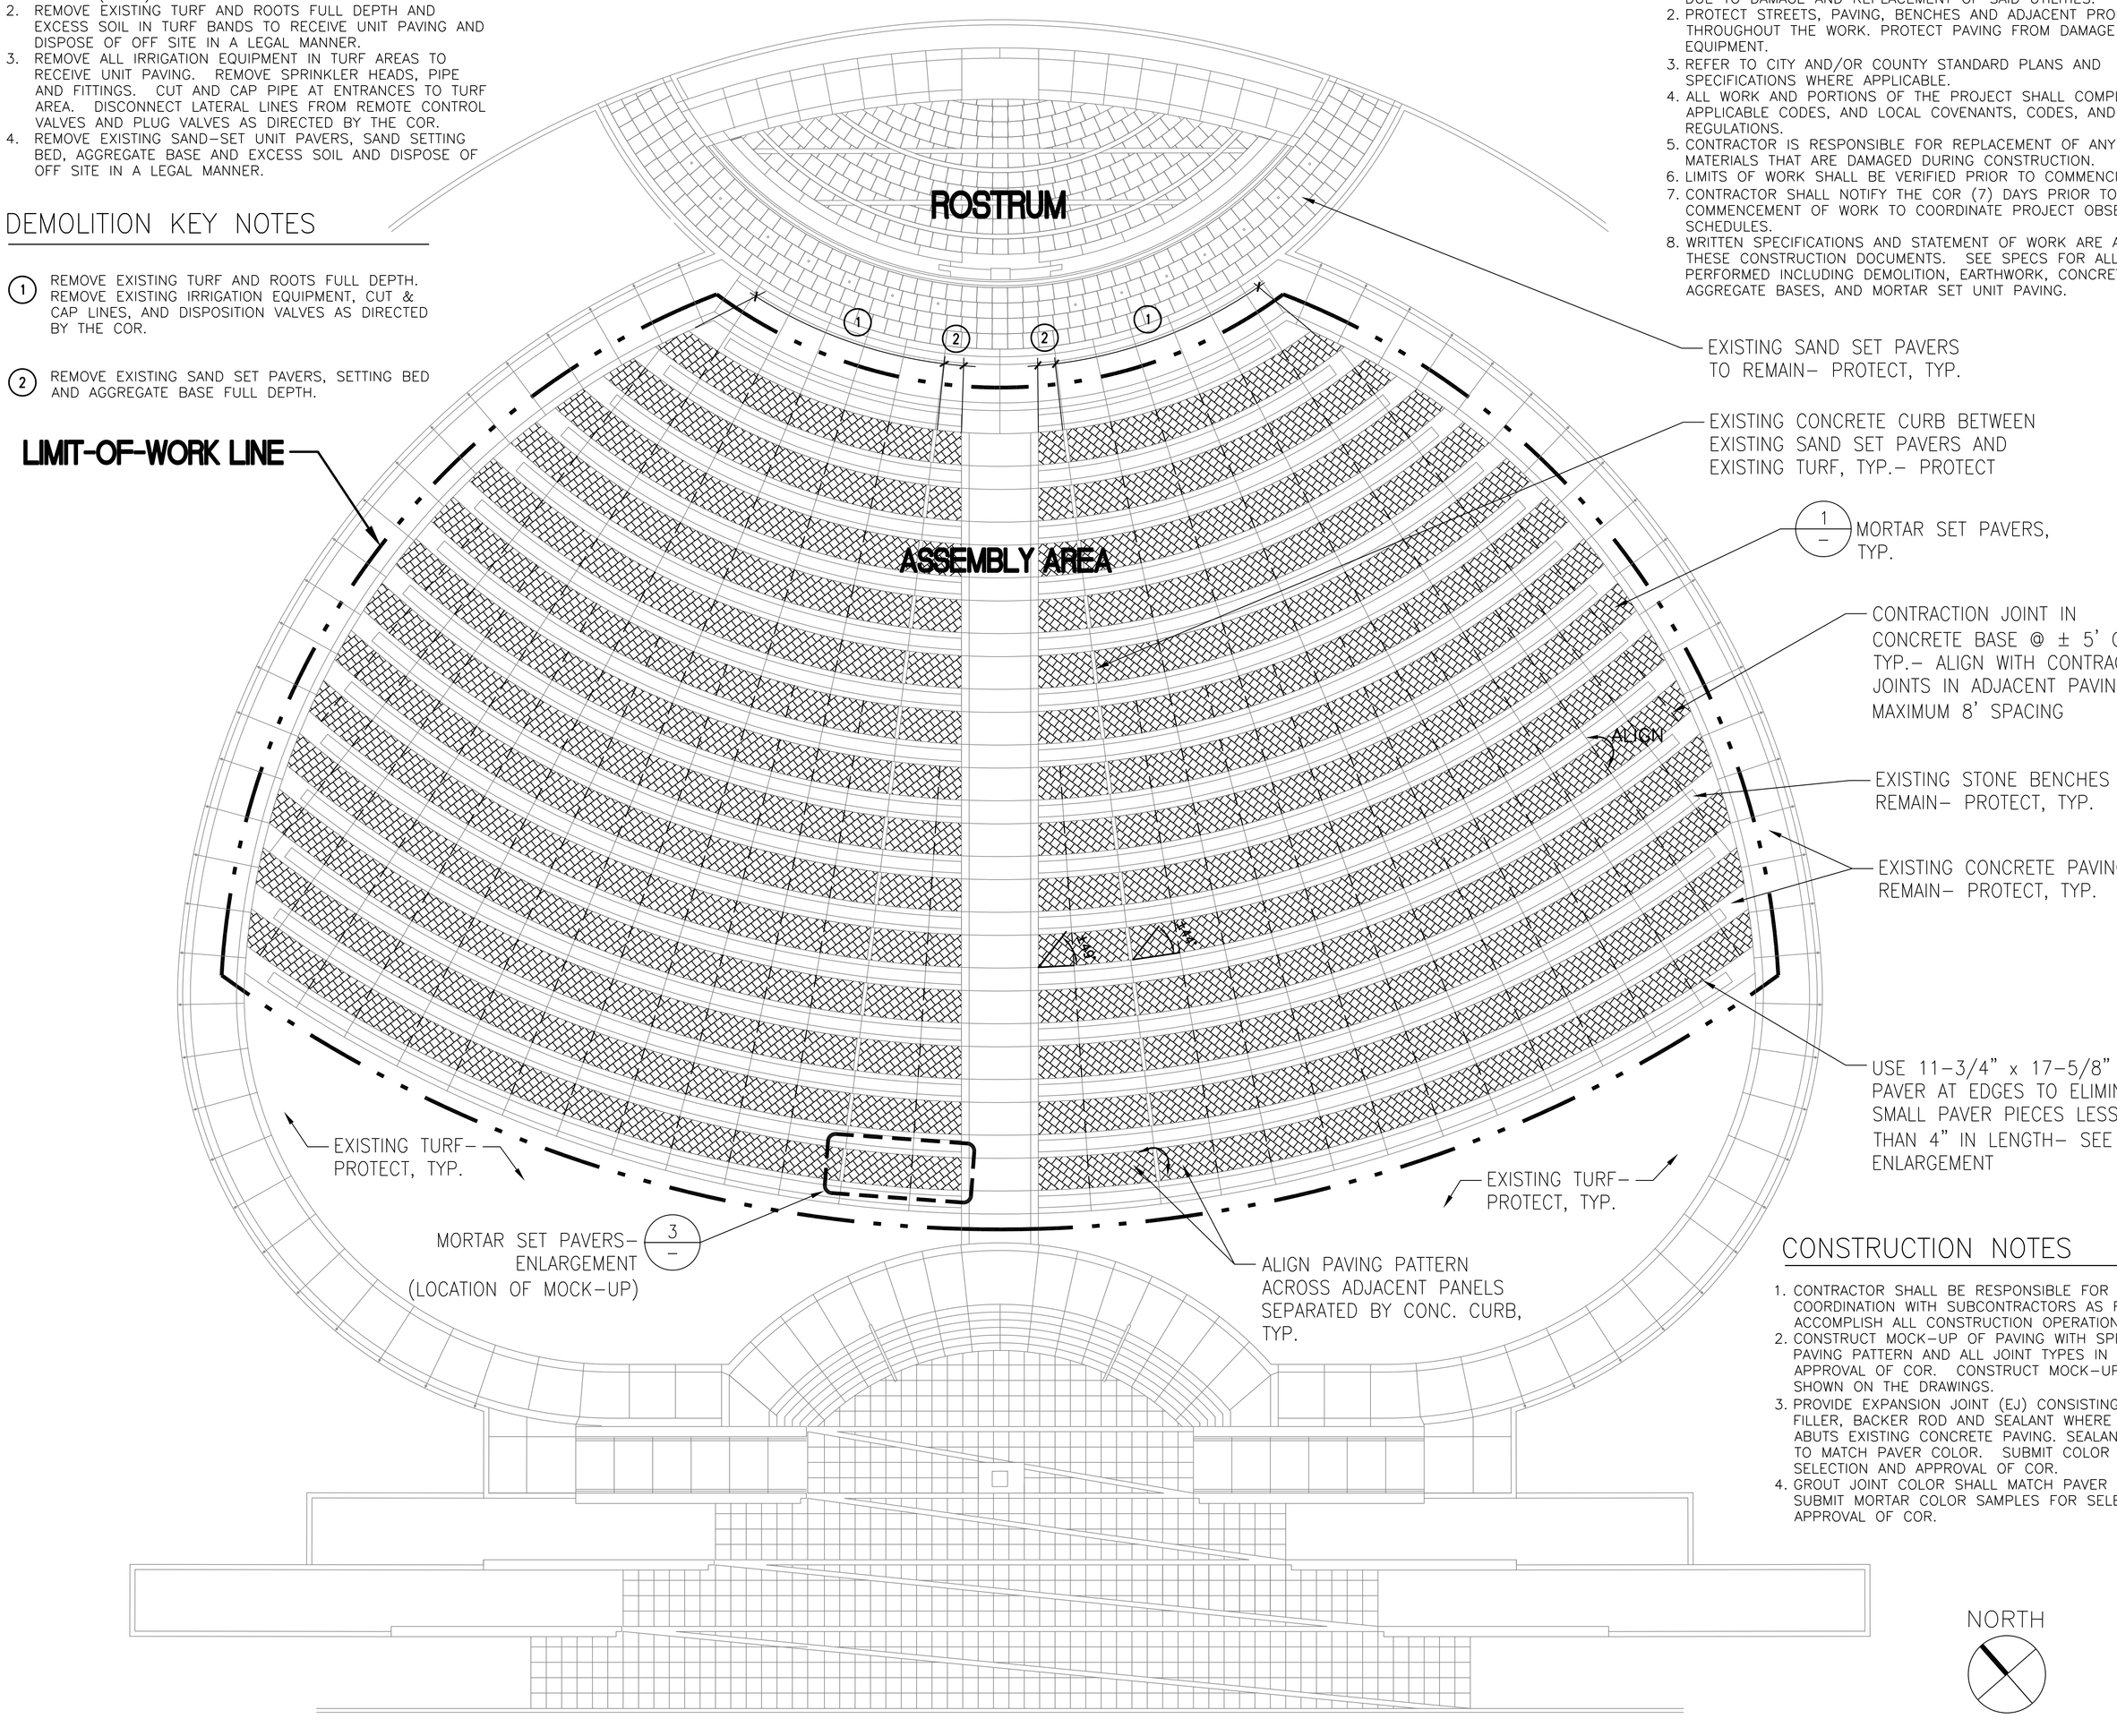

GENERAL NOTES

1. CONTRACTOR SHALL BE RESPONSIBLE FOR BEING FAMILIAR WITH ALL UNDERGROUND AND OVERHEAD UTILITIES, PIPES AND STRUCTURES. CONTRACTOR SHALL TAKE SOLE RESPONSIBILITY FOR COST INCURRED DUE TO DAMAGE AND REPLACEMENT OF SAID UTILITIES.
2. PROTECT STREETS, PAVING, BENCHES AND ADJACENT PROPERTY THROUGHOUT THE WORK. PROTECT PAVING FROM DAMAGE FROM EQUIPMENT.
3. REFER TO CITY AND/OR COUNTY STANDARD PLANS AND SPECIFICATIONS WHERE APPLICABLE.
4. ALL WORK AND PORTIONS OF THE PROJECT SHALL COMPLY WITH ALL APPLICABLE CODES, AND LOCAL COVENANTS, CODES, AND REGULATIONS.
5. CONTRACTOR IS RESPONSIBLE FOR REPLACEMENT OF ANY EXISTING MATERIALS THAT ARE DAMAGED DURING CONSTRUCTION.
6. LIMITS OF WORK SHALL BE VERIFIED PRIOR TO COMMENCING WORK.
7. CONTRACTOR SHALL NOTIFY THE COR (7) DAYS PRIOR TO COMMENCEMENT OF WORK TO COORDINATE PROJECT OBSERVATION SCHEDULES.
8. WRITTEN SPECIFICATIONS AND STATEMENT OF WORK ARE A PART OF THESE CONSTRUCTION DOCUMENTS. SEE SPECS FOR ALL WORK PERFORMED INCLUDING DEMOLITION, EARTHWORK, CONCRETE BASES, AGGREGATE BASES, AND MORTAR SET UNIT PAVING.

CONSTRUCTION NOTES

1. CONTRACTOR SHALL BE RESPONSIBLE FOR ANY COORDINATION WITH SUBCONTRACTORS AS REQUIRED TO ACCOMPLISH ALL CONSTRUCTION OPERATIONS.
2. CONSTRUCT MOCK-UP OF PAVING WITH SPECIFIED PAVING PATTERN AND ALL JOINT TYPES IN PLACE FOR APPROVAL OF COR. CONSTRUCT MOCK-UP IN LOCATION SHOWN ON THE DRAWINGS.
3. PROVIDE EXPANSION JOINT (EJ) CONSISTING OF EJ FILLER, BACKER ROD AND SEALANT WHERE UNIT PAVING ABUTS EXISTING CONCRETE PAVING. SEALANT COLOR IS TO MATCH PAVER COLOR. SUBMIT COLOR SAMPLES FOR SELECTION AND APPROVAL OF COR.
4. GROUT JOINT COLOR SHALL MATCH PAVER COLOR. SUBMIT MORTAR COLOR SAMPLES FOR SELECTION AND APPROVAL OF COR.

NORTH

0 2 5 10 20
SCALE: 1"=10'

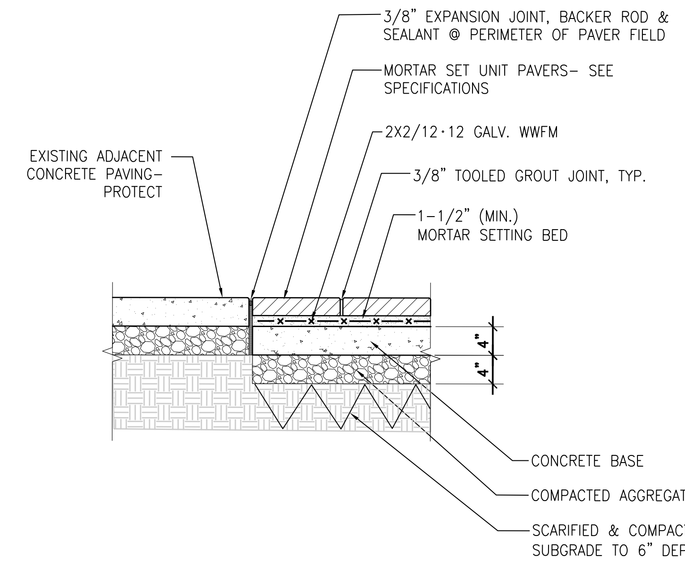

1 MORTAR SET PAVERS
Scale: 1"=1'-0"

NOTES:
1. ALIGN CONTRACTION JOINT IN CONCRETE BASE WITH CONTROL JOINTS IN ADJACENT EXISTING PAVING.

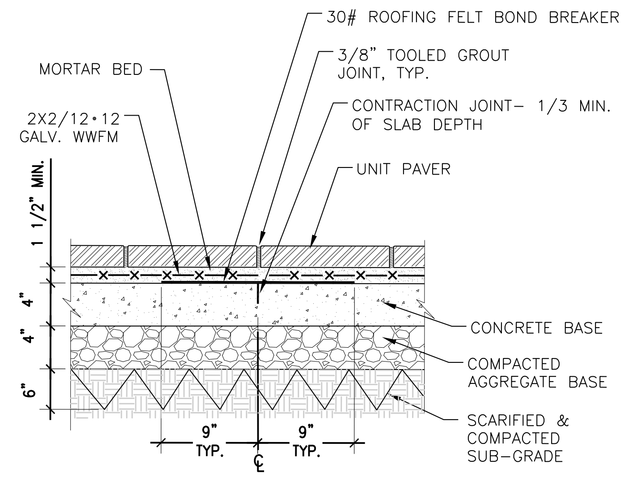

2 SLAB CONTROL JOINT/BOND BREAKER
Scale: 1 1/2"=1'-0"

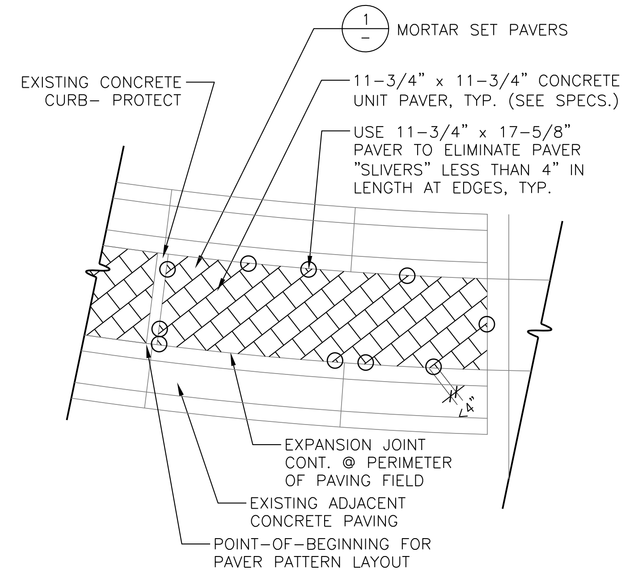

3 MORTAR SET PAVERS - ENLARGEMENT
Scale: 1/4"=1'-0" PLAN VIEW

Revisions	Date

NATIONAL CEMETERY ADMINISTRATION

Drawing Title	PAVING PLAN AND DETAILS
Approved Project Director	
Project Title	Willamette National Cemetery Assembly Area Paving
Location	NAME National Cemetery STREET ADDRESS CITY, STATE ZIP
Date	06-22-2017
Checked	CS
Drawn	MLG
Project Number	907-MM-FY17-002
Job Number	
Drawing Number	L-1
Dwg. 1 of 1	

National Cemetery Administration
Memorial Service Network V
Department of Veterans Affairs