one eighth inch = one foot
0 4 8 16

one quarter inch = one foot
0 4 8

three eighths inch = one foot
0 4

one half inch = one foot
0 4

three quarters inch = one foot
6" 0 2

one inch = one foot
6" 0 2

one and one half inches = one foot
6" 0 1

three inches = one foot
6" 0

VA FORM 08-6231, OCT 1978

Revisions

Date

Professional Seal

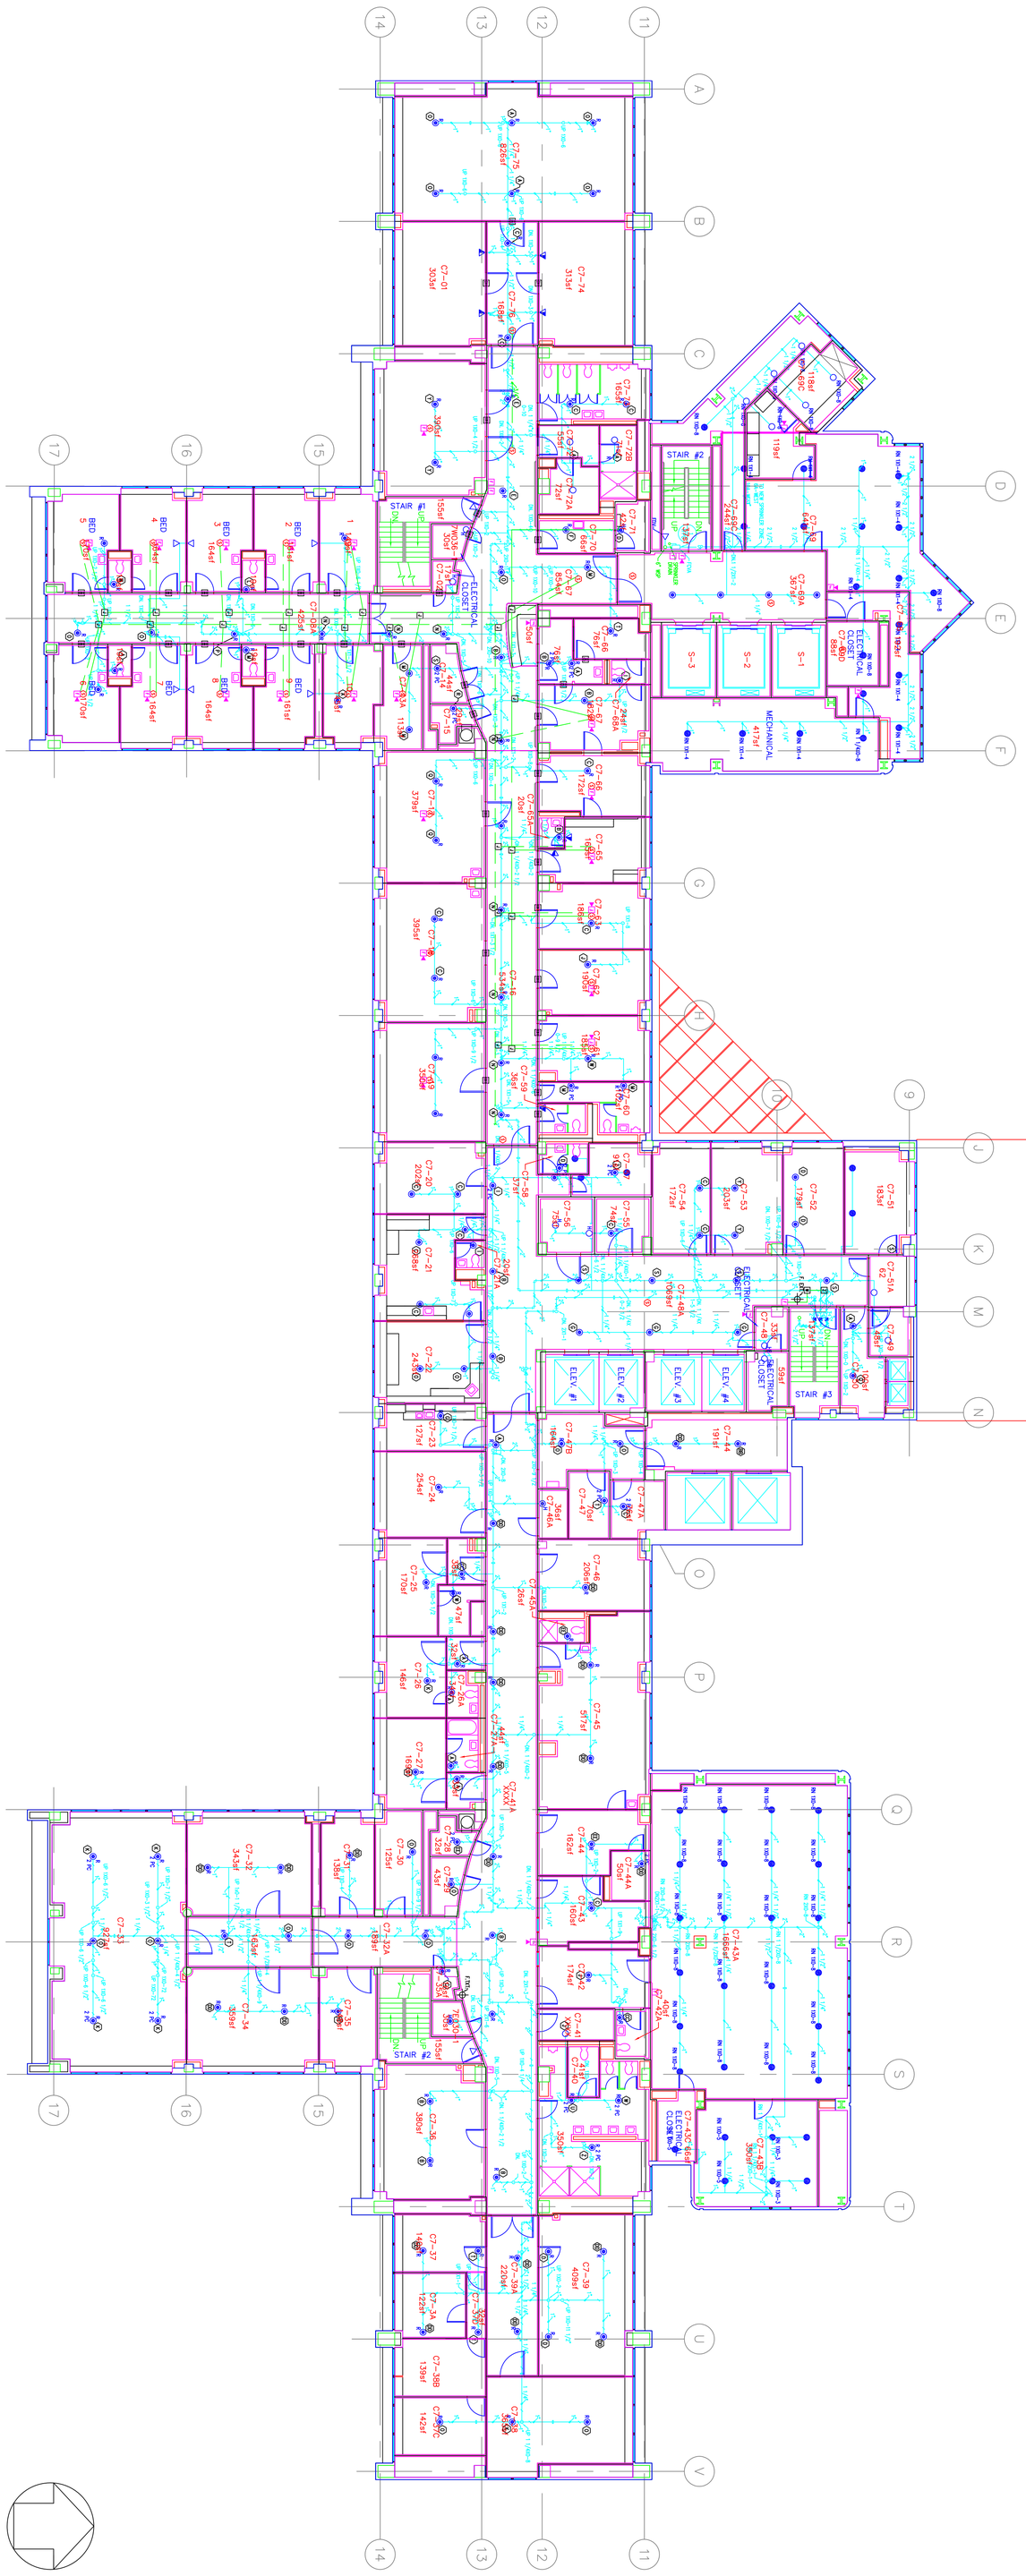

FIRE PROTECTION LEGEND		
SYMBOL	NAME	DESCRIPTION
	FHC/FDC	FDC/DRY SPRINKLER
	FHC/FDC/WC	FDC/DRY SPRINKLER
	FHC/FDC/WC	FDC/DRY SPRINKLER
	UFHC/DRY	UFHC/DRY SPRINKLER
	UFHC/WET	UFHC/WET SPRINKLER
	DFP/WET	DFP/WET SPRINKLER
	FHC/FDC/PIV	FDC/DRY SPRINKLER
	SPRINKLER	SPRINKLER - SIDEWALK
	SPRINKLER	SPRINKLER - SIDEWALK
	PIV/OS&Y	PIV/OS&Y SPRINKLER
	SPRINKLER	SPRINKLER - HEAD
	TEL/ELEV/UP	TEL/ELEV/UP
	ANNUNCIATOR	ANNUNCIATOR/PANEL
	TEL/ELEV/ROOM	TEL/ELEV/ROOM
	RISER	RISER
	ELEV/MCH/DWN	ELEV/MCH/DWN
	ADAP	ADAP
	MASTER	MASTER
	SMOKE/DETECTOR	SMOKE/DETECTOR
	GATE/VLV	GATE VALVE
	SHUT/OFF/VLV	SHUT OFF VALVE
	PRESS/VLV	TWO-WAY MODULATING CONTROL VALVE
	GLOBE/VLV	GLOBE VALVE
	BFP/VALV	BUTTERFLY VALVE
	CHECK/VLV	CHECK VALVE
	SPRD/ANG	SPRD/ANG
	ELBOW-S	ELBOW-S
	ELBOW-90	ELBOW-90
	TEE-PLAN	TEE-PLAN
	GROOVED/COUPNG	GROOVED COUPNG
	GROOVED/AP	GROOVED AP
	G.V. & T. GATE VAL VALVE	G.V. & T. GATE VAL VALVE
	DOME	PIPE DOME
	SPRD/DOME	SPRD/DOME
	FLS&BELL	FLS&BELL
	AGENT/DET	FIRE ALARM AGENT/DETECTOR
	FA/HORN	FIRE ALARM HORN
	FA/STA/MON	MANUAL FIRE ALARM PULL STATION
	FLOW/SWCH	FLOW SWITCH
	TAMPR/SWCH	TAMPER SWITCH
	CABINET-C	CEILING MOUNTED JUNCTION BOX
	CROSS	CROSS
	FA/P	FIRE ALARM CONTROL
	NET&SWB	NET PIPE FLOW SWITCH
	ZONE	ZONE ADDRESS MODULE
	FA/PANEL	FIRE ALARM PANEL
	RISE/EQP	FIRE EQUIPMENT
	RELIEF/VLV	RELIEF VALVE
	SOLENOID/VLV	SOLENOID VALVE
	SIAMESE	SIAMESE UNIT WALL MOUNTED
	KEYBOARD	KEY BOARD
	FIRE/EXTINGUISHER	FIRE EXTINGUISHER

Project Title

Drawing Title
SEVENTH FLOOR PLAN
FIRE PROTECTION

Approved: Project Manager

Approved: Service Chief

Location VAMC, WILKES BARRE
PENNSYLVANIA

Building Number
01

Checked

Drawn

Date
10-20-2004

Project No.

Drawing No.

VAMC, WILKES BARRE

VA Department of Veterans Affairs