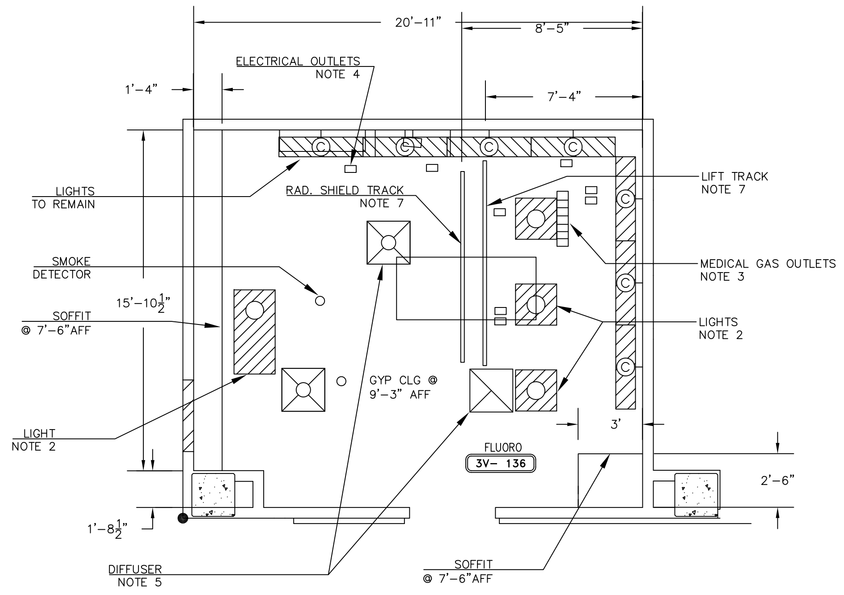

1 GI FLUOROSCOPY ROOM DEMO PLAN
1/4" = 1'-0"

DEMOLITION NOTES

1. REMOVE CEILING AND SUPPORT SYSTEM AS REQUIRE TO INSTALL BOOM.
2. EXISTING FLORESCENT LIGHTS TO REMAIN.
3. EXISTING CEILING MOUNTED MEDICAL GAS OUTLETS TO REMAIN.
4. RELOCATE CEILING MOUNTED ELECTRICAL AND DATA OUTLETS AND ASSOCIATED WIRING AS REQUIRED.
5. EXISTING SUPPLY DIFFUSERS AND DUCTWORK TO REMAIN.
6. SPRINKLER HEADS TO BE RELOCATED AS REQUIRED TO ACCOMMODATE NEW CEILING LAYOUT.
7. REMOVE CEILING LIFT AND IV TRACKS AS REQUIRED FOR NEW BOOM INSTALLATION.

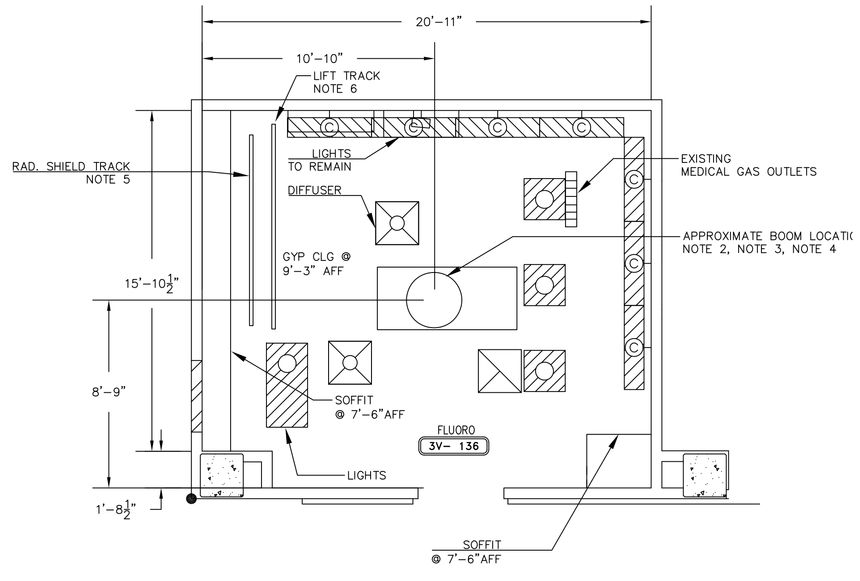

2 GI FLUOROSCOPY ROOM REFLECTED CLG PLAN
1/4" = 1'-0"

RCP NOTES

1. REPAIR GYPBOARD CEILING WHERE REMOVED.
2. INSTALL NEW BOOM HUB (QTY 1) AND SUPPORTS. CONNECT SERVICES TO BOOM INCLUDING MEDICAL GAS, POWER, AND DATA AS SHOWN ON TYPICAL BOOM DRAWING, EXHIBIT B.4.
3. EXTEND EXISTING MEDICAL VACUUM AND OXYGEN PIPING FROM EXISTING PIPING SERVING THIS ROOM TO BOOM HUB CONNECTIONS.
4. EXTEND EXISTING ELECTRICAL CIRCUITS AND ADD CIRCUITS AS REQUIRED TO ACCOMMODATE NEW BOOM INSTALLATION.
5. RELOCATE RADIATION SHIELD TRACK AS REQUIRED TO INSTALL NEW BOOM.
6. RELOCATE EXISTING PATIENT LIFT AS REQUIRED TO INSTALL NEW BOOM.

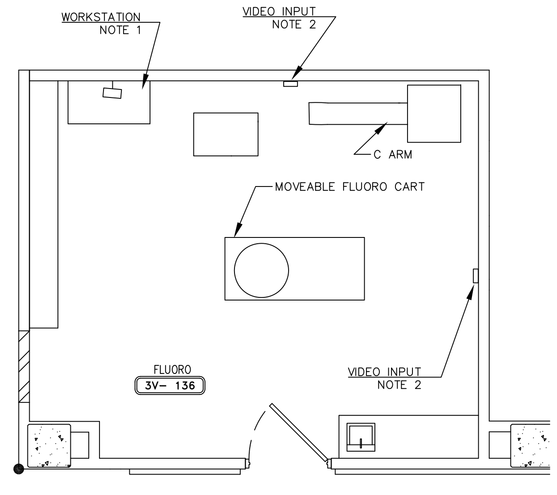

3 GI FLUOROSCOPY ROOM FLOOR PLAN
1/4" = 1'-0"

FLOOR PLAN NOTES

1. WORKSTATION AND COMPUTER MOUNTING BRACKET TO BE REMOVED. COMPUTER AND MONITOR TO BE RELOCATED TO THE NEW EQUIPMENT CARRIER.
2. WALL MOUNTED VIDEO INPUT LOCATION. PROVIDE BACKBOX, CONDUIT AND FACEPLATE TO INCLUDE BOTH S-CABLE AS WELL AS DATA PORT CONNECTOR. CONDUIT TO BE ROUTED TO BOOM HUB IN CEILING. DB CONTRACTOR TO PROVIDE CABLING AS REQUIRED FROM THE WALL BOX TO THE BOOM HUB.

△ REVISIONS		DATE

GENERAL NOTES:

GENERAL CONTRACTOR AND/OR ALL SUBCONTRACTORS SHALL FIELD VERIFY ALL DIMENSIONS SHOWN ON THESE PLANS AND SHALL BE RESPONSIBLE FOR VARIATIONS BETWEEN PLAN DIMENSIONS AND ACTUAL FIELD DIMENSIONS. WHERE VARIATIONS ARE FOUND TO OCCUR, THE CONTRACTOR SHALL NOTIFY THE PROJECT ENGINEER IN WRITING PRIOR TO PROCEEDING WITH CONSTRUCTION; NO ADJUSTMENT TO THE WORK WILL BE MADE WITHOUT THE PRIOR APPROVAL OF THE PROJECT ENGINEER.

GENERAL CONTRACTOR SHALL BE RESPONSIBLE FOR GENERAL DEMOLITION INCLUDING REMOVAL OF WALLS, PARTITIONS, DOORS & CEILING & FLOORS, ANY AND ALL CUTTING OF CONCRETE FLOORS, WALLS OR STRUCTURE SHALL BE THE GENERAL CONTRACTOR'S RESPONSIBILITY. CORE DRILLING THROUGH CONCRETE WALLS, FLOORS OR STRUCTURE FOR PIPING OR CONDUIT SHALL BE THE RESPONSIBILITY OF THE SUBCONTRACTOR BY TRADE; FIRESTOPPING OF THESE OPENING SHALL BE DONE BY THE RESPECTIVE SUBCONTRACTOR. REMOVAL OF DEBRIS RESULTING FROM DEMOLITION, CUTTING, AND/OR DRILLING IS THE RESPONSIBILITY OF THE GENERAL CONTRACTOR. PATCHING AND REPAIR OF CONCRETE WALLS, FLOOR, OR STRUCTURE SHALL BE THE RESPONSIBILITY OF THE GENERAL CONTRACTOR; THIS WILL BE ACCOMPLISHED UPON COMPLETION OF THE INSTALLATION OF ANY AND ALL UTILITIES INSTALLED BY THE VARIOUS SUBCONTRACTORS.

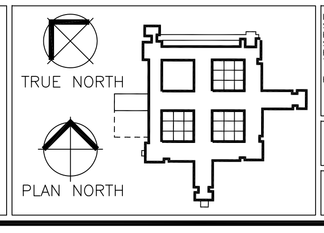

I HEREBY CERTIFY THAT THIS PLAN, SPECIFICATION OR REPORT WAS PREPARED BY ME OR UNDER MY DIRECT SUPERVISION AND THAT I AM A DULY REGISTERED UNDER THE LAWS OF THE STATE OF MINNESOTA

REGISTRATION NUMBER:

Drawing Title: FLUORO ROOM PLANS THIRD FLOOR AREA M

Project Title: INSTALL OR BOOMS PHASE 2

Project No.: 618-12-302

Building Number: 70

Drawing Scale: 1/8" = 1'-0"

Plot Scale: 12" = 1'-0"

Approved: Division Chief

Approved: Service Director

Location: V.A. MEDICAL CENTER ONE VETERANS DRIVE MINNEAPOLIS, MN 55417

Date: 6-22-12

Checked

Drawn

DRAWING NO.: EXH A.3

Dwg. Of

Office of Facilities Management

Department of Veterans Affairs